



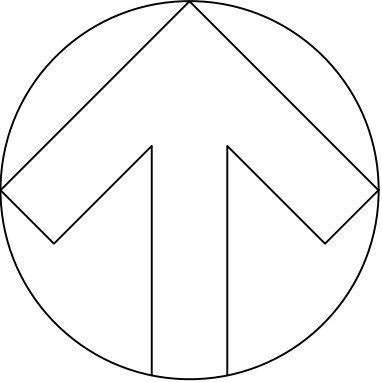

- NOTES:-
1. ALL DIMENSIONS TO BE CHECKED ON SITE AND NO MEASUREMENTS TO BE SCALED OFF THIS DRAWING.
 2. IN CASE OF ANY DISCREPANCY THE ENGINEERS ARE TO BE NOTIFIED IMMEDIATELY.
 3. THIS DRAWING IS TO BE READ IN CONJUNCTION WITH ALL RELEVANT ARCHITECT'S AND SERVICE ENGINEER'S DRAWINGS AND SPECIFICATIONS.

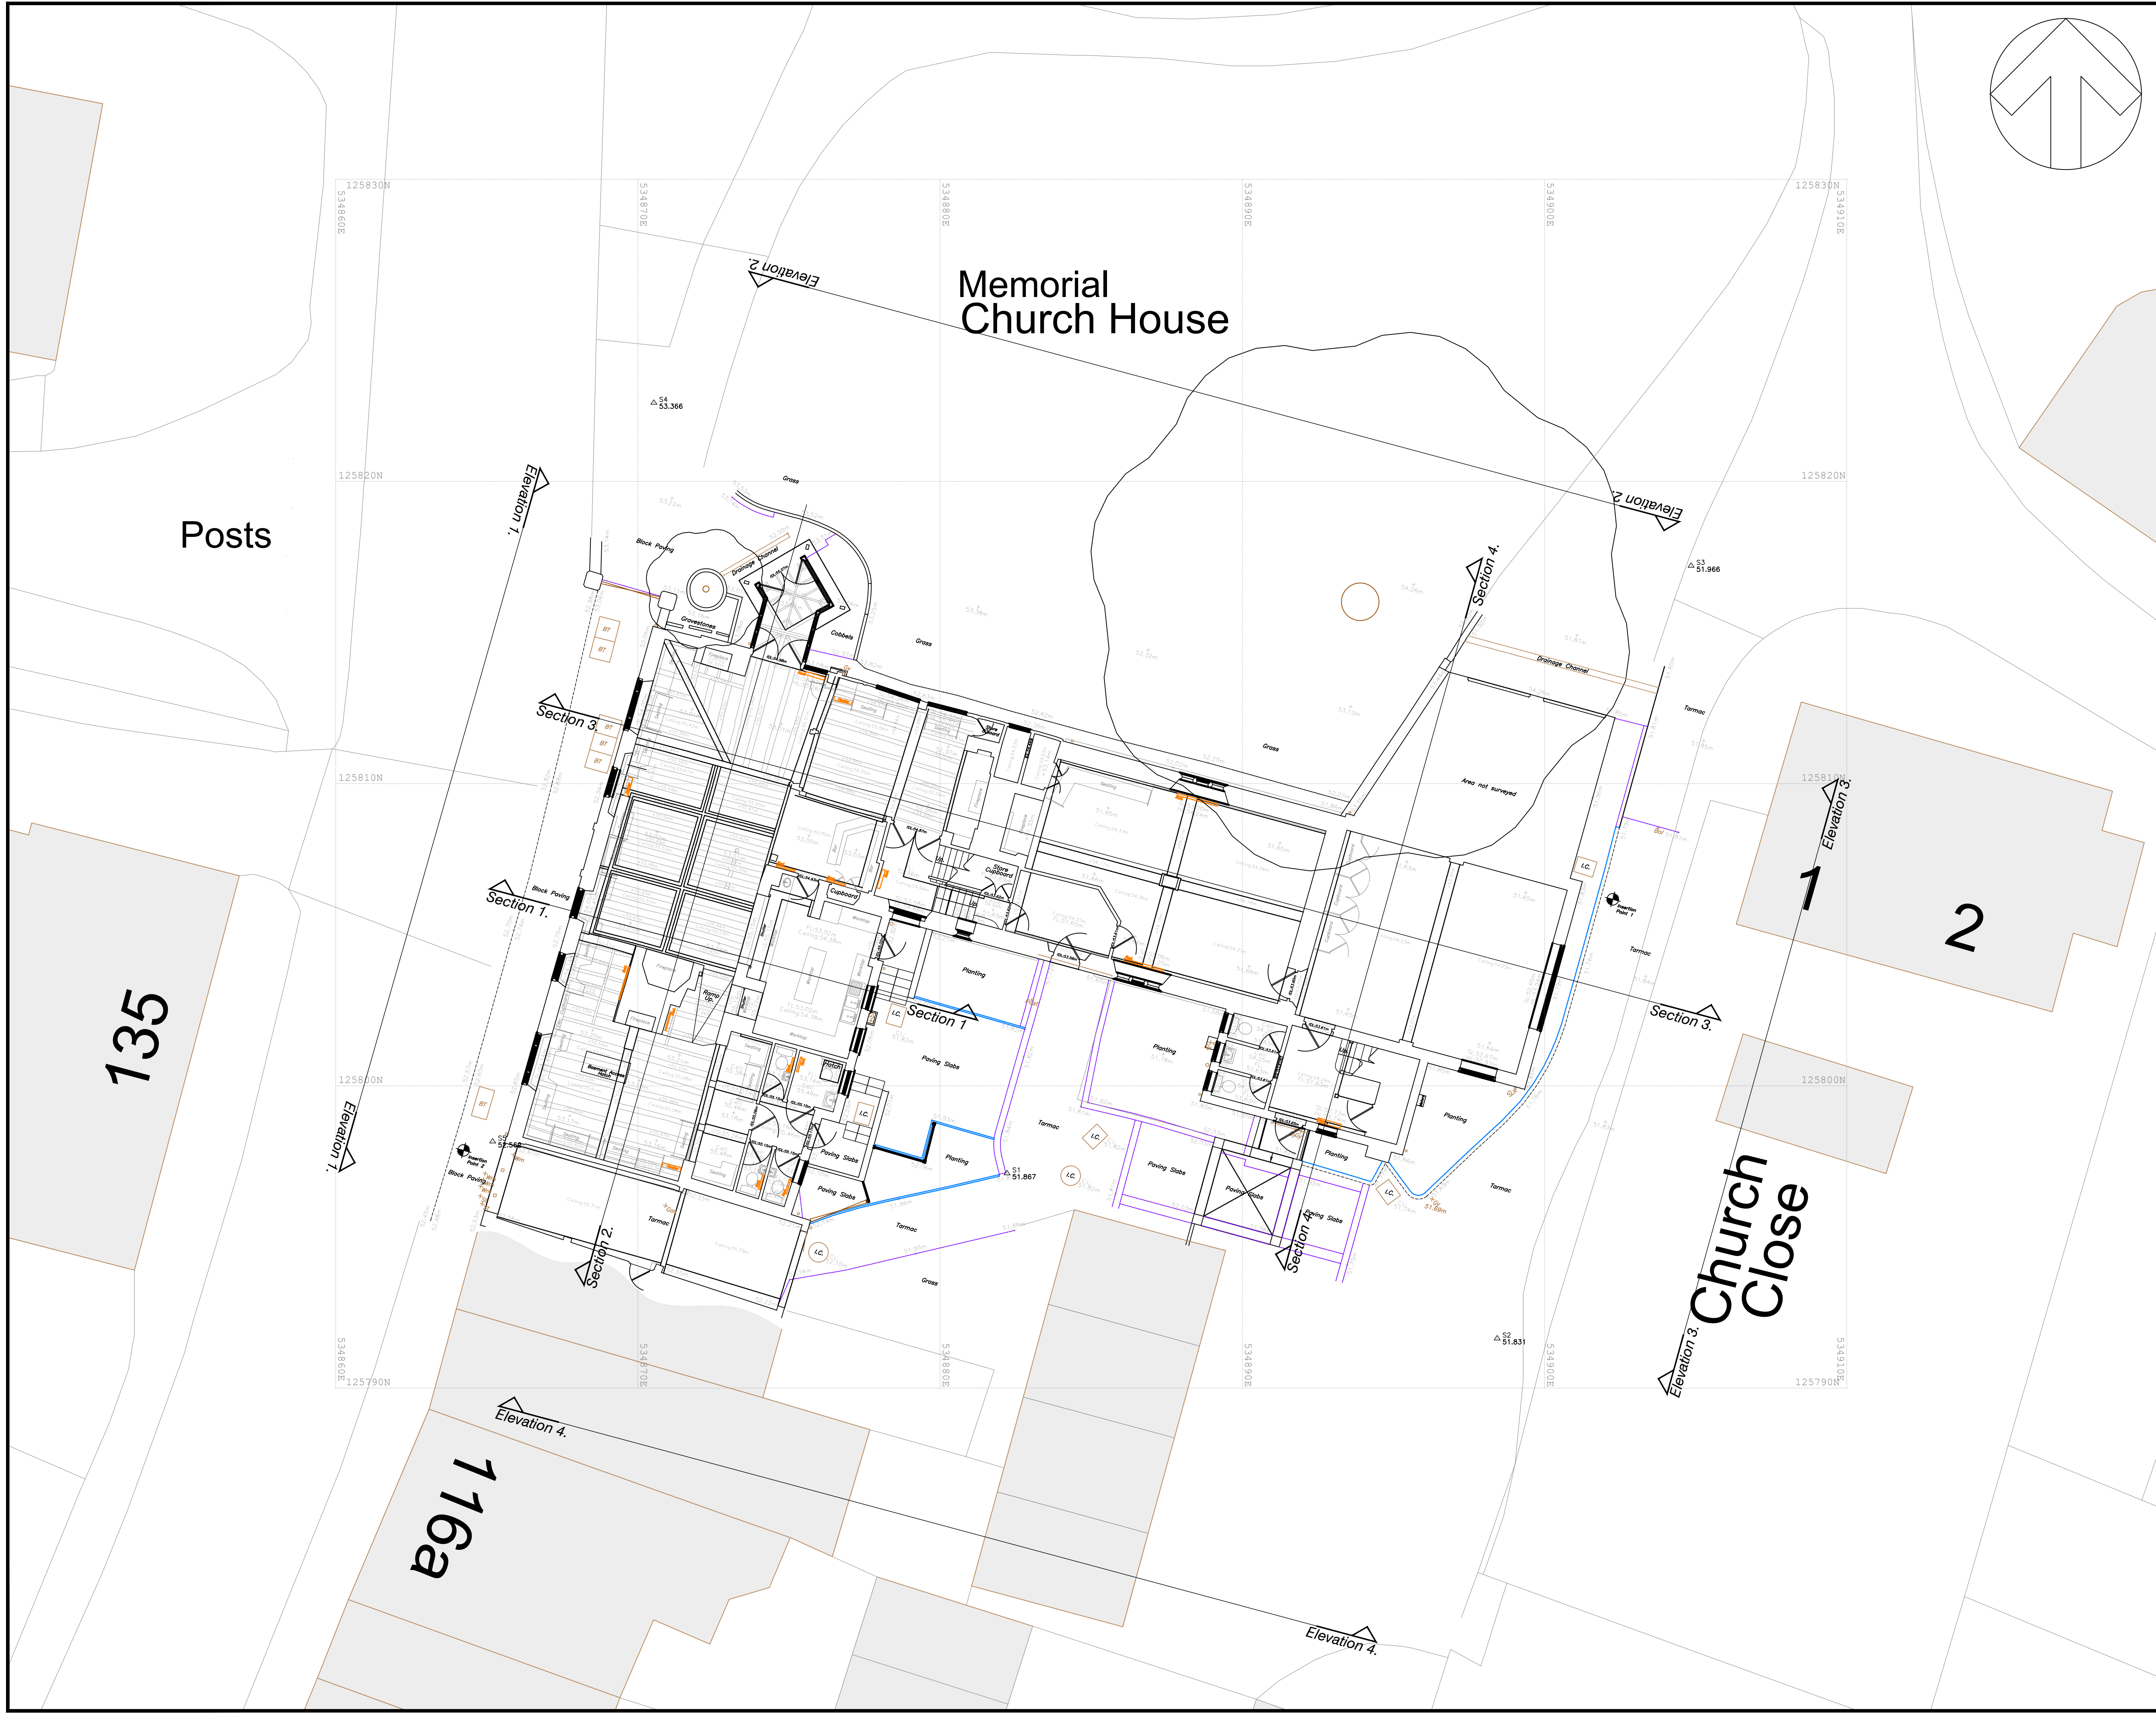

TENDER

A	TENDER ISSUE	EJM 21.10.25
-	REPORT ISSUE	EJM 22.09.21
REV	AMENDMENT	CHK DATE



☐ OLD TIMBER YARD HOUSE
55 THE TIMBER YARD
DRYSDALE STREET, LONDON N1 6ND
TELEPHONE: 0207 324 7270
EMAIL: london@themortonpartnership.co.uk

☒ BRUNEL HOUSE
NORWICH ROAD
HALESWORTH, SUFFOLK, IP19 8HX
TELEPHONE: 01986 875651
EMAIL: halesworth@themortonpartnership.co.uk

☐ 8 CHURCH STREET
COGGESHALL ESSEX CO6 1TU
TELEPHONE: 01376 563883
EMAIL: coggeshall@themortonpartnership.co.uk

PROJECT:
THE TIGER
122 HIGH STREET
LINDFIELD



TITLE:
TOPOGRAPHICAL SURVEY
EXISTING

SCALE: 1:100 (A1) DRAWN BY: MM
DATE: SEPTEMBER 2021 CHECKED BY: EJM

DRG No. **20560/01 (REV A)**