


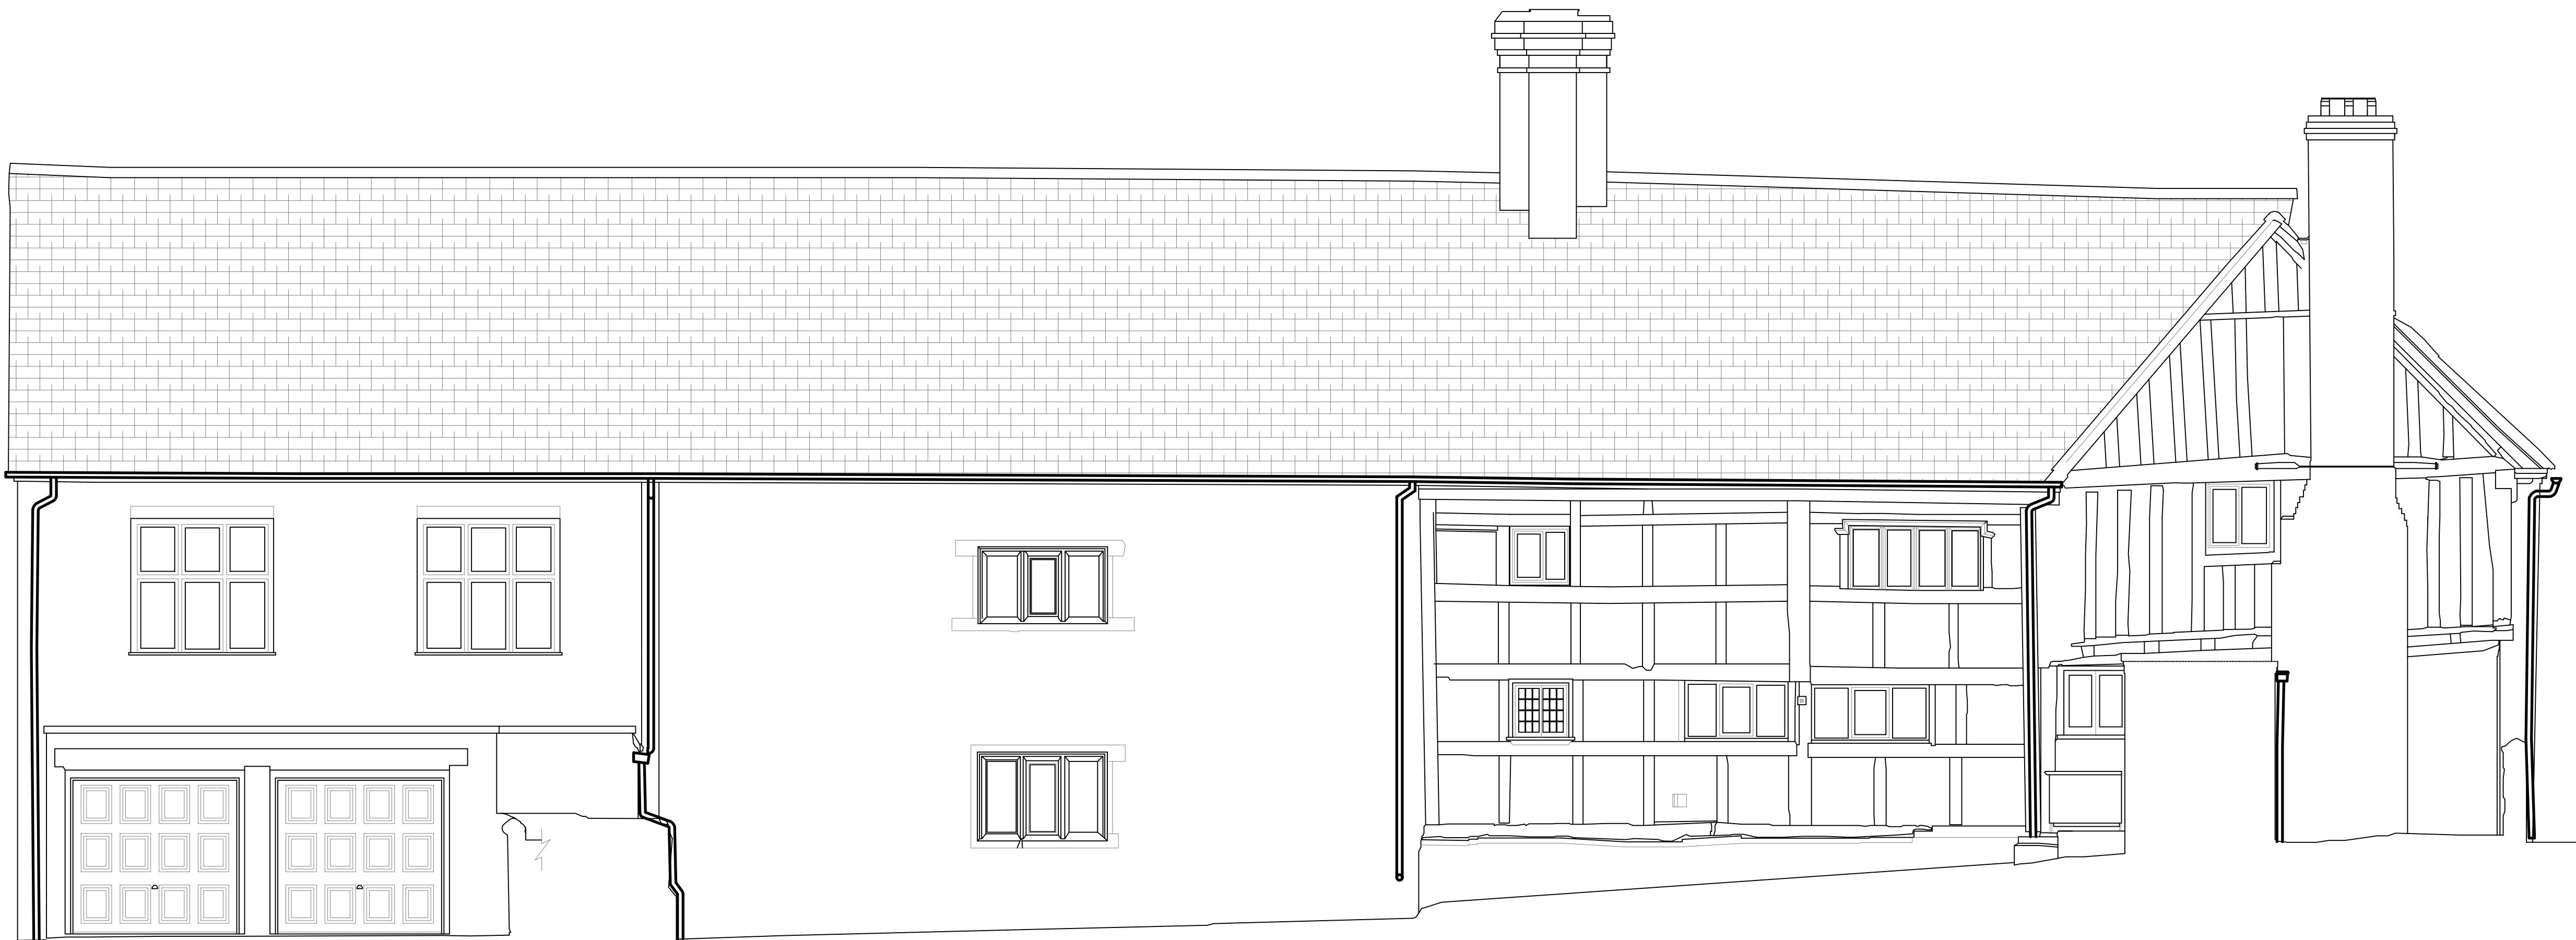

Datum: 51.00m.
Elevation 2a.



Datum: 51.00m.
Elevation 3.

- NOTES:--
- 1. ALL DIMENSIONS TO BE CHECKED ON SITE AND NO MEASUREMENTS TO BE SCALED OFF THIS DRAWING.
 - 2. IN CASE OF ANY DISCREPANCY THE ENGINEERS ARE TO BE NOTIFIED IMMEDIATELY.
 - 3. THIS DRAWING IS TO BE READ IN CONJUNCTION WITH ALL RELEVANT ARCHITECT'S AND SERVICE ENGINEER'S DRAWINGS AND SPECIFICATIONS.



TENDER

A	TENDER ISSUE	EJM	21.10.25
-	REPORT ISSUE	EJM	22.09.21
REV	AMENDMENT	CHK	DATE



- ☐ OLD TIMBER YARD HOUSE
55 THE TIMBER YARD
DRYSDALE STREET, LONDON N1 6ND
TELEPHONE: 0207 324 7270
EMAIL: london@themortonpartnership.co.uk
- ☒ BRUNEL HOUSE
NORWICH ROAD
HALESWORTH, SUFFOLK, IP19 8HX
TELEPHONE: 01986 875651
EMAIL: halesworth@themortonpartnership.co.uk
- ☐ 8 CHURCH STREET
COGGESHALL ESSEX CO6 1TU
TELEPHONE: 01376 563883
EMAIL: coggeshall@themortonpartnership.co.uk

PROJECT:

THE TIGER
122 HIGH STREET
LINDFIELD



TITLE:

EXTERNAL ELEVATIONS 2a&3
EXISTING

SCALE: 1:50 (A1) DRAWN BY: MM
DATE: SEPTEMBER 2021 CHECKED BY: EJM
DRG No. 20560/08 (REV A)