




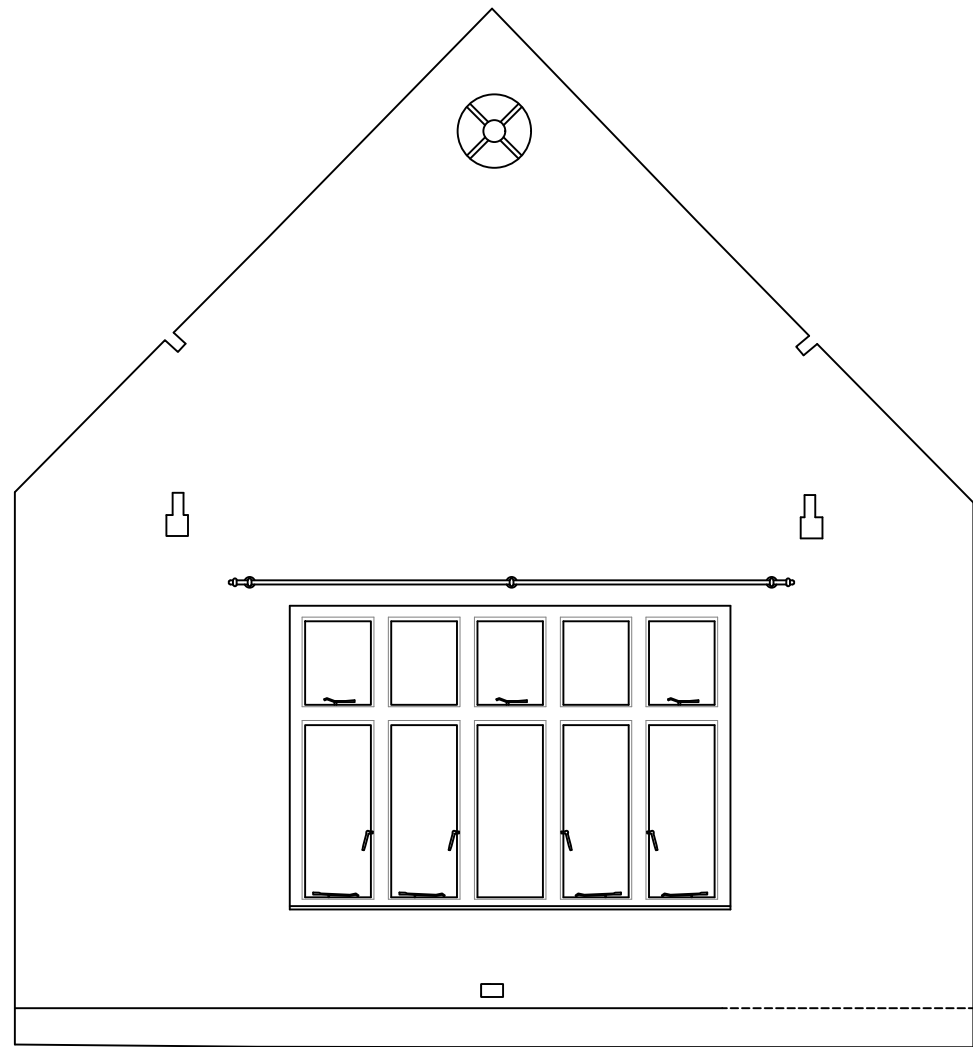


Datum: 54.00m.
Elevation 1ST 1.

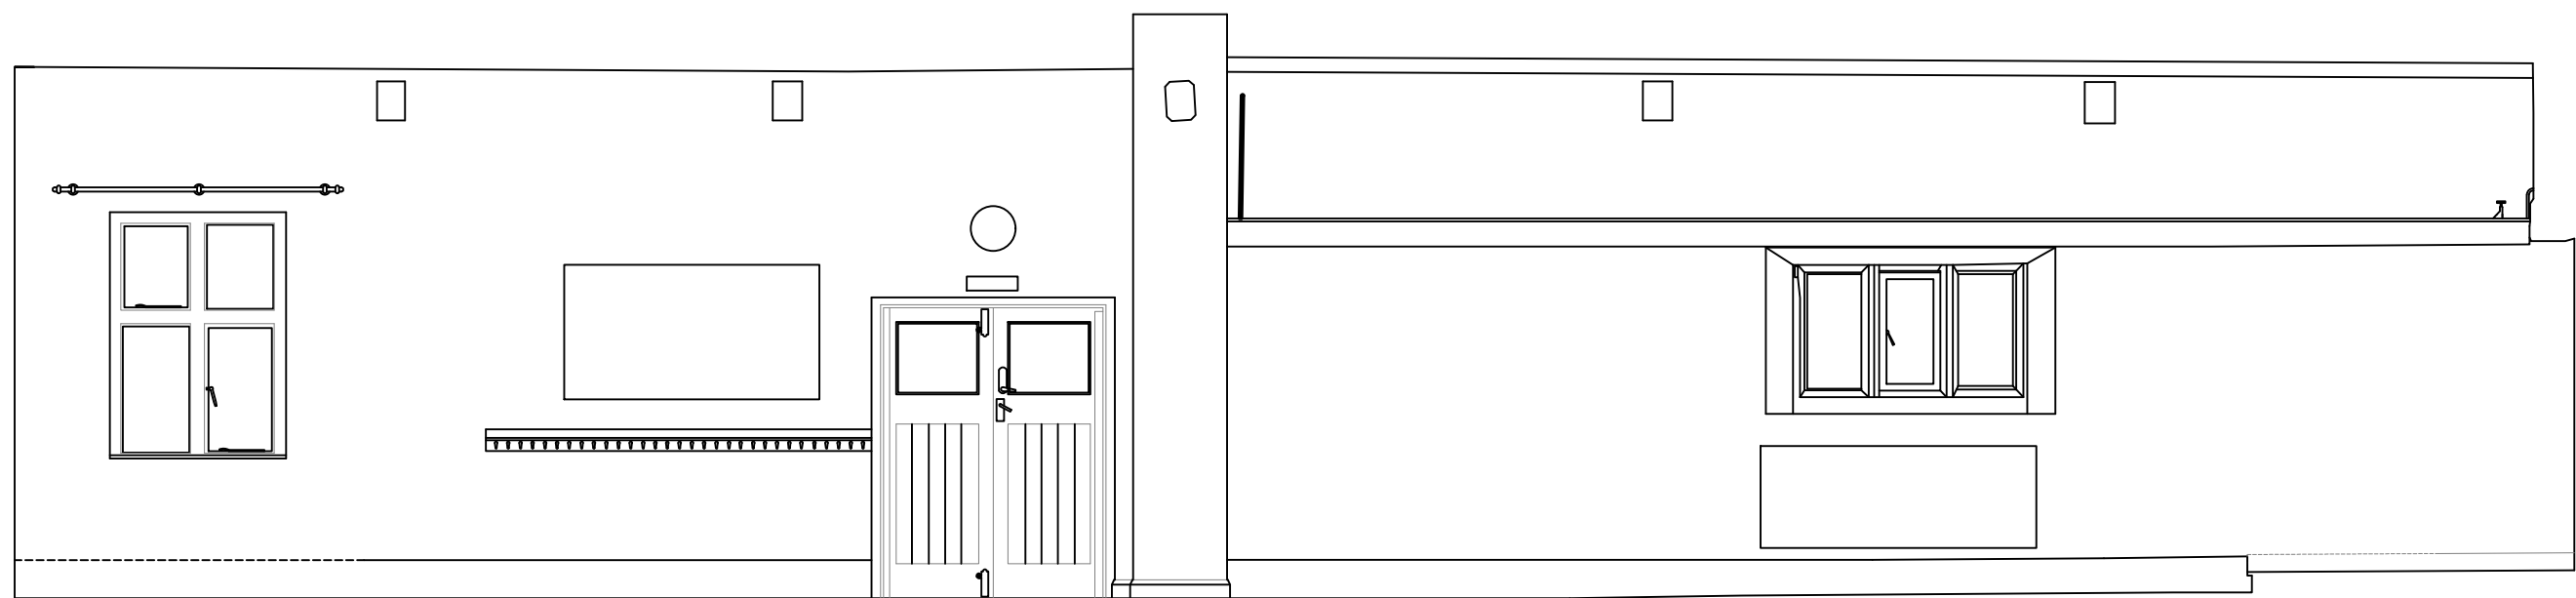


Datum: 54.00m.
Elevation 1ST 2.

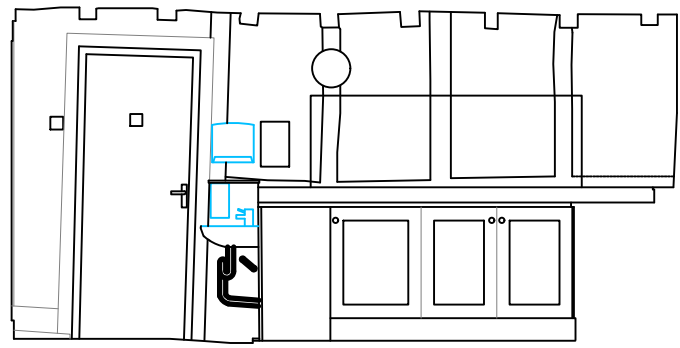


Datum: 54.00m.
Elevation 1st 3.

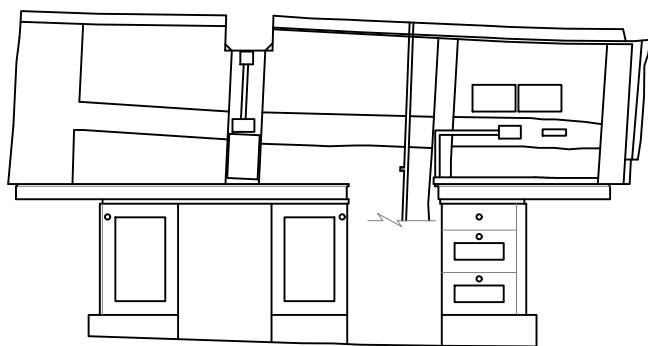


Datum: 54.00m.
Elevation 1st 4.

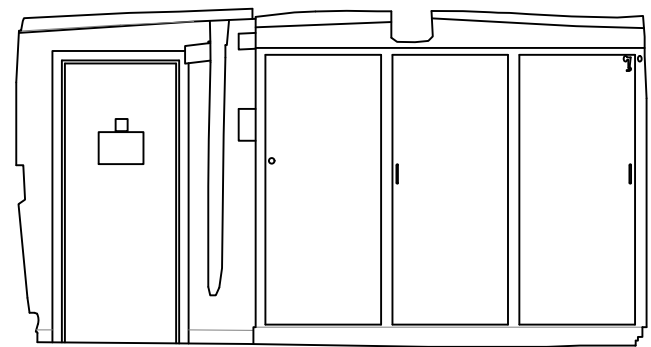


Datum: 54.00m.
Elevation 1st 5.

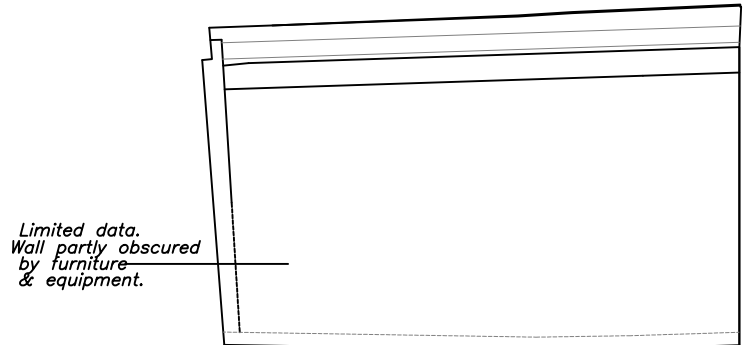


Datum: 54.00m.
Elevation 1st 6.

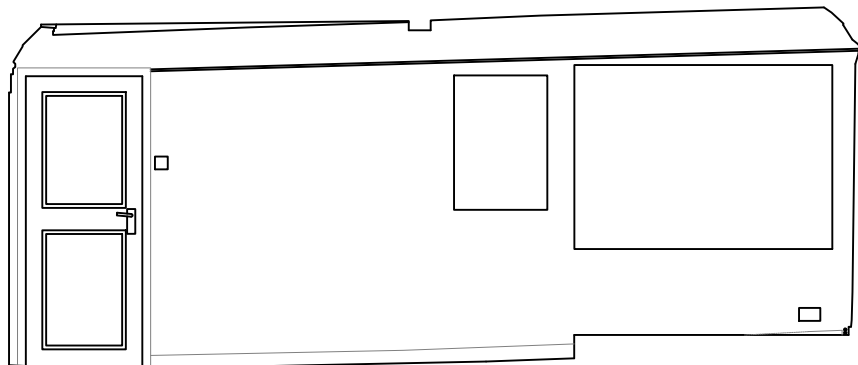


Datum: 54.00m.
Elevation 1st 7.

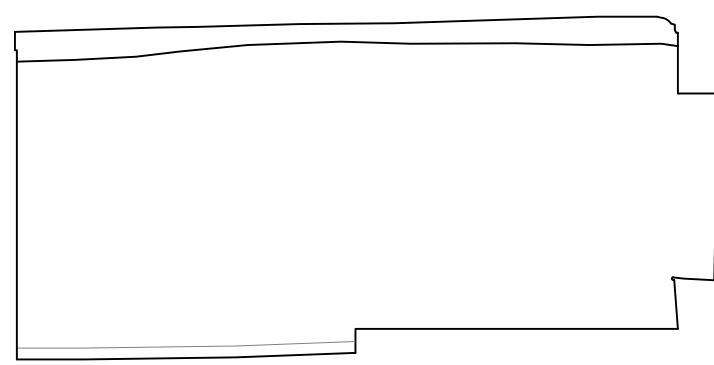


Datum: 54.00m.
Elevation 1st 8.

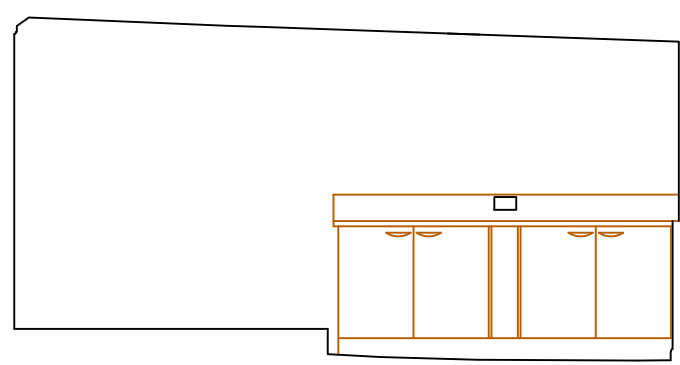

Datum: 54.00m.
Elevation 1st 9.

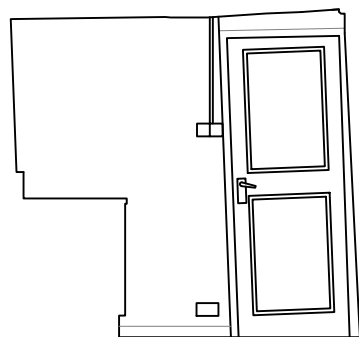


Datum: 54.00m.
Elevation 1st 10.

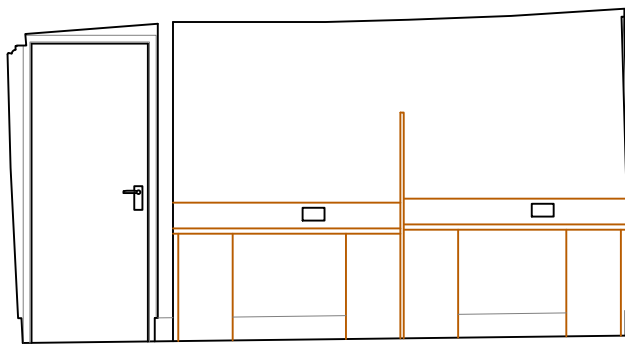


Datum: 54.00m.
Elevation 1st 11.




Datum: 54.00m.
Elevation 1st 12.

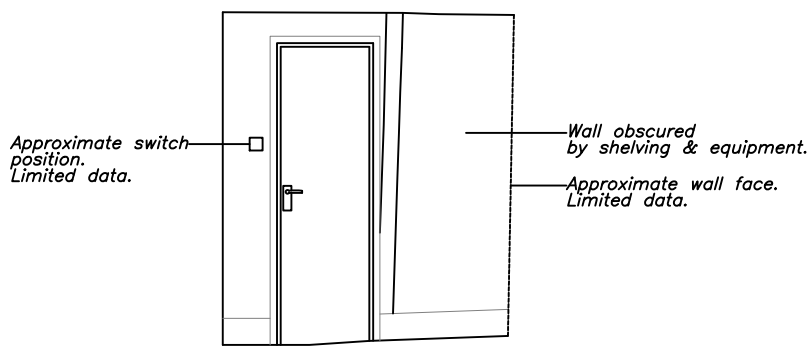


Datum: 54.00m.
Elevation 1st 13.

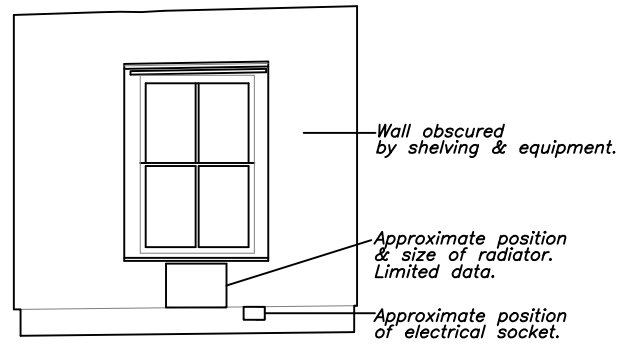


Datum: 54.00m.
Elevation 1st 14.

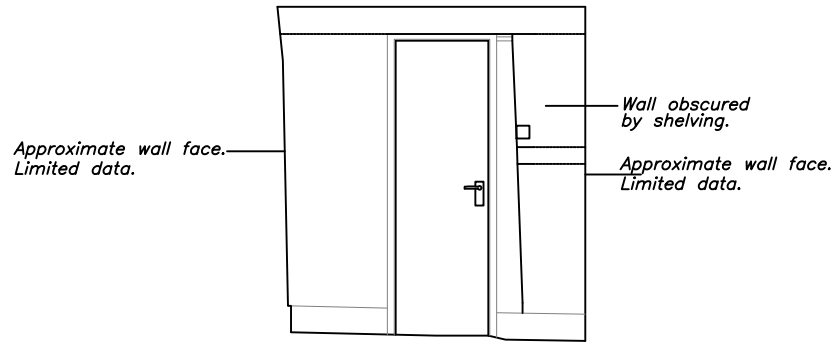


Datum: 54.00m.
Elevation 1st 15.

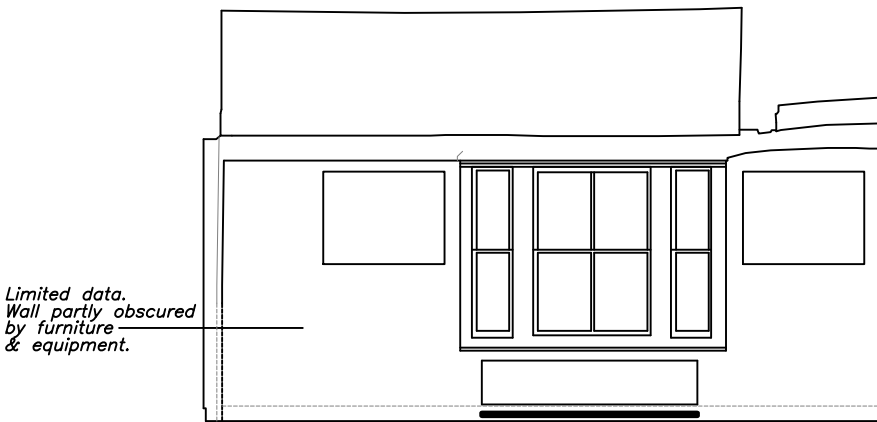


Datum: 54.00m.
Elevation 1st 16.

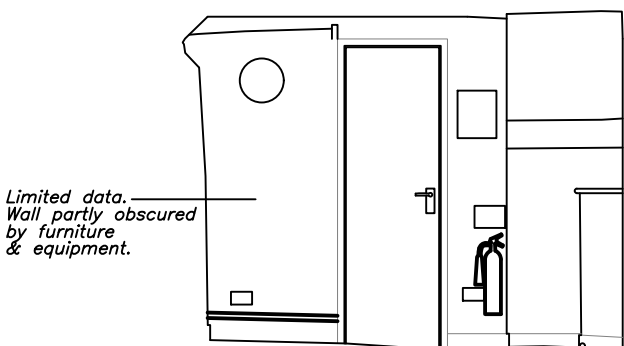


Datum: 54.00m.
Elevation 1st 17.

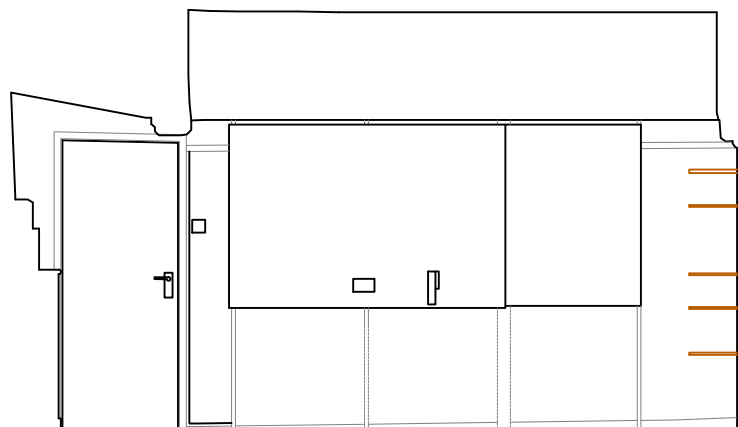

Datum: 54.00m.
Elevation 1st 18.

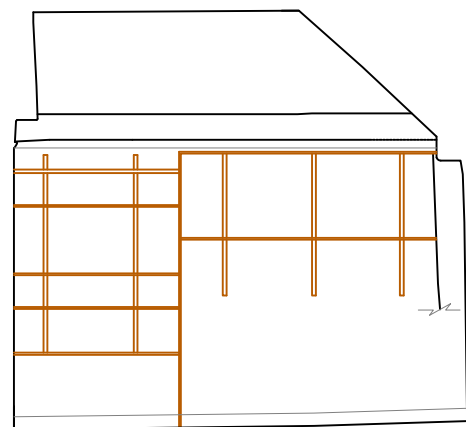


Datum: 54.00m.
Elevation 1st 19.

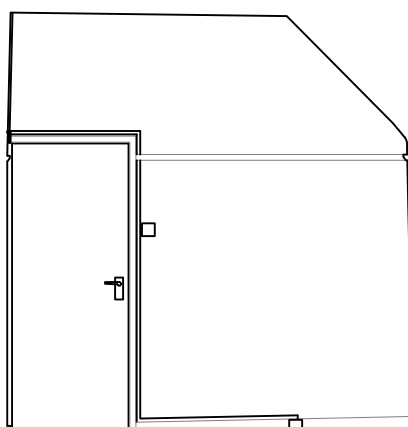

Datum: 54.00m.
Elevation 1st 20.



Datum: 54.00m.
Elevation 1st 21.

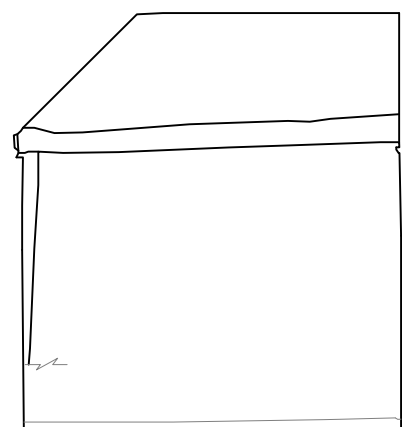

Datum: 54.00m.
Elevation 1st 22.

- NOTES:-
1. ALL DIMENSIONS TO BE CHECKED ON SITE AND NO MEASUREMENTS TO BE SCALED OFF THIS DRAWING.
 2. IN CASE OF ANY DISCREPANCY THE ENGINEERS ARE TO BE NOTIFIED IMMEDIATELY.
 3. THIS DRAWING IS TO BE READ IN CONJUNCTION WITH ALL RELEVANT ARCHITECT'S AND SERVICE ENGINEER'S DRAWINGS AND SPECIFICATIONS.



TENDER

A	TENDER ISSUE	EJM	21.10.25
-	REPORT ISSUE	EJM	22.09.21
REV	AMENDMENT	CHK	DATE



OLD TIMBER YARD HOUSE
55 THE TIMBER YARD
DRYSDALE STREET, LONDON N1 6ND
TELEPHONE: 0207 324 7270
EMAIL: london@themortonpartnership.co.uk

BRUNEL HOUSE
NORWICH ROAD
HALESWORTH, SUFFOLK, IP19 8HX
TELEPHONE: 01986 875651
EMAIL: halesworth@themortonpartnership.co.uk

8 CHURCH STREET
COGGESHALL ESSEX CO6 1TU
TELEPHONE: 01376 563883
EMAIL: coggeshall@themortonpartnership.co.uk

PROJECT:
THE TIGER
122 HIGH STREET
LINDFIELD



FIRST FLOOR INTERNAL
ELEVATIONS Nos. 1 TO 22
EXISTING

SCALE: 1:50 (A1) DRAWN BY: MM
DATE: SEPTEMBER 2021 CHECKED BY: EJM
DRG No. 20560/13 (REV A)