


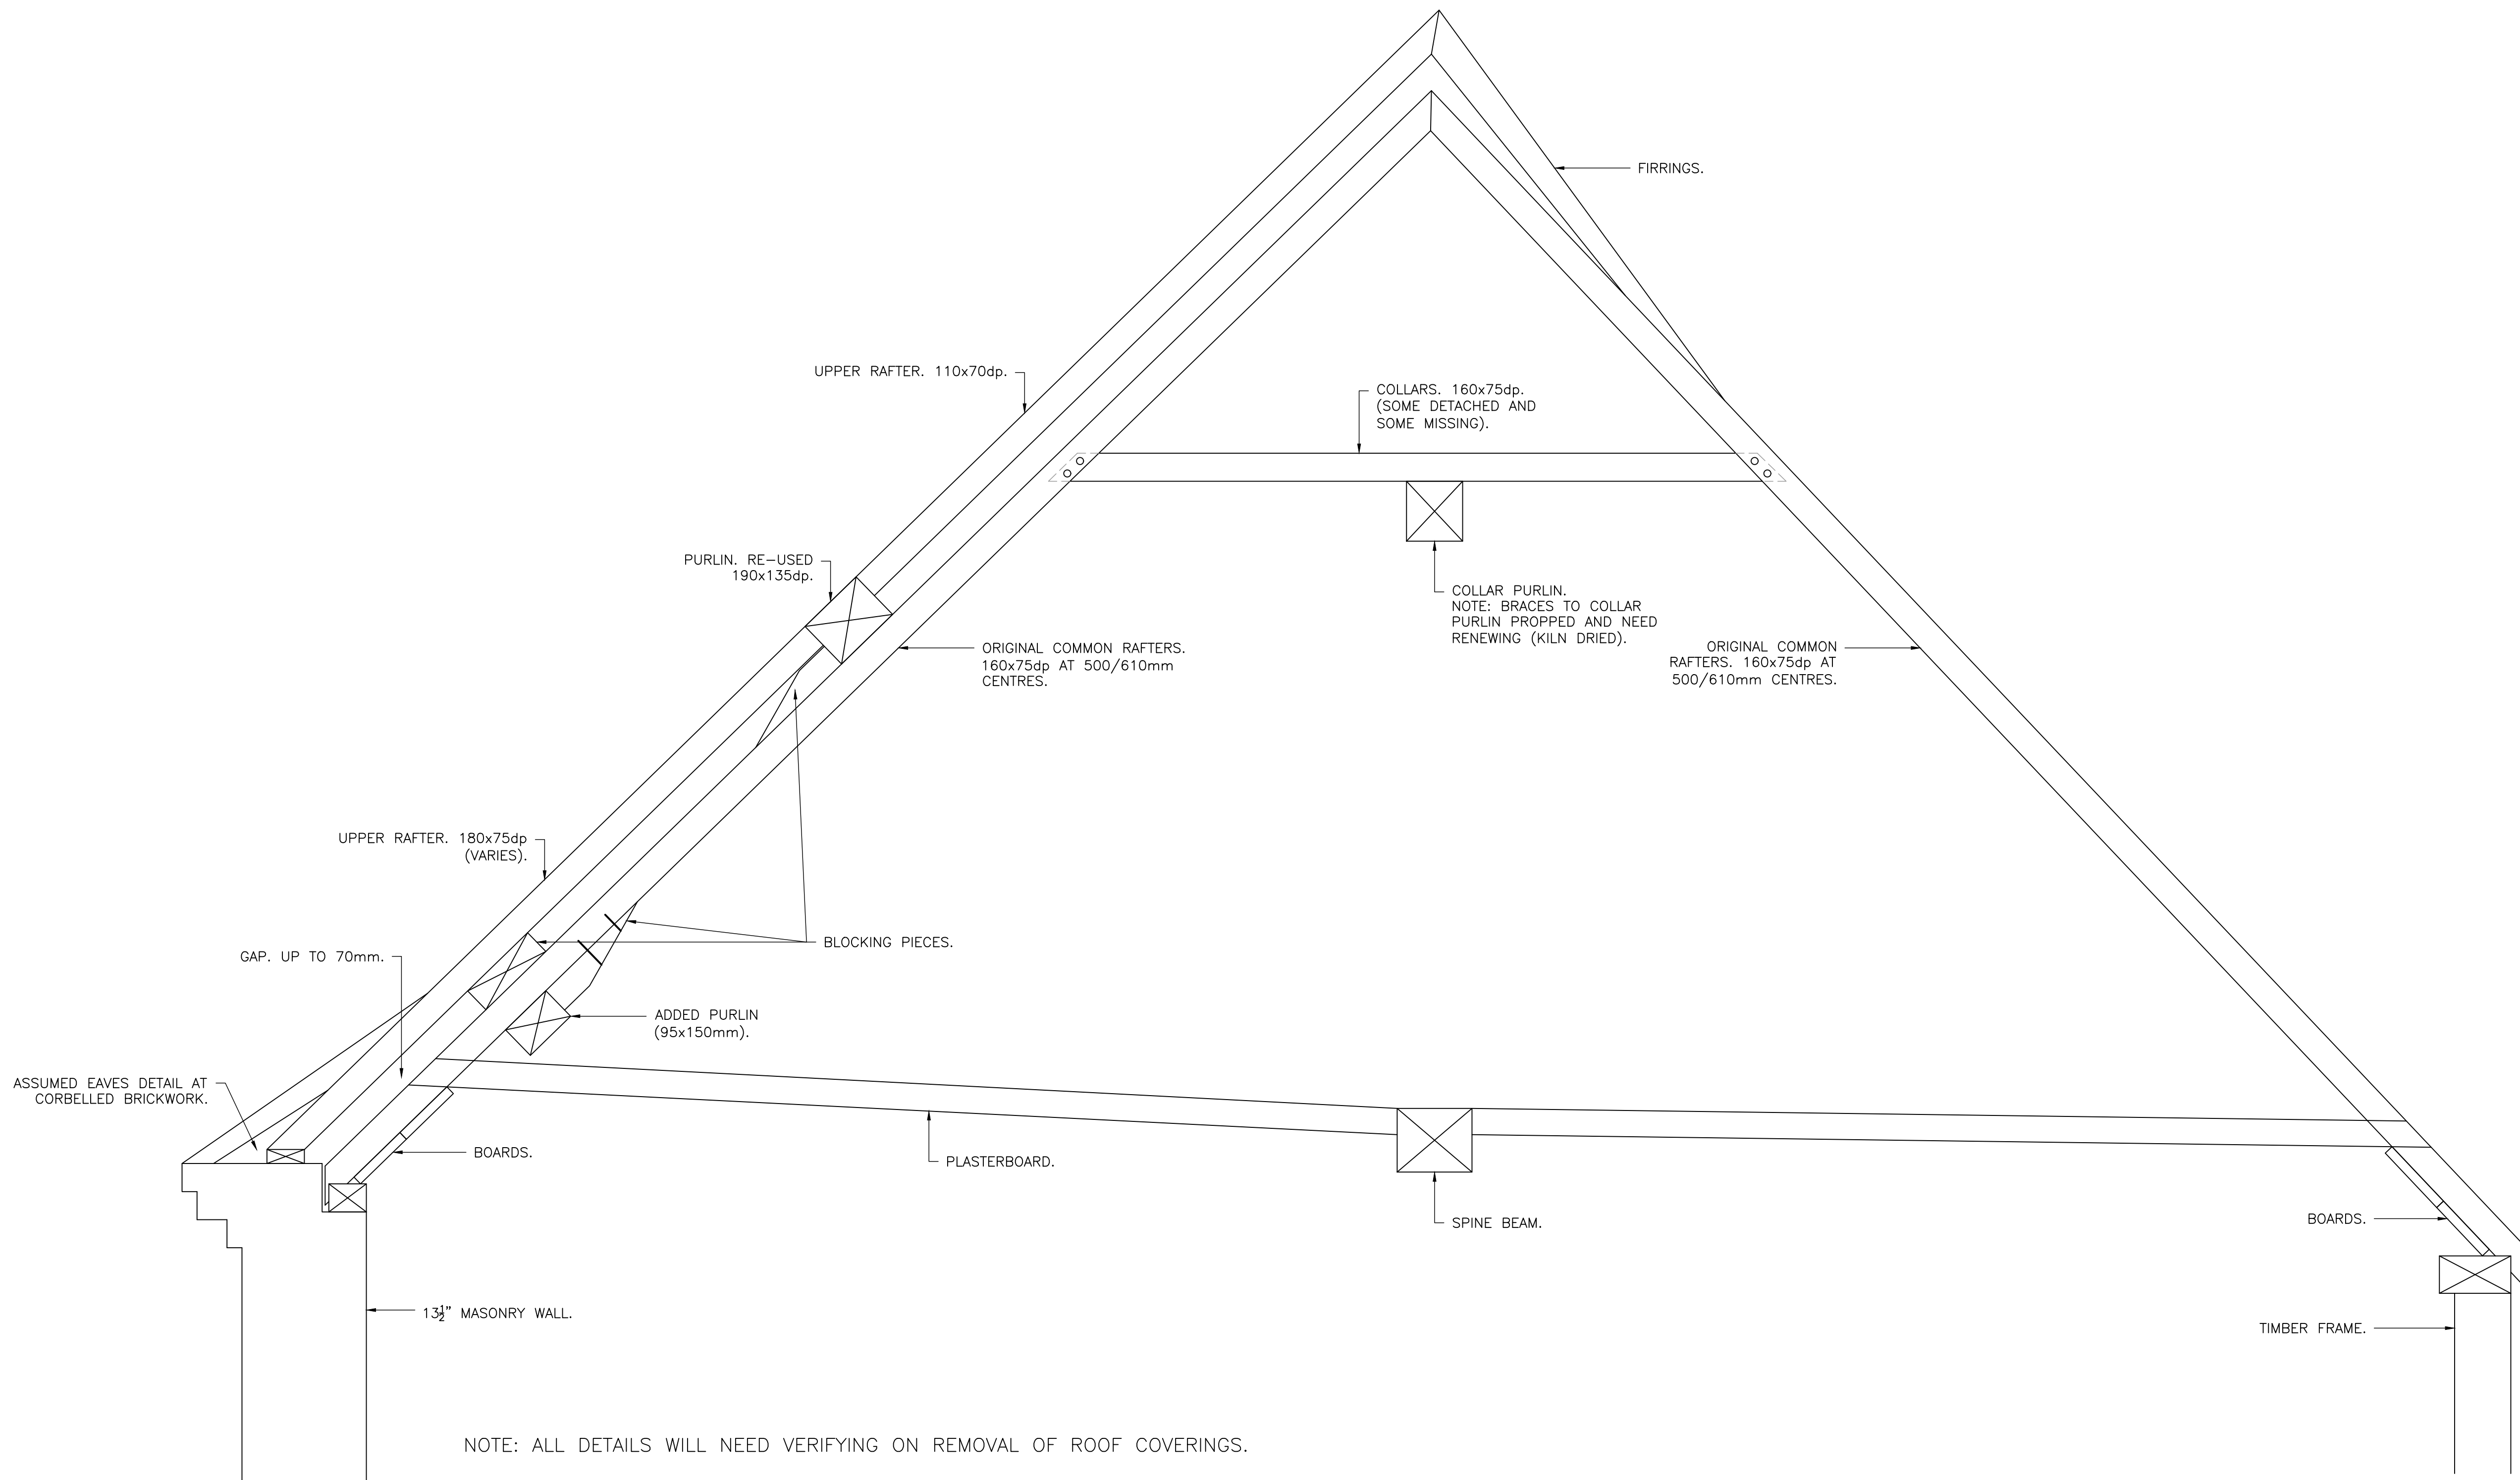

EXISTING SECTION
(THROUGH NORTH BAY 5)
SCALE 1:10

- NOTES:-
1. ALL DIMENSIONS TO BE CHECKED ON SITE AND NO MEASUREMENTS TO BE SCALED OFF THIS DRAWING.
 2. IN CASE OF ANY DISCREPANCY THE ENGINEERS ARE TO BE NOTIFIED IMMEDIATELY.
 3. THIS DRAWING IS TO BE READ IN CONJUNCTION WITH ALL RELEVANT ARCHITECT'S AND SERVICE ENGINEER'S DRAWINGS AND SPECIFICATIONS.



TENDER

B	TENDER ISSUE	EJM	29.09.25
A	MINOR AMENDMENTS	EJM	03.09.25
-	REPORT ISSUE	EJM	20.08.25
REV	AMENDMENT	CHK	DATE



The Morton Partnership
Structural Engineers

☐ OLD TIMBER YARD HOUSE
55 THE TIMBER YARD
DRYSDALE STREET, LONDON N1 6ND
TELEPHONE: 0207 324 7270
EMAIL: london@themortonpartnership.co.uk

☒ BRUNEL HOUSE
NORWICH ROAD
HALESWORTH, SUFFOLK, IP19 8HX
TELEPHONE: 01986 875651
EMAIL: halesworth@themortonpartnership.co.uk

☐ 8 CHURCH STREET
COGGESHALL ESSEX CO6 1TU
TELEPHONE: 01376 563883
EMAIL: coggeshall@themortonpartnership.co.uk

PROJECT:
THE TIGER
122 HIGH STREET
LINDFIELD

TITLE:
EXISTING SECTION
THROUGH NORTH BAY 5

SCALE: 1:10 (A1) DRAWN BY: CJS
DATE: AUGUST 2025 CHECKED BY: EJM

DRG No. **20560/24 (REV B)**