

10.52

Phoenix 2-23W (with Elite 2 6x2ML chassis)

Overall Length10.520m

Overall Width2.530m

Overall Body Height3.211m


Min Body Ground Clearance0.416m

Track Width2.530m

Lock to Lock Time4.01s

Kerb to Kerb Turning Radius10.250m

Phoenix 2-23W 6x2ML Chassis

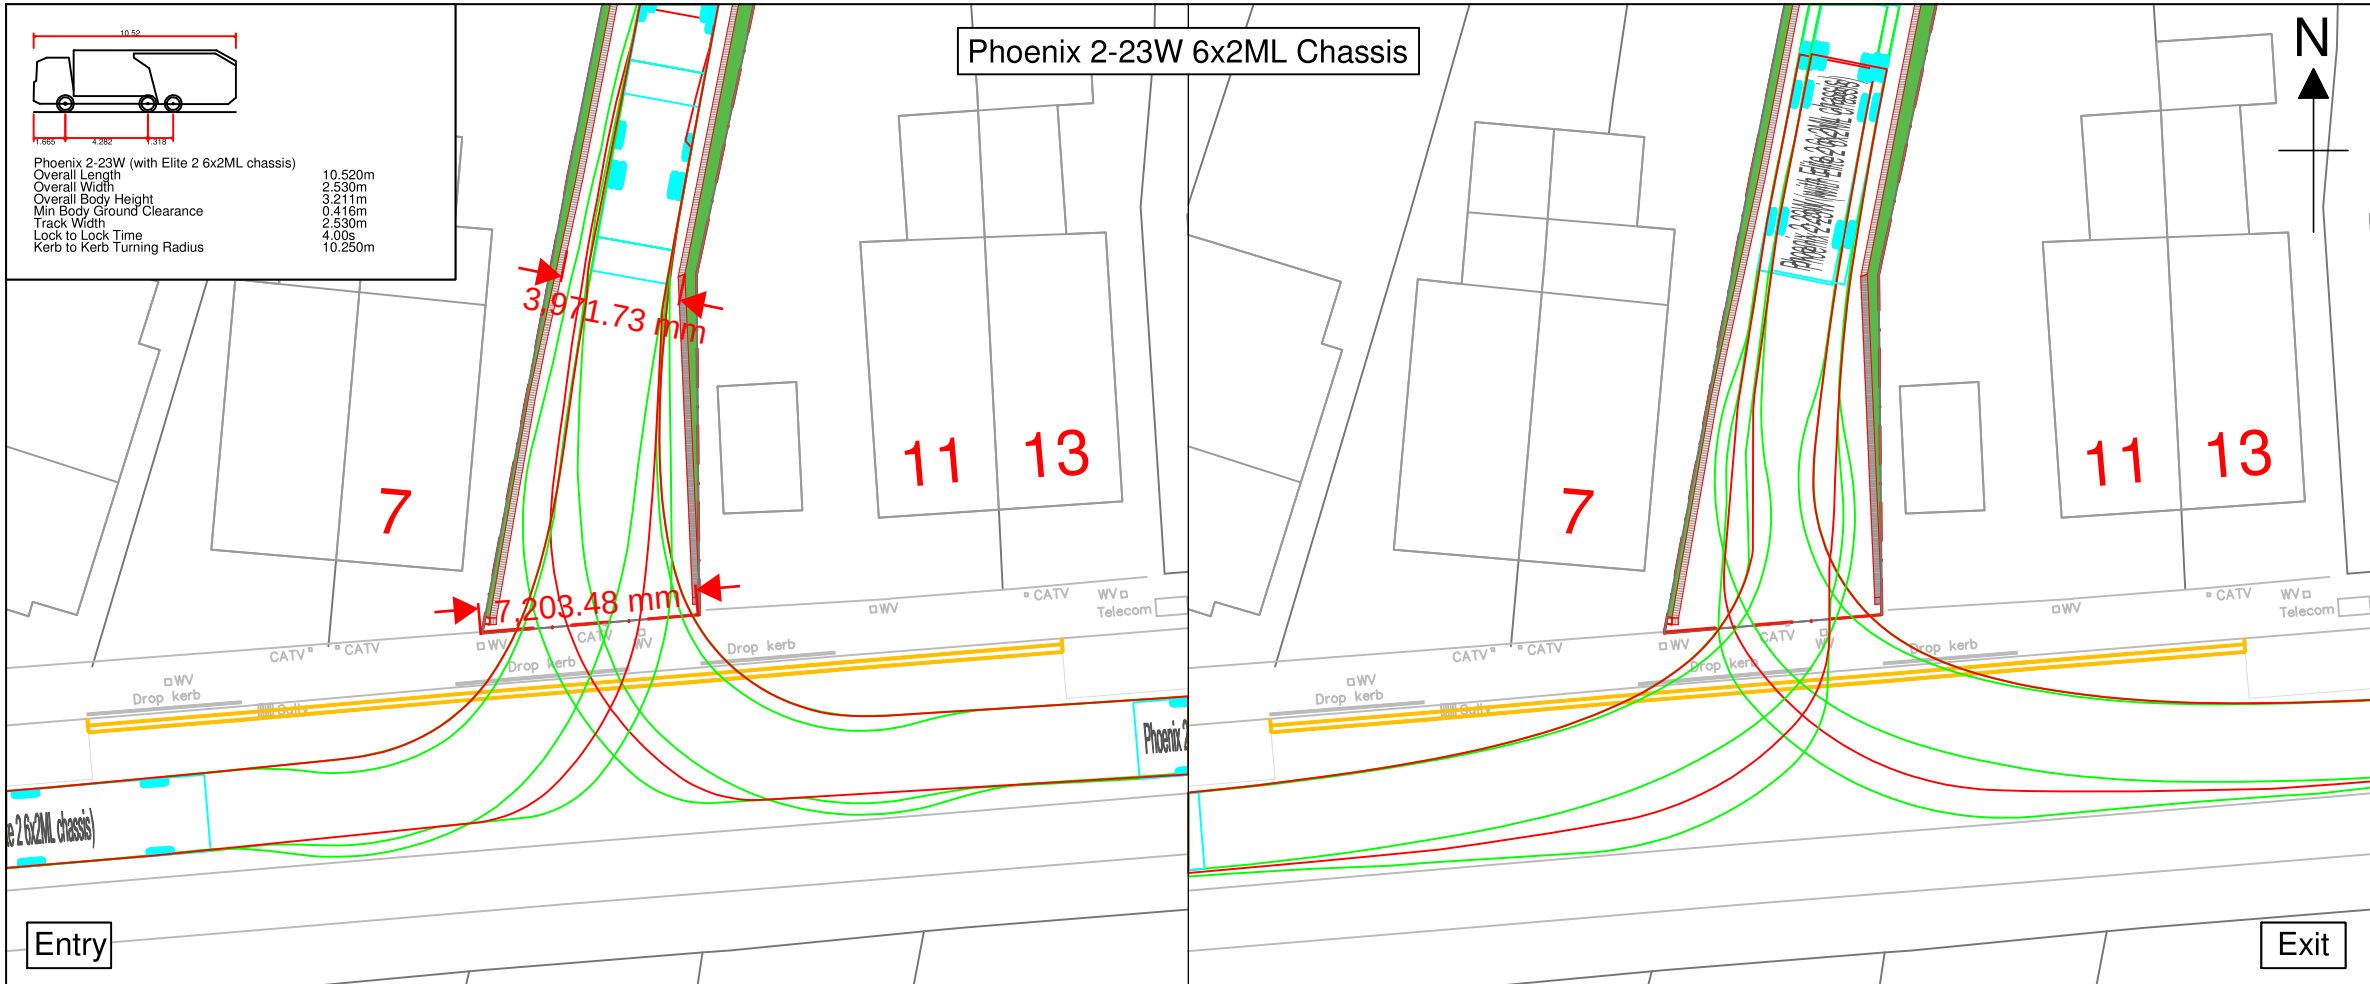

10.52

Phoenix 2-23W (with Elite 2 6x2 RS chassis)

Overall Length10.520m

Overall Width2.530m

Overall Body Height3.211m



Min Body Ground Clearance0.416m

Track Width2.530m

Lock to Lock Time4.00s

Kerb to Kerb Turning Radius7.500m

Phoenix 2-23W 6x2RS Chassis

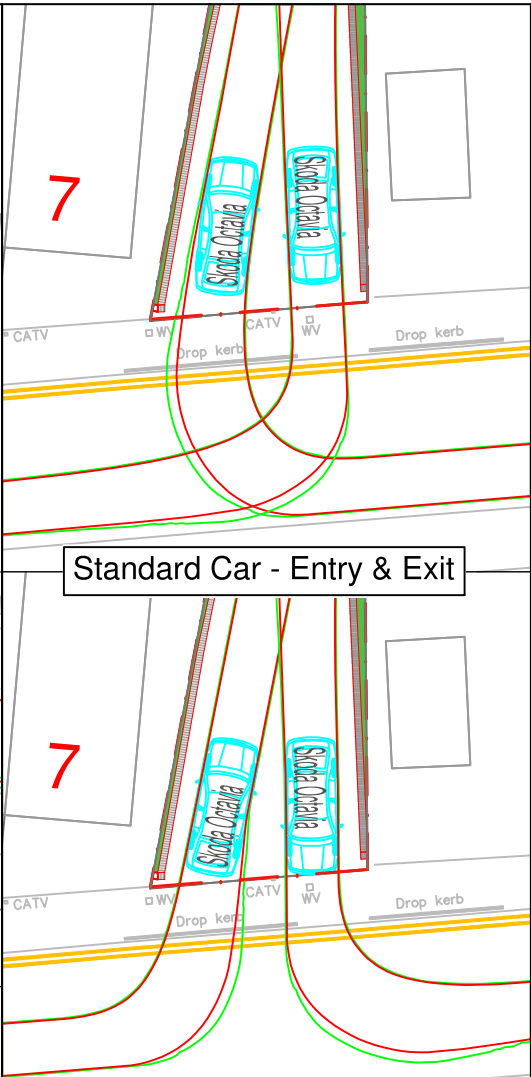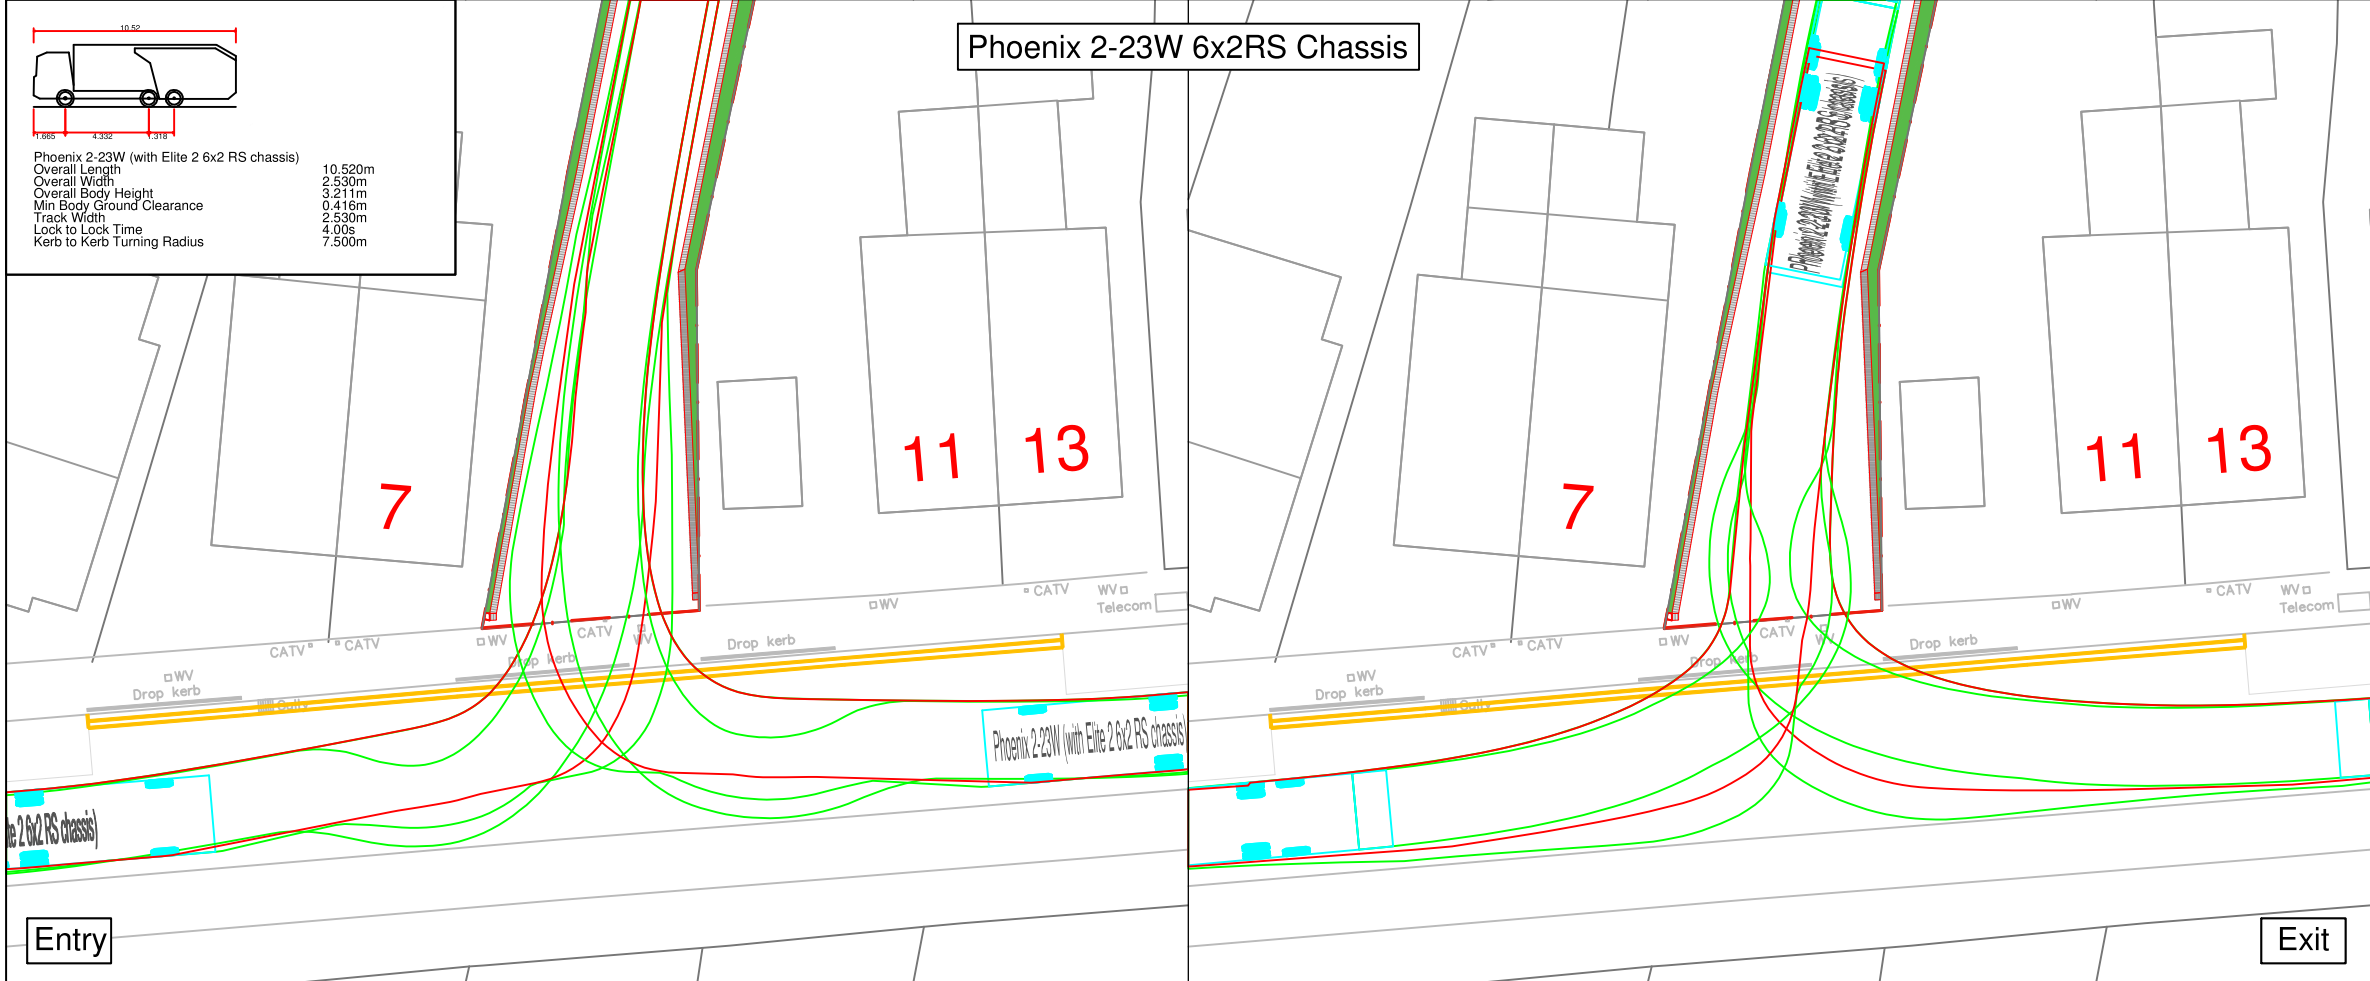

TPHS Limited  
Unit A Schurlock Place  
Third Cross Road  
Twickenham  
TW2 5FP  
Tel: 020 3962 7436  
@: info@tphs-ltd.co.uk - www.tphs-ltd.co.uk

CLIENT:  
MANOR HOMES (SOUTH EAST) LTD

PROJECT:  
MORTON ROAD, EAST GRINSTEAD

TITLE:  
PROPOSED ACCESS ARRANGEMENTS  
SWEPT PATHS -  
GENERAL ACCESS & SERVICING

|                 |                  |                   |
|-----------------|------------------|-------------------|
| SCALE:<br>1:250 | PLOT SIZE:<br>A3 | DATE:<br>22/03/21 |
|-----------------|------------------|-------------------|

|                                |           |
|--------------------------------|-----------|
| DRAWING No.<br>TPHS/275/TR/001 | REV.<br>- |
|--------------------------------|-----------|