




2BF1-AFF
PLOT 64
70.00 sq.m
753 sq.ft

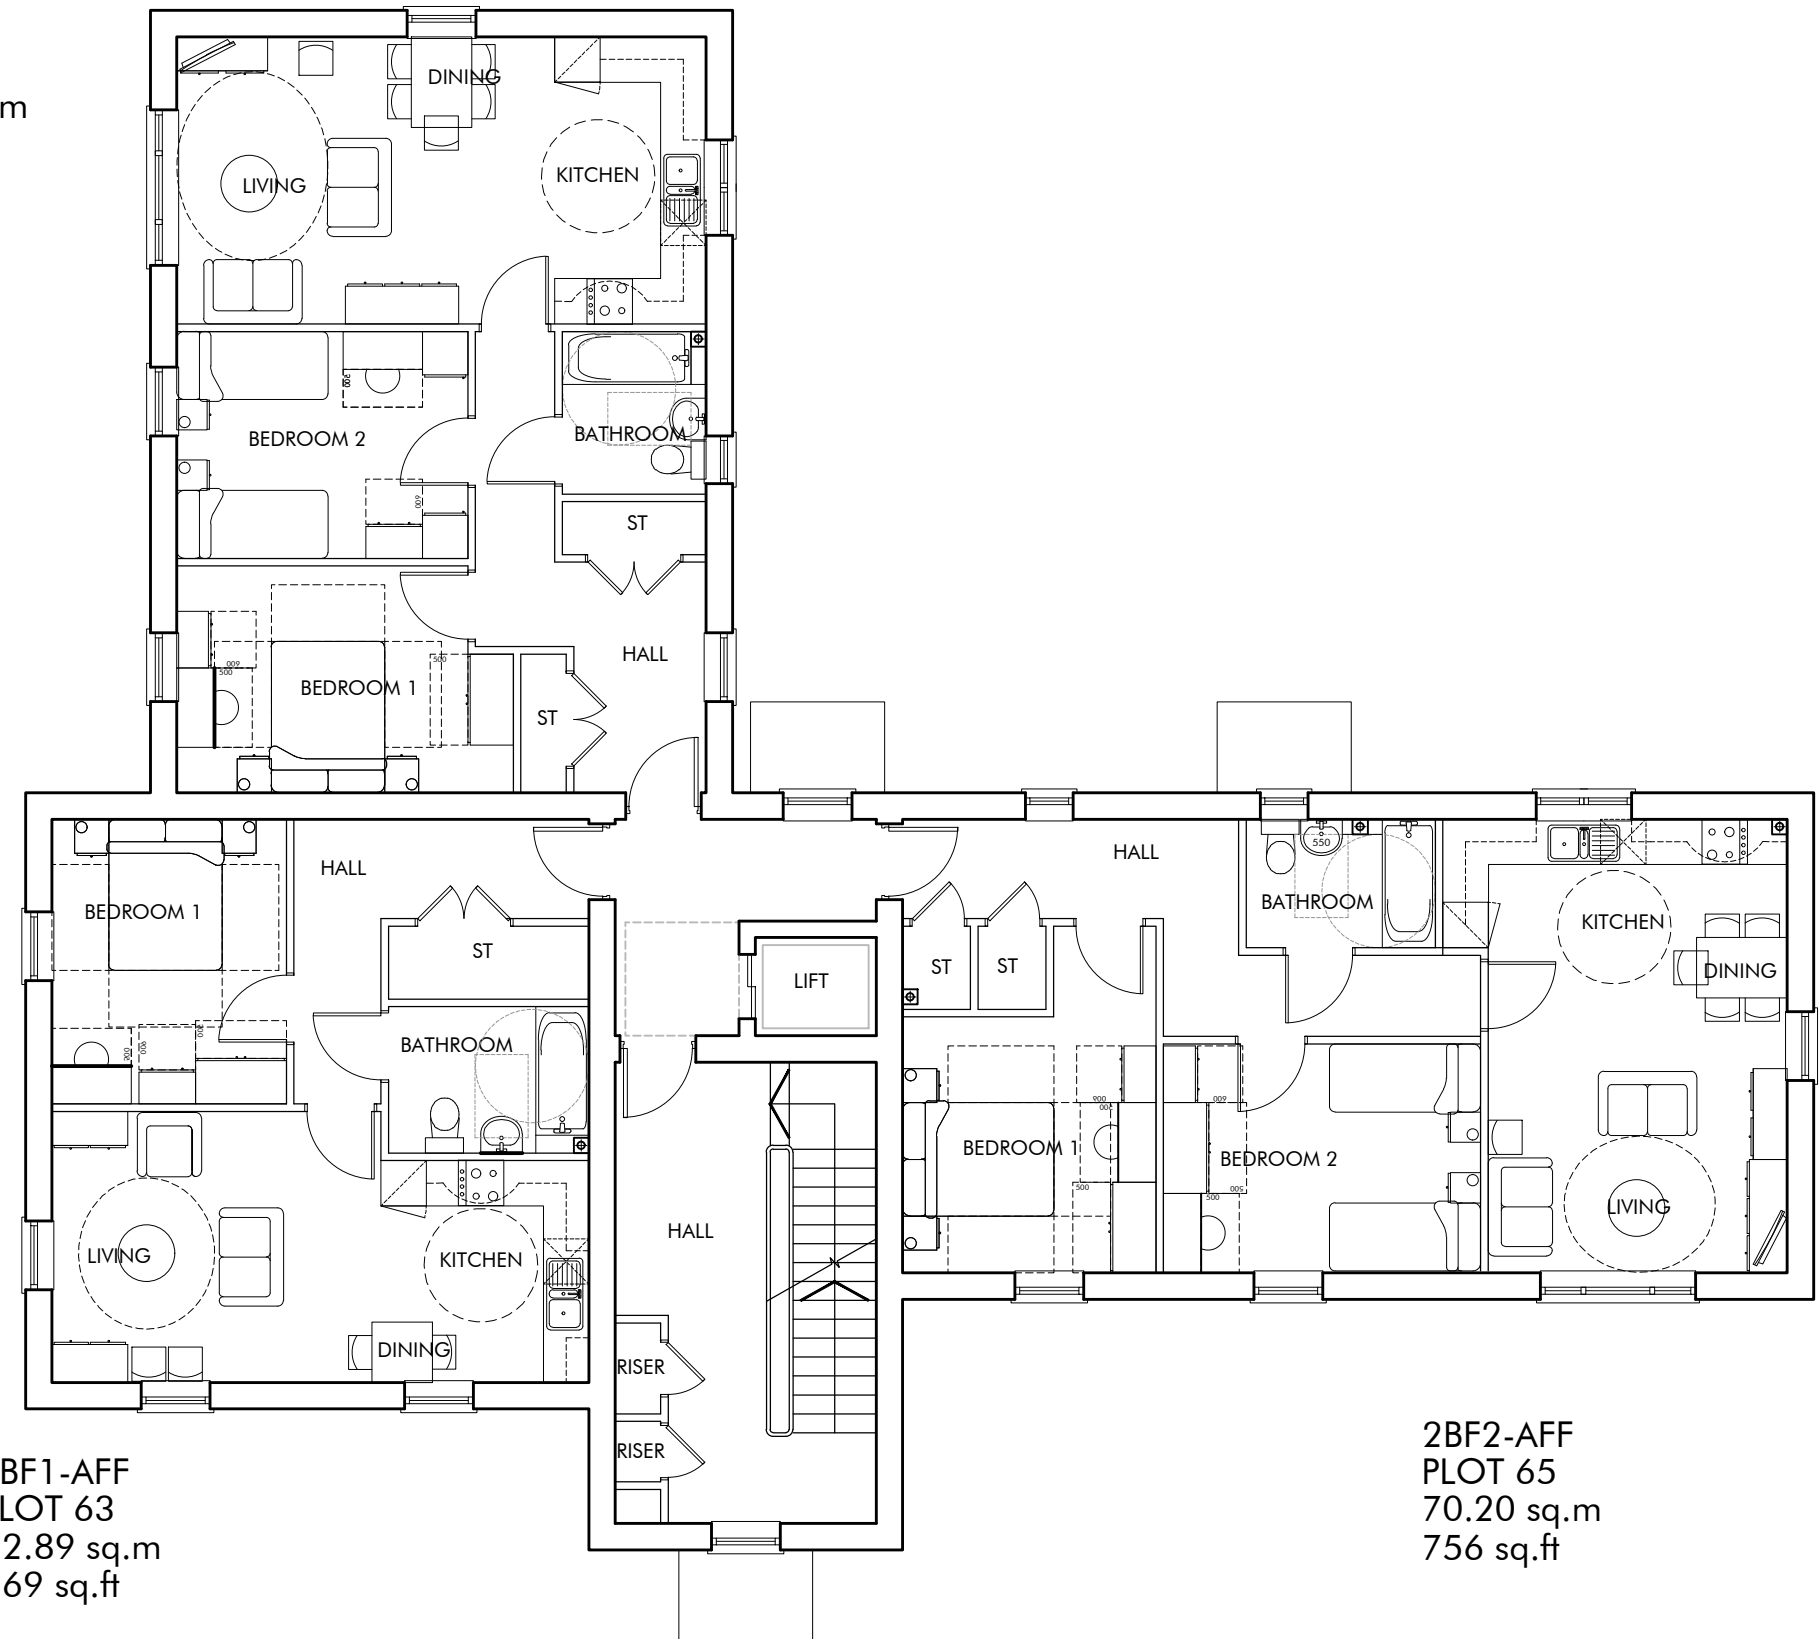


FIRST FLOOR

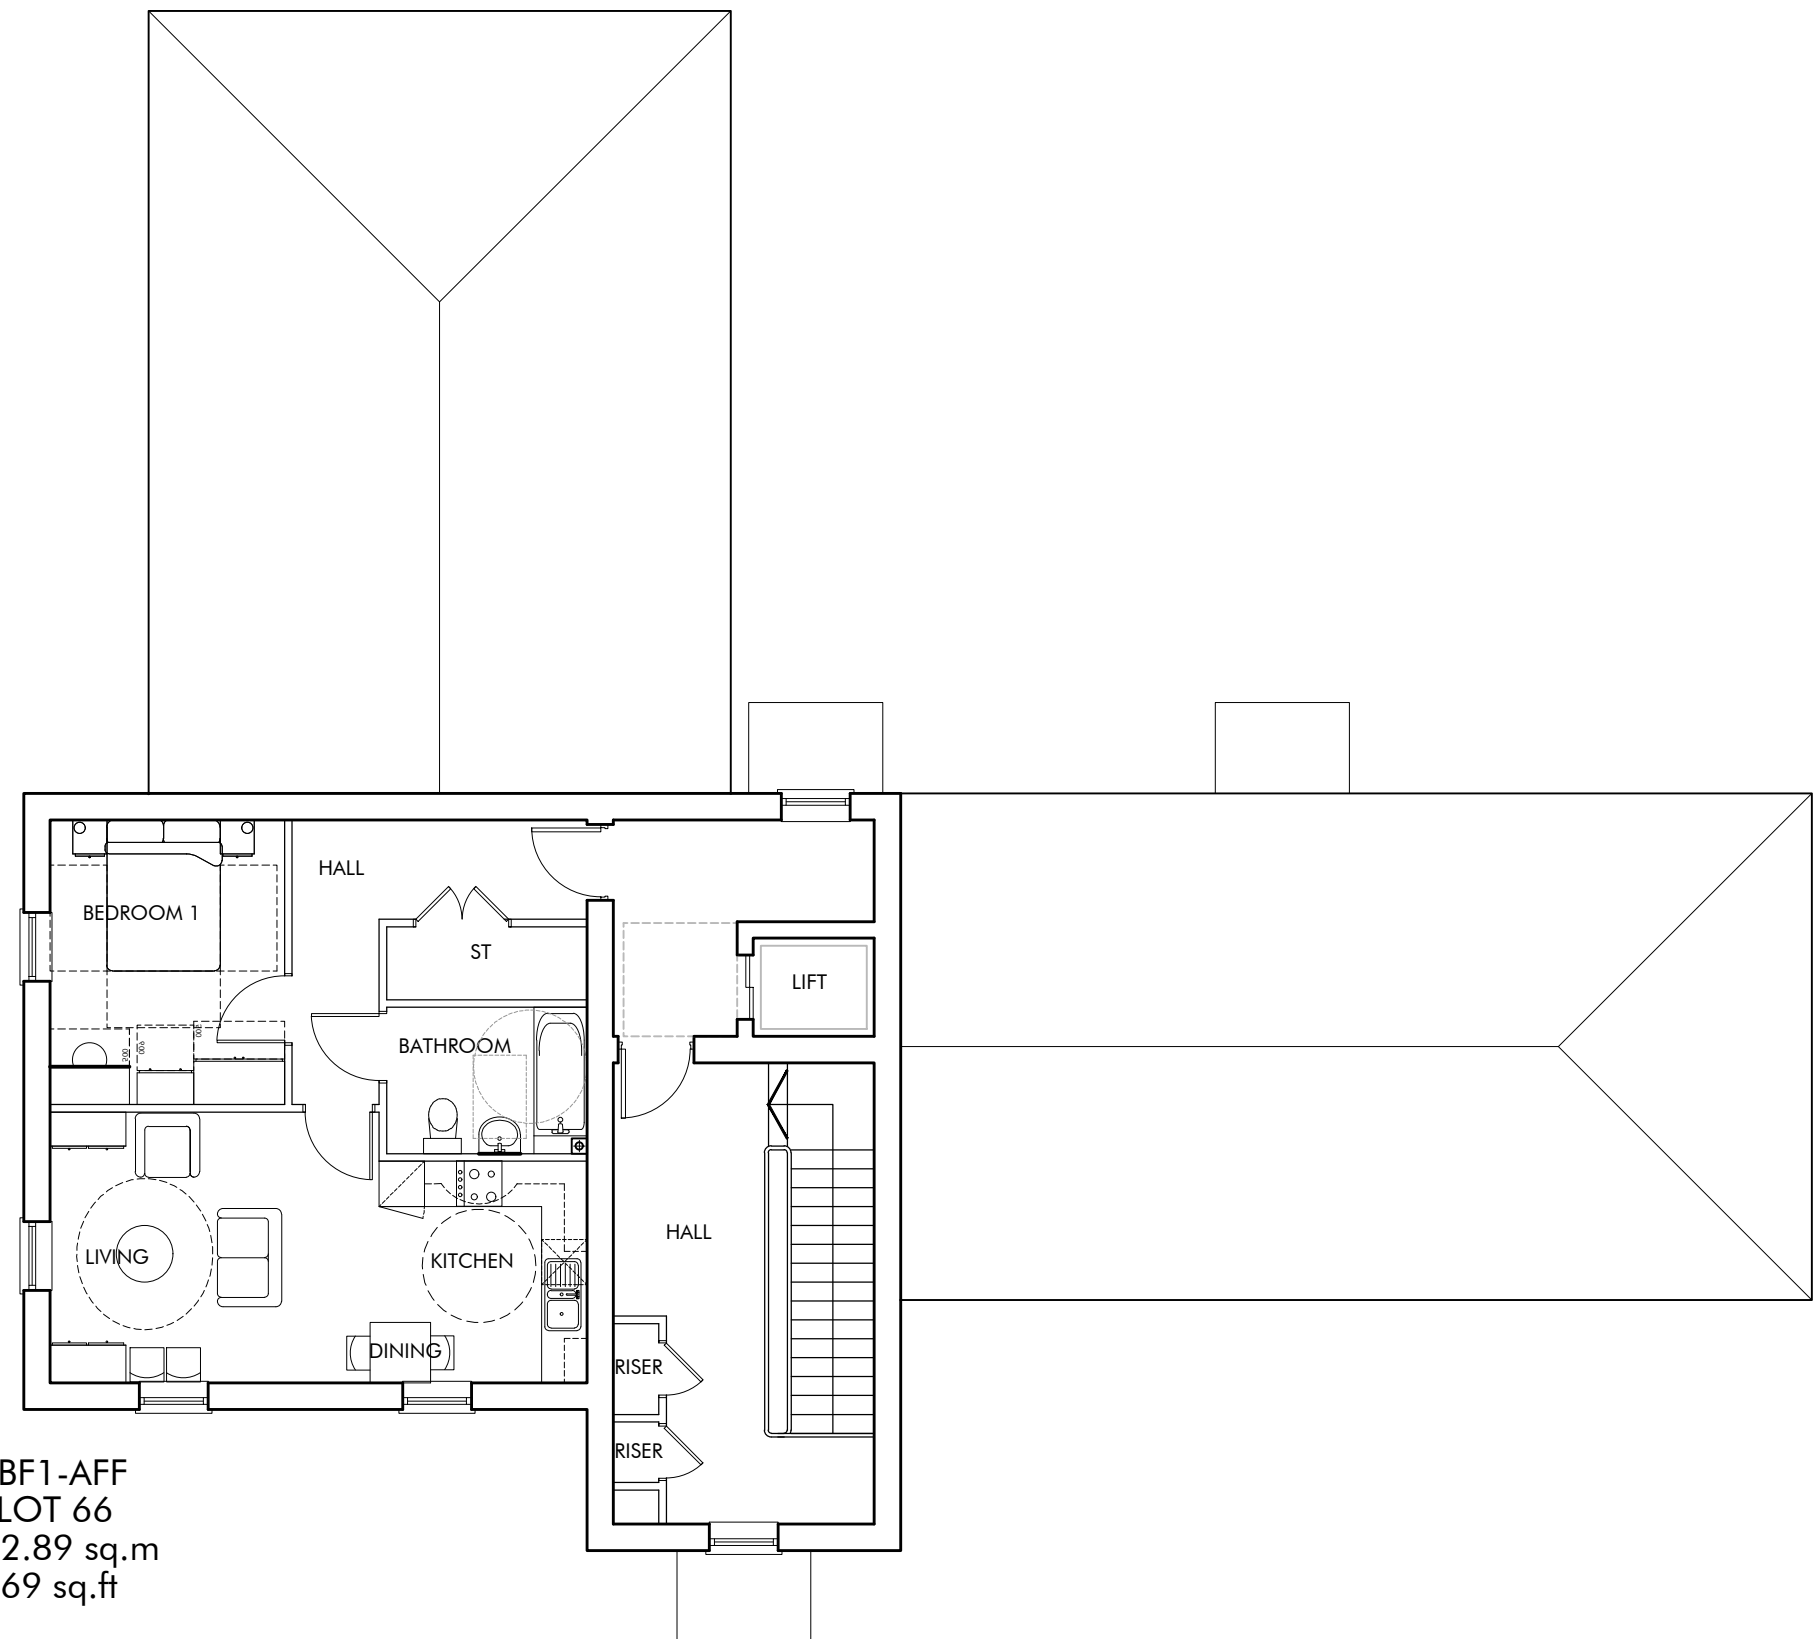

SECOND FLOOR

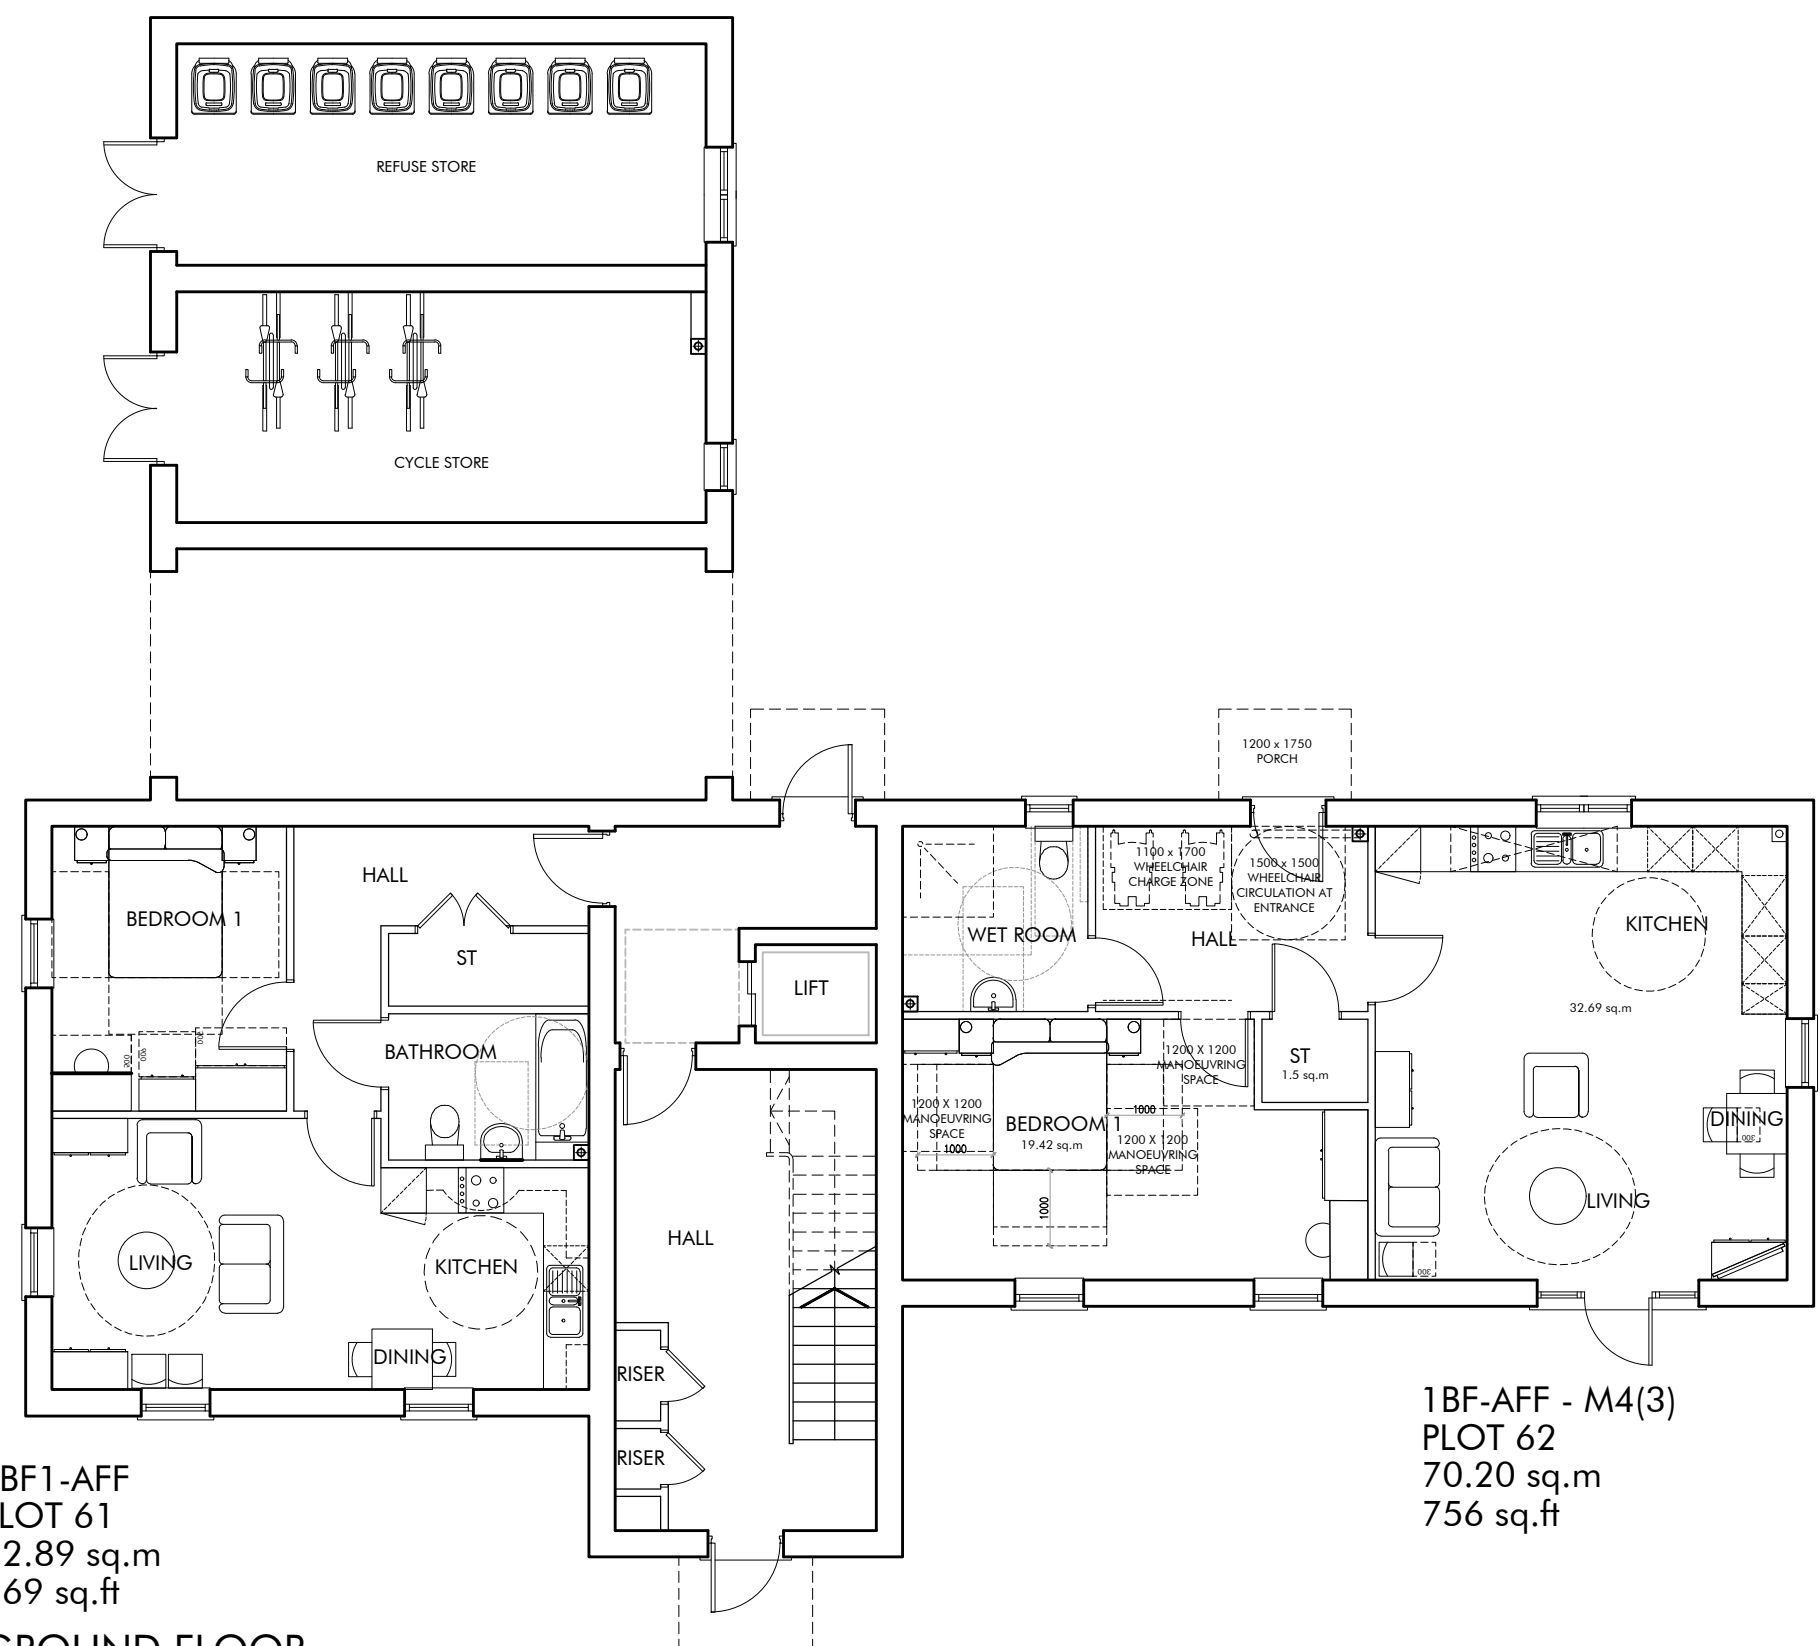

GROUND FLOOR

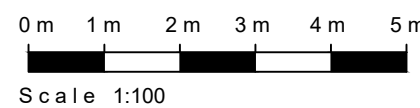

PLOT No	UNIT TYPE	AREA sq.m	AREA sq.ft
61, 63, 66	1BF1-AFF	52.89	569
62	1BF-AFF M4(3)	70.20	756
64	2BF1-AFF	70	753
65	2BF2-AFF	70.20	756

1BF1-AFF

GIA: 52.89m² / 569ft²

NSS CHECK	1 BED	DOUBLE BEDROOMS OVER 11.5m ² & 2.75m WIDE (2.55m EVERY OTHER ONE)	✓	TOTAL GIA OVER 50m ²	✓
	2 PERSON				
	1 STOREY	SINGLE BEDROOMS OVER 7.5m ² & 2.15m WIDE	n/a	STORAGE OVER 1.5m ²	✓

1 BF-AFF M4(3)

GIA: 70.20m² / 756ft²

NSS CHECK	1 BED	DOUBLE BEDROOMS OVER 11.5m ² & 2.75m WIDE (2.55m EVERY OTHER ONE)		TOTAL GIA OVER 50m ²	
	2 PERSON				
	1 STOREY	SINGLE BEDROOMS OVER 7.5m ² & 2.15m WIDE	n/a	STORAGE OVER 1.5m ²	

2BF1-AFF

GIA: 70.00m² / 753ft²

INS CHECK	2 BED	DOUBLE BEDROOMS OVER 11.5m ² & 2.75m WIDE (2.55m OVER OTHER ONE)	✓	TOTAL GIA OVER 70m ²	✓
	4 PERSON				
	1 STOREY	SINGLE BEDROOMS OVER 7.5m ² & 2.15m WIDE	n/a	STORAGE OVER 2.0m ²	✓

2BF2-AFF

GIA: 70.20m² / 756ft²

NSS CHECK	2 BED	DOUBLE BEDROOMS OVER 11.5m ² & 2.75m WIDE (2.55m EVERY OTHER ONE)	✓	TOTAL GIA OVER 70m ²	✓
	4 PERSON				
	1 STOREY	SINGLE BEDROOMS OVER 7.5m ² & 2.15m WIDE	n/a	STORAGE OVER 2.0m ²	✓

A R

