


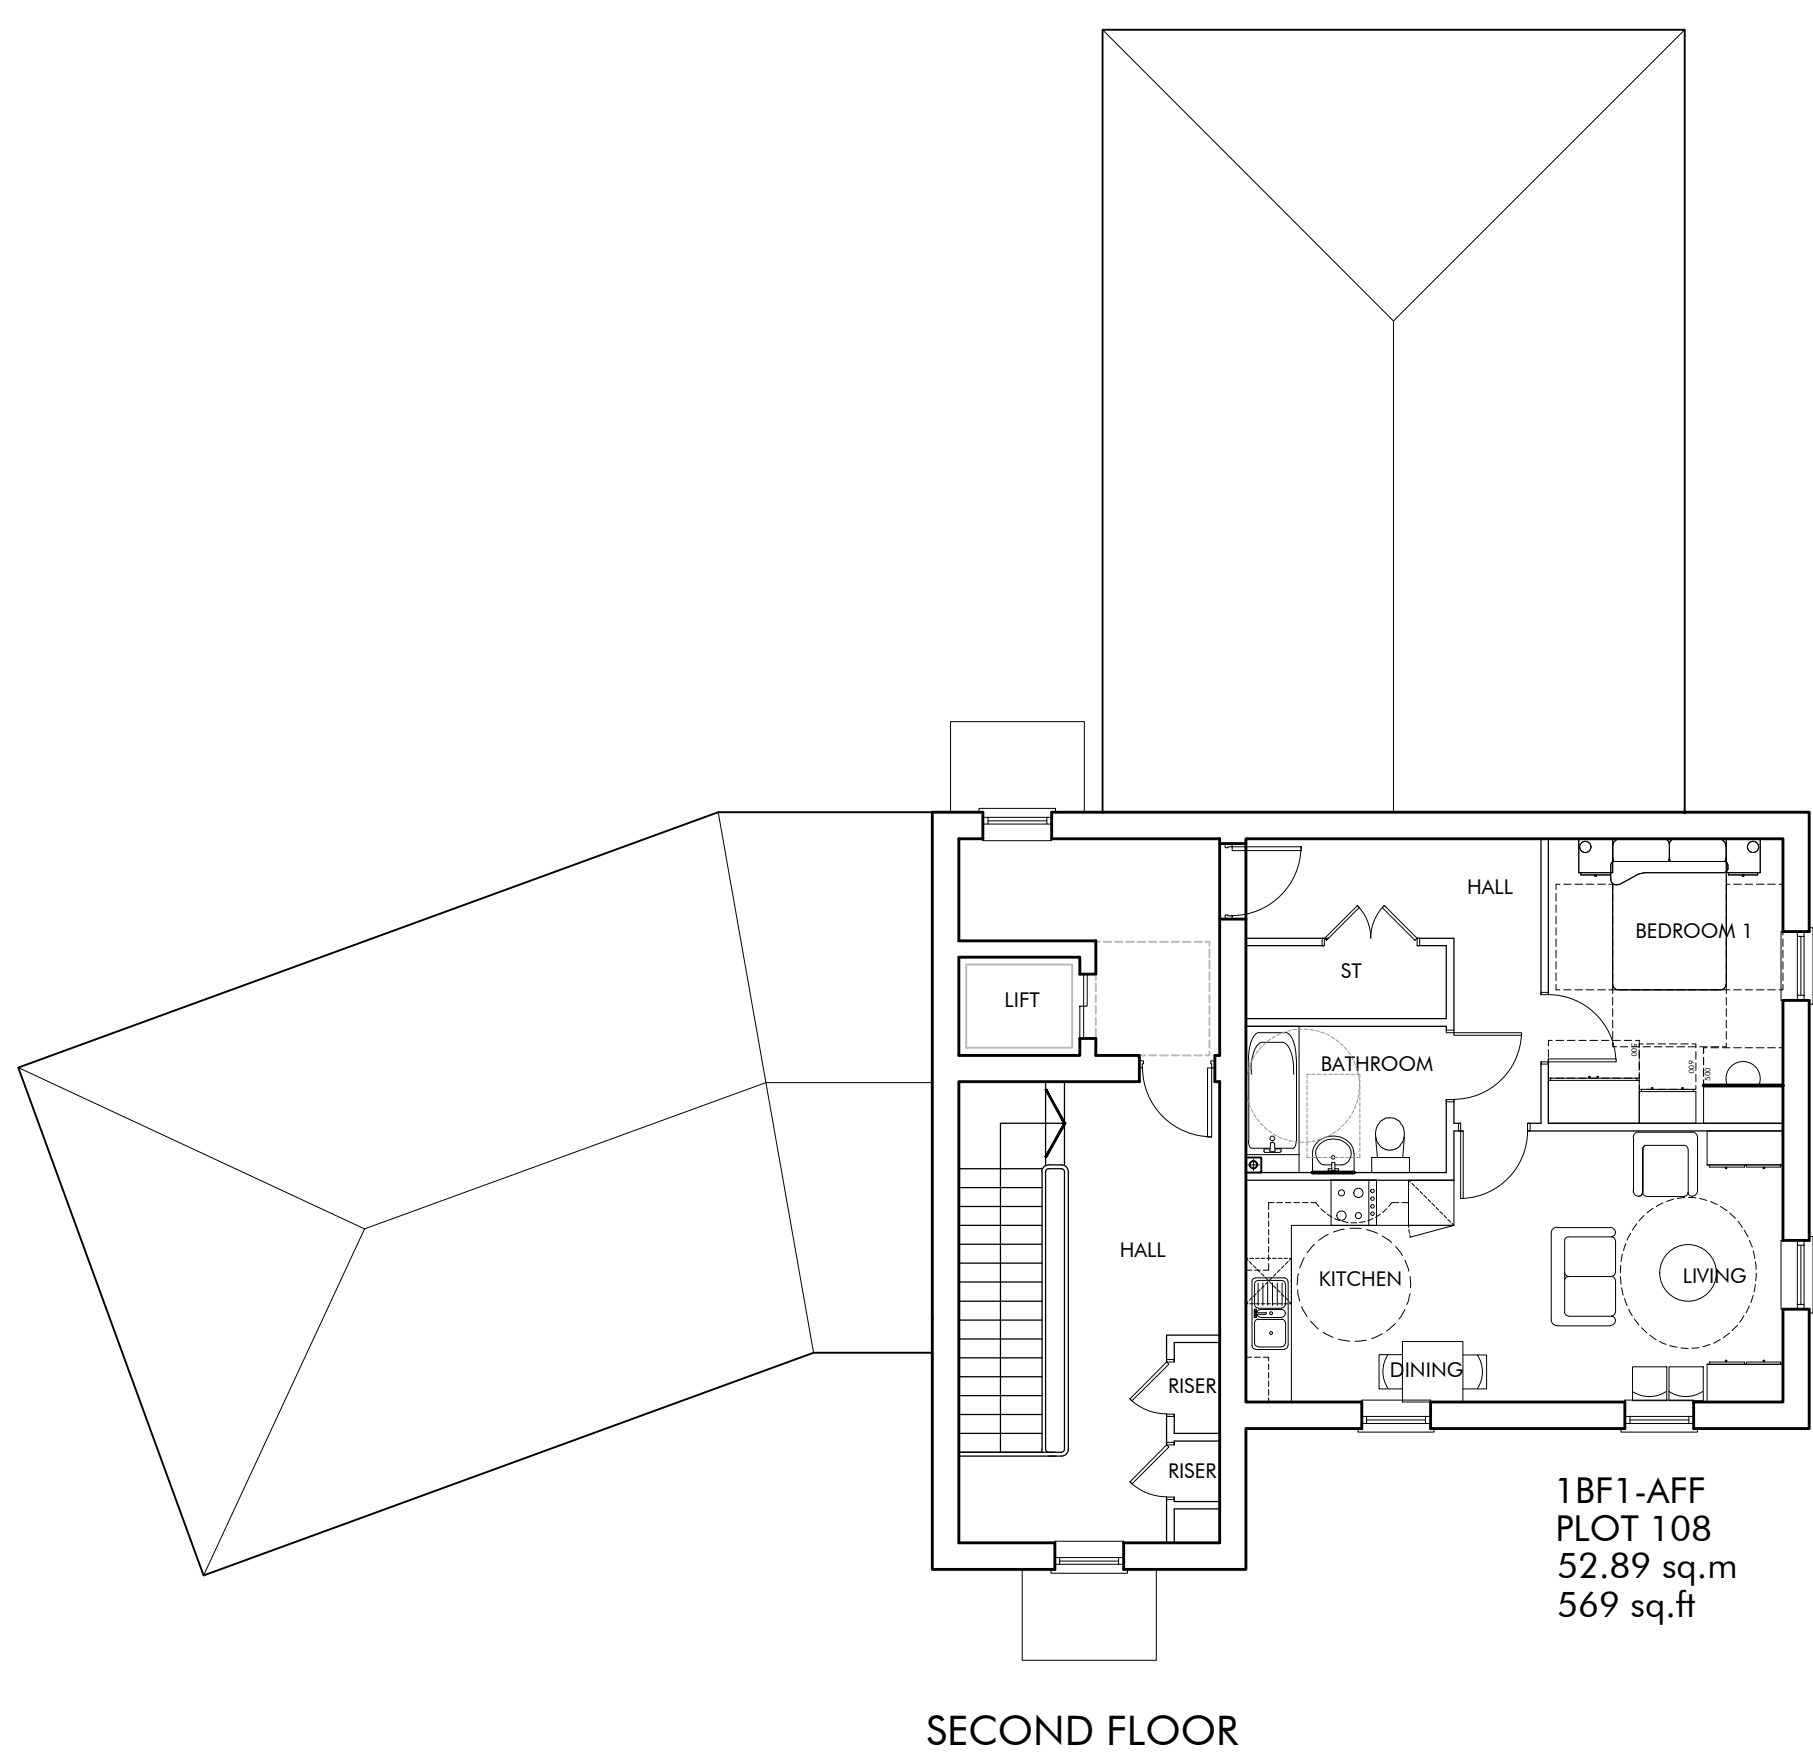

PLOT No	UNIT TYPE	AREA sq.m	AREA sq.ft
103, 105	2BF3-AFF	71.43	769
104, 107, 108	1BF1-AFF	52.89	569
106	2BF1-AFF	70	753

1 BF1 -AFF

GIA: 52.89m² / 569ft²

NSR CHECK	1 BED	DOUBLE BEDROOMS OVER 11.5m ² & 2.75m WIDE (2.55m EVERY OTHER ONE)	✓	TOTAL GIA OVER 50m ²	✓
	2 PERSON				
	1 STOREY	SINGLE BEDROOMS OVER 7.5m ² & 2.15m WIDE	n/a	STORAGE OVER 1.5m ³	✓

2BF1-AFF

GIA: 70.00m² / 753ft²

NSS CHECK	2 BED	DOUBLE BEDROOMS OVER 11.5m ² & 2.75m WIDE (2.55m EVERY OTHER ONE)	✓	TOTAL GIA OVER 70m ²	✓
	4 PERSON				
	1 STOREY	SINGLE BEDROOMS OVER 7.5m ² & 2.15m WIDE	n/a	STORAGE OVER 2.0m ³	✓

2BF3-AFF

GIA: 71.43m² / 769ft²

NBS CHECK	2 BED	DOUBLE BEDROOMS OVER 11.5m ² & 2.75m WIDE (2.55m EVERY OTHER ONE)	✓	TOTAL GIA OVER 70m ²	✓
	4 PERSON 1 STOREY	SINGLE BEDROOMS OVER 7.5m ² & 2.15m WIDE	n/a	STORAGE OVER 2.0m ²	✓



A R