


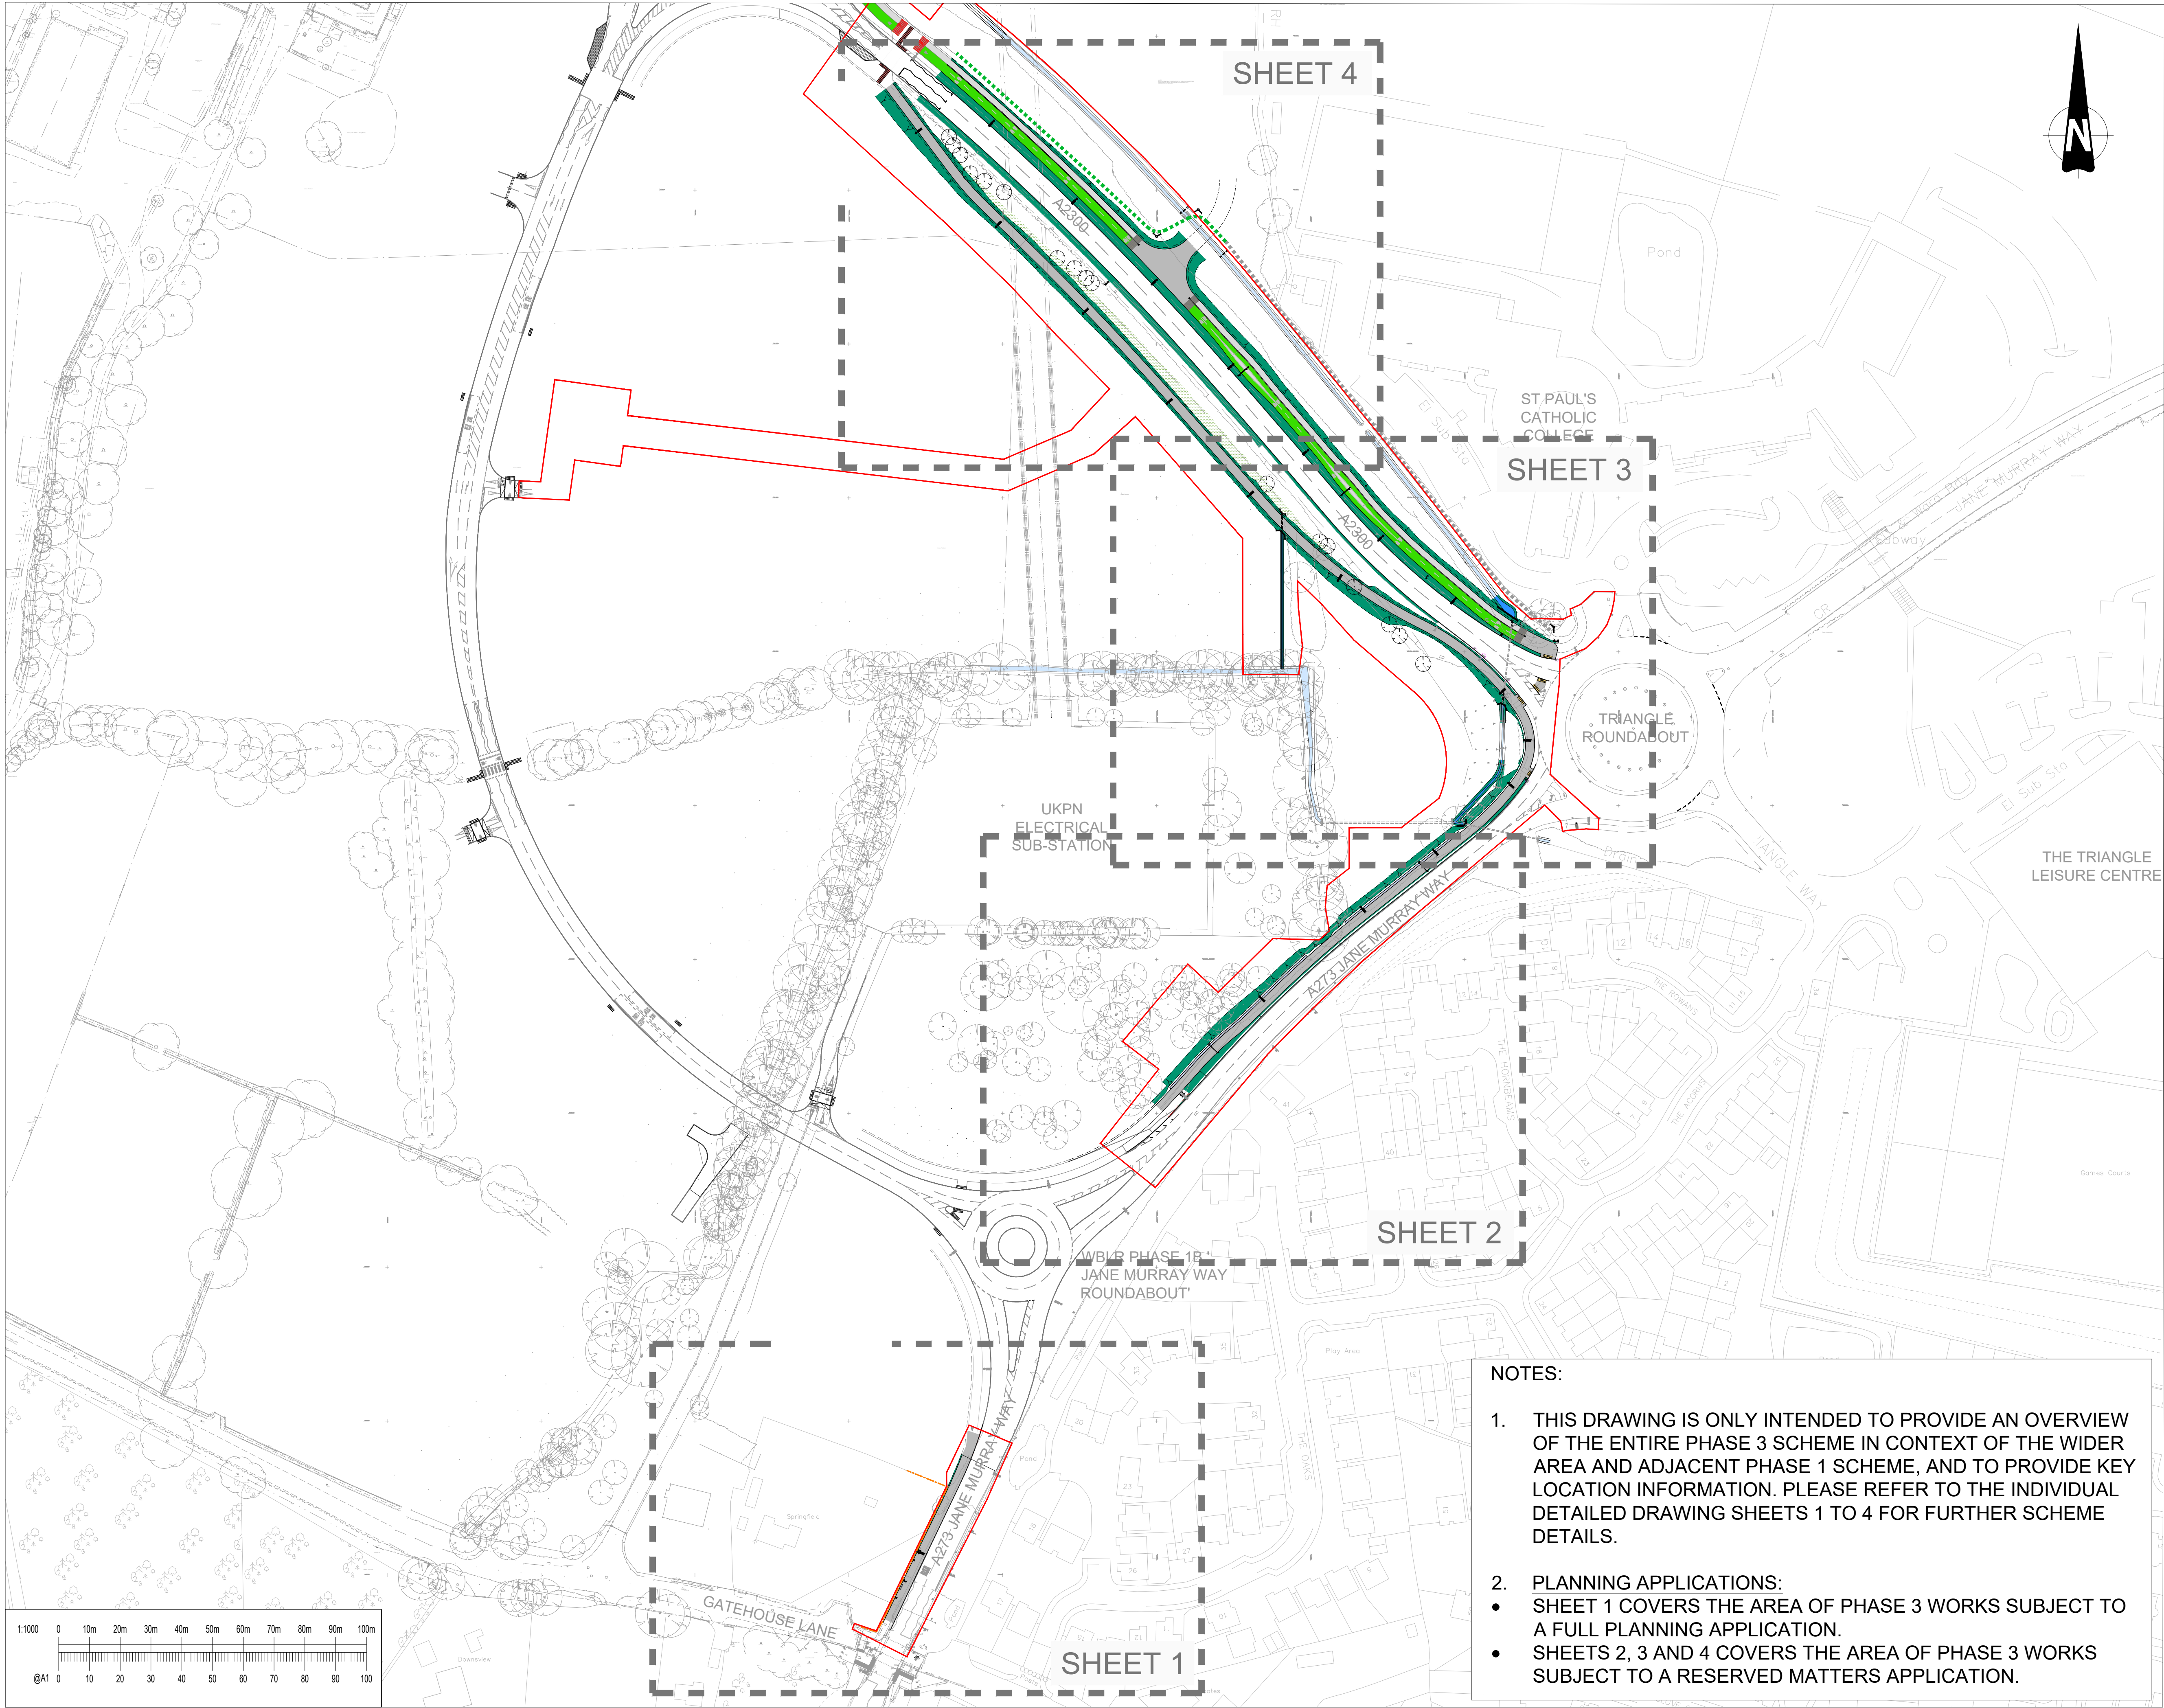

This drawing should not be scaled. Dimensions to be verified on site.
Any discrepancies should be referred to the Engineer prior to work being put in hand.

This drawing is the property of Waterman Infrastructure & Environment Limited, and the drawing is issued on the condition that it is not copied, reproduced, related or disclosed to any unauthorised person, either wholly or in part without the consent in writing of Waterman Infrastructure & Environment Limited.
Pickfords Wharf, Clink Street, London SE1 9DG 1 020 7928 7888 1 03333 444 501

GENERAL NOTES

- Key:
- PHASE 3 CONSTRUCTION WORKS BOUNDARY
 - PROPOSED GRASS VERGE
 - PROPOSED FOOTWAY
 - PROPOSED SHARED USE FOOTWAY (PEDESTRIANS & CYCLIST)
 - PROPOSED DEDICATED CYCLE ROUTE
 - EXISTING DRAINAGE DITCH
 - PROPOSED DRAINAGE DITCH
 - EXISTING PUBLIC FOOTPATH RIGHT OF WAY (NO.98CR) RETAINED
 - RECENTLY DIVERTED PUBLIC FOOTPATH RIGHT OF WAY (NO.14HU, LEGAL ORDER COMPLETE).

P05	09.10.24	DIVERTED FOOTPATH KEY AMENDED AND ADJUSTMENT TO RED LINE BOUNDARY	MK
P04	19.08.24	FOLLOWING DISCUSSION WITH WSCC, KERB LINE OF SHARED USE PATH BETWEEN GATEHOUSE LANE AND A273 ROUNDABOUT MOVED FURTHER INTO CARRIAGEWAY, REMOVING THE EXISTING HARDSTRIP ENTIRELY TO MAXIMISE PAVED WIDTH OF PATH. (PREVIOUSLY A 0.5M HARDSTRIP WAS RETAINED TO ACT AS SEPARATION BETWEEN CYCLISTS AND LIVE TRAFFIC).	SP
P03	18.07.24	MINOR UPDATES, PRIMARILY TO DRAWING PRESENTATION, FOLLOWING JCE DESIGN OUTPUT REVIEW REVIEW 03	MK
P02	13.05.24	DRAWING UPDATED TO SHOW NEW DITCH AND LOWER LEVEL FOOTWAY ALONG A2300 SOUTH SIDE.	UF
P01	15.12.22	PRELIMINARY ISSUE	UF
Rev	Date	Description	By

Amendments

Project

WBLR Phase 3

Title

GENERAL ARRANGEMENT OVERVIEW

Client

Homes England

Jackson

waterman

Crown House 2 - 8 Gloucester Road Redhill Surrey RH1 1FH
1 01342 893800 1 03333 444 501
mail@watermangroup.com www.watermangroup.com

Status								FOR PLANNING					
Designed By				SP		Checked By		SP		Waterman Ref		WIE19442	
Drawn By				JS		Date		MARCH. 22		Scales @ A1		1:1000	
Project - Originator - Volume - Level - Type - Role - Number										Revision			
19442-WIE-ZZ-XX-DR-C-900100										P05			

- NOTES:
- THIS DRAWING IS ONLY INTENDED TO PROVIDE AN OVERVIEW OF THE ENTIRE PHASE 3 SCHEME IN CONTEXT OF THE WIDER AREA AND ADJACENT PHASE 1 SCHEME, AND TO PROVIDE KEY LOCATION INFORMATION. PLEASE REFER TO THE INDIVIDUAL DETAILED DRAWING SHEETS 1 TO 4 FOR FURTHER SCHEME DETAILS.
 - PLANNING APPLICATIONS:
 - SHEET 1 COVERS THE AREA OF PHASE 3 WORKS SUBJECT TO A FULL PLANNING APPLICATION.
 - SHEETS 2, 3 AND 4 COVERS THE AREA OF PHASE 3 WORKS SUBJECT TO A RESERVED MATTERS APPLICATION.