


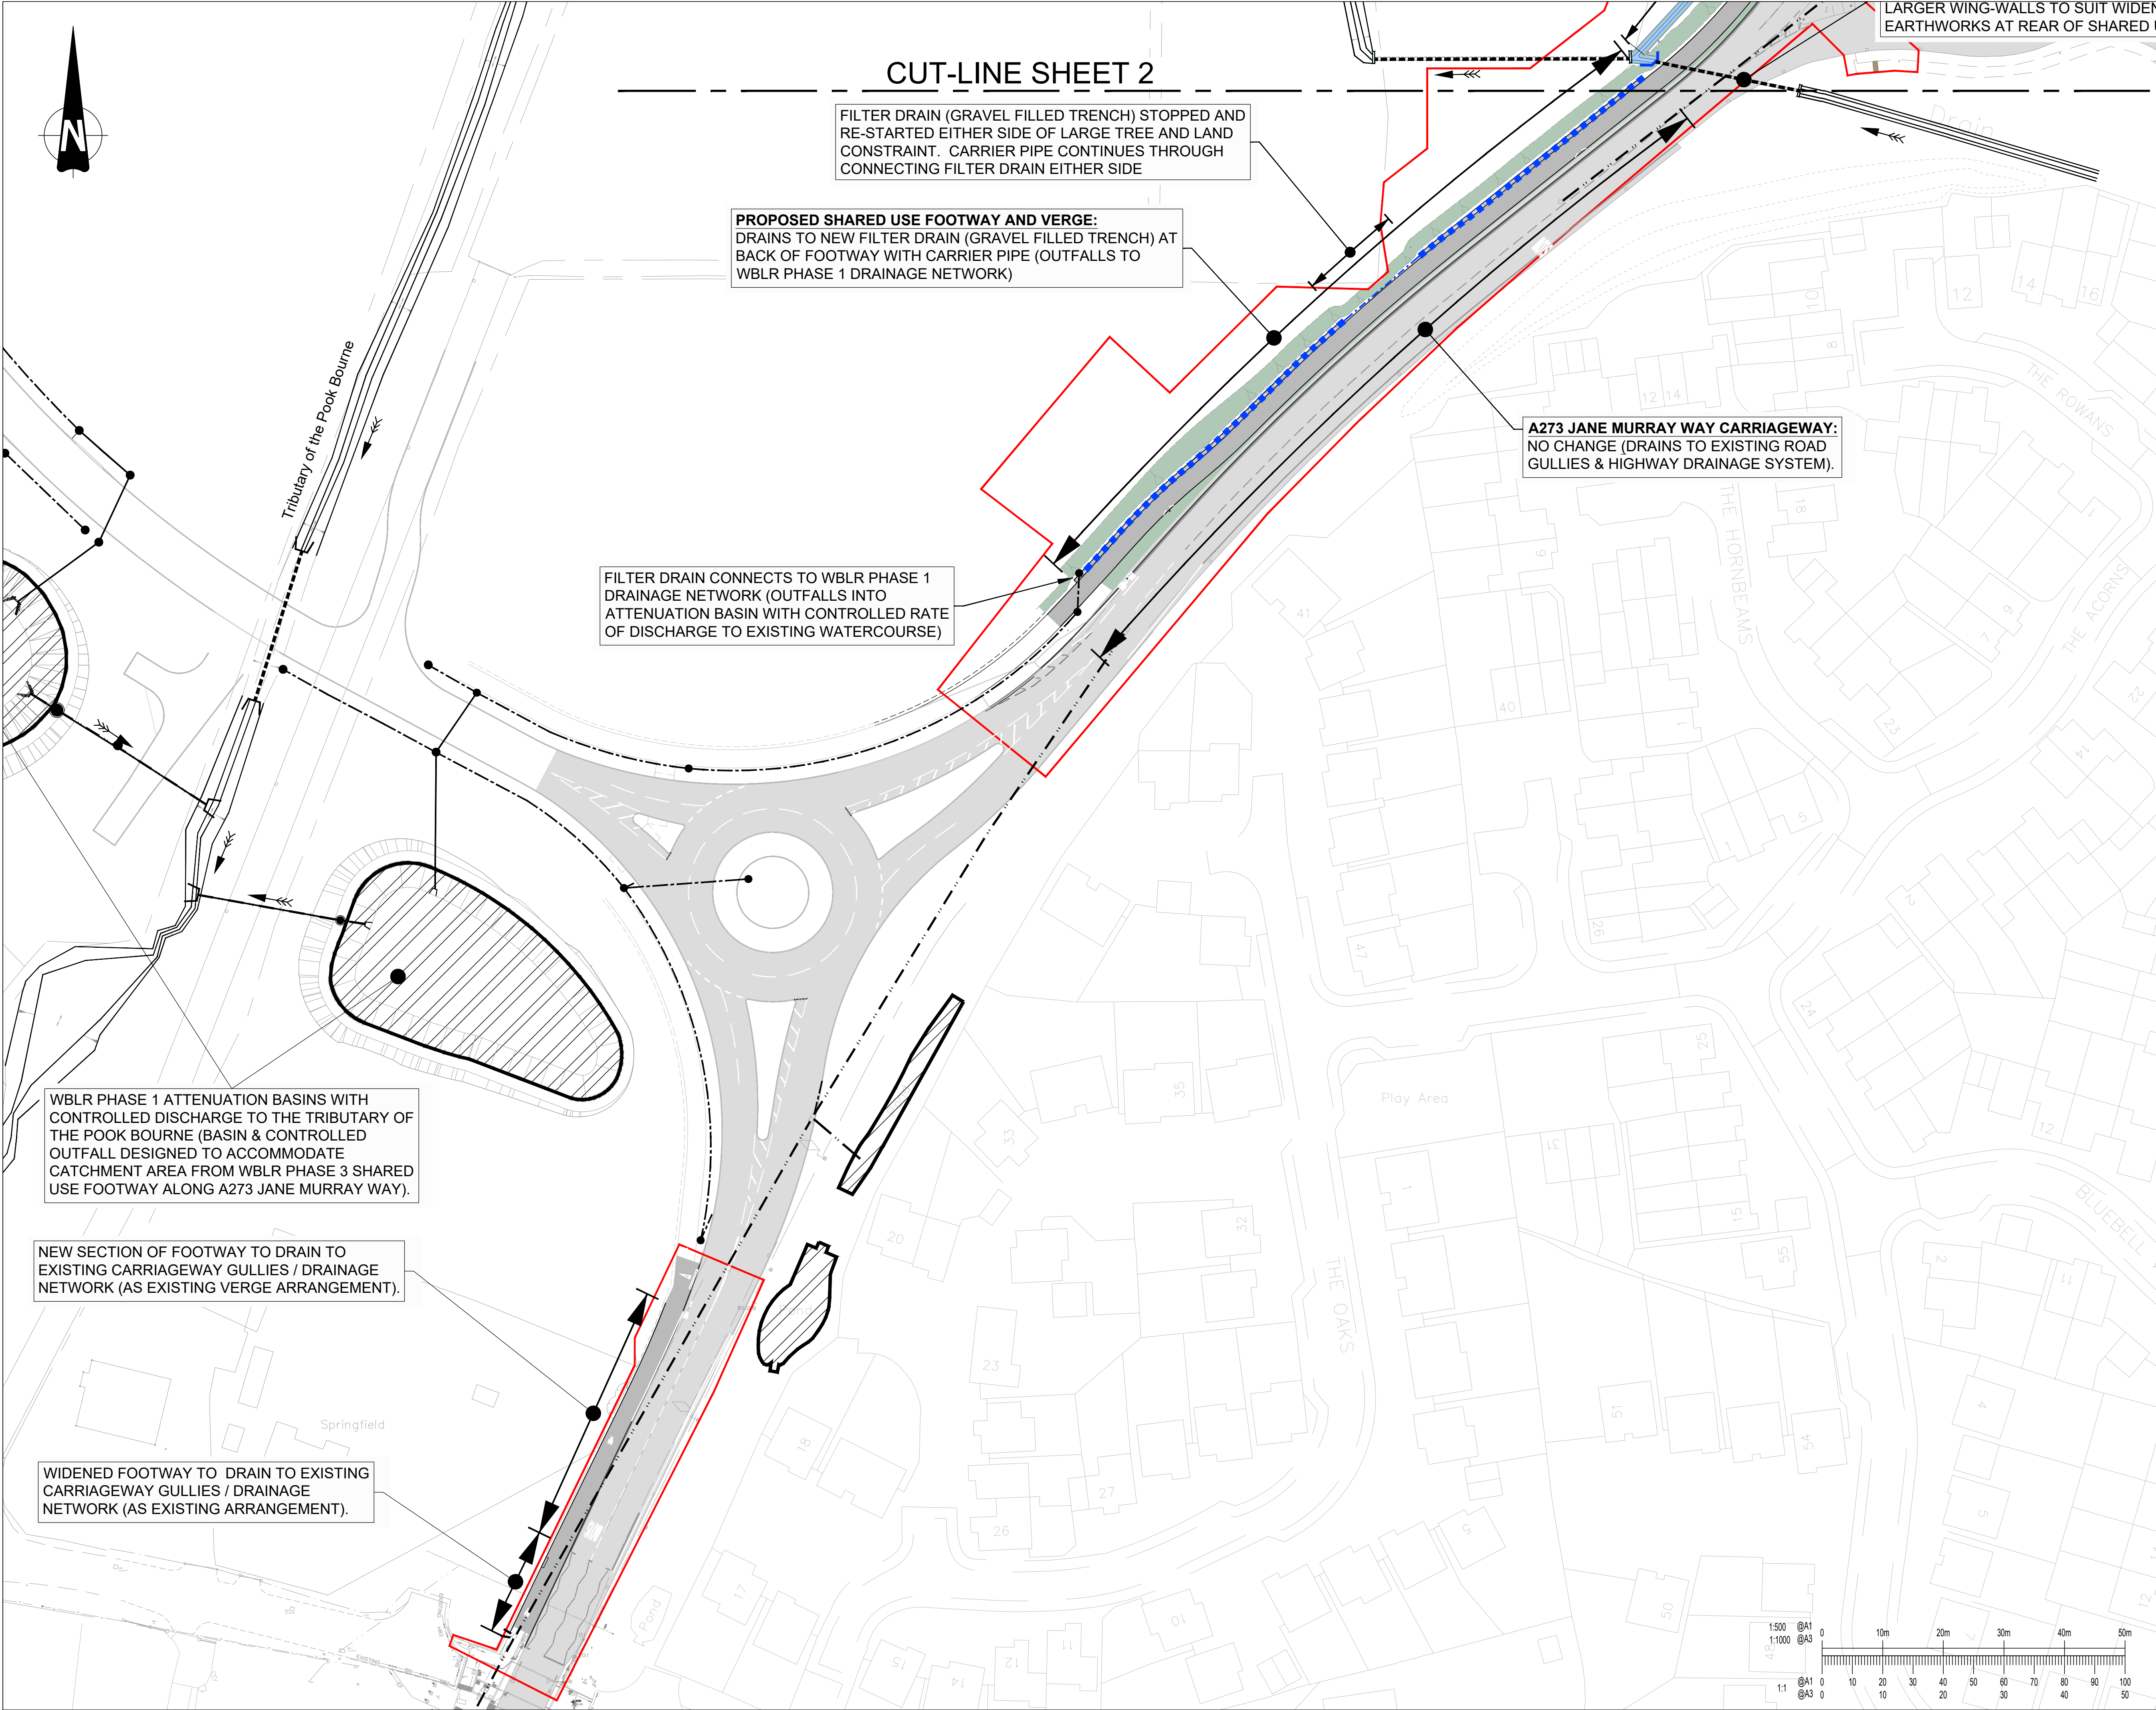

This drawing should not be scaled. Dimensions to be verified on site. Any discrepancies should be referred to the Engineer prior to work being put in hand.

This drawing is the property of Waterman Infrastructure & Environment Limited, and the drawing is issued on the condition that it is not copied, reproduced, related or disclosed to any unauthorised person, either wholly or in part without the consent in writing of Waterman Infrastructure & Environment Limited
Pickfords Wharf, Clink Street, London SE1 9DG 1 020 7928 7888 f 03333 444 501

GENERAL NOTES

KEY:

- PHASE 3 CONSTRUCTION WORKS BOUNDARY
- PIPE/ DITCH FLOW DIRECTION

EXISTING DRAINAGE:

- DITCH
- CULVERT
- HEADWALL (WHERE CULVERT CONNECTS TO DITCH)
- PONDS
- WSCC HIGHWAYS SURFACE WATER DRAINAGE SYSTEM (PIPE NETWORK)
- WBLR PHASE 1 DRAINAGE NETWORK

PROPOSED DRAINAGE:

- FILTER DRAIN (GRAVEL FILLED TRENCH) - PROPOSED
- HEADWALL (WHERE CULVERT CONNECTS TO DITCH / SWALE)
- CARRIER PIPE
- SWALE (WIDE, SHALLOW, VEGETATED OPEN CHANNEL)
- DITCH
- CARRIAGEWAY GULLY AND CONNECTION
- COMBINED KERB / DRAINAGE UNITS

INDICATIVE LAYOUT (SUBJECT TO DETAILED DESIGN & HIGHWAY AUTHORITY APPROVAL)

P02	26.11.24	ADJUSTMENT TO RED LINE BOUNDARY. INDICATIVE GULLY / KERB DRAIN LAYOUT ADDED TO A2300	MK
P01	08.10.24	FIRST ISSUE	SP
Rev	Date	Description	By
Amendments			
Project			
WBLR Phase 3			
Title			
PROPOSED DRAINAGE OVERVIEW PLAN SHEET 1 (A273 JANE MURRAY WAY)			
Client			
Homes England Jackson			
Crown House 2 - 8 Gloucester Road Redhill Surrey RH1 1FH t 01342 893800 f 03333 444 501 mail@watermangroup.com www.watermangroup.com			
Status			
PLANNING			
Designed By		Checked By	Waterman Ref
JH		SP	WIE19442
Drawn By		Date	Scales @ A1
MK		OCTOBER 24	1:500
Project - Originator - Volume - Level - Type - Role - Number			Revision
19442-WIE-ZZ-XX-DR-C-900521			P02