


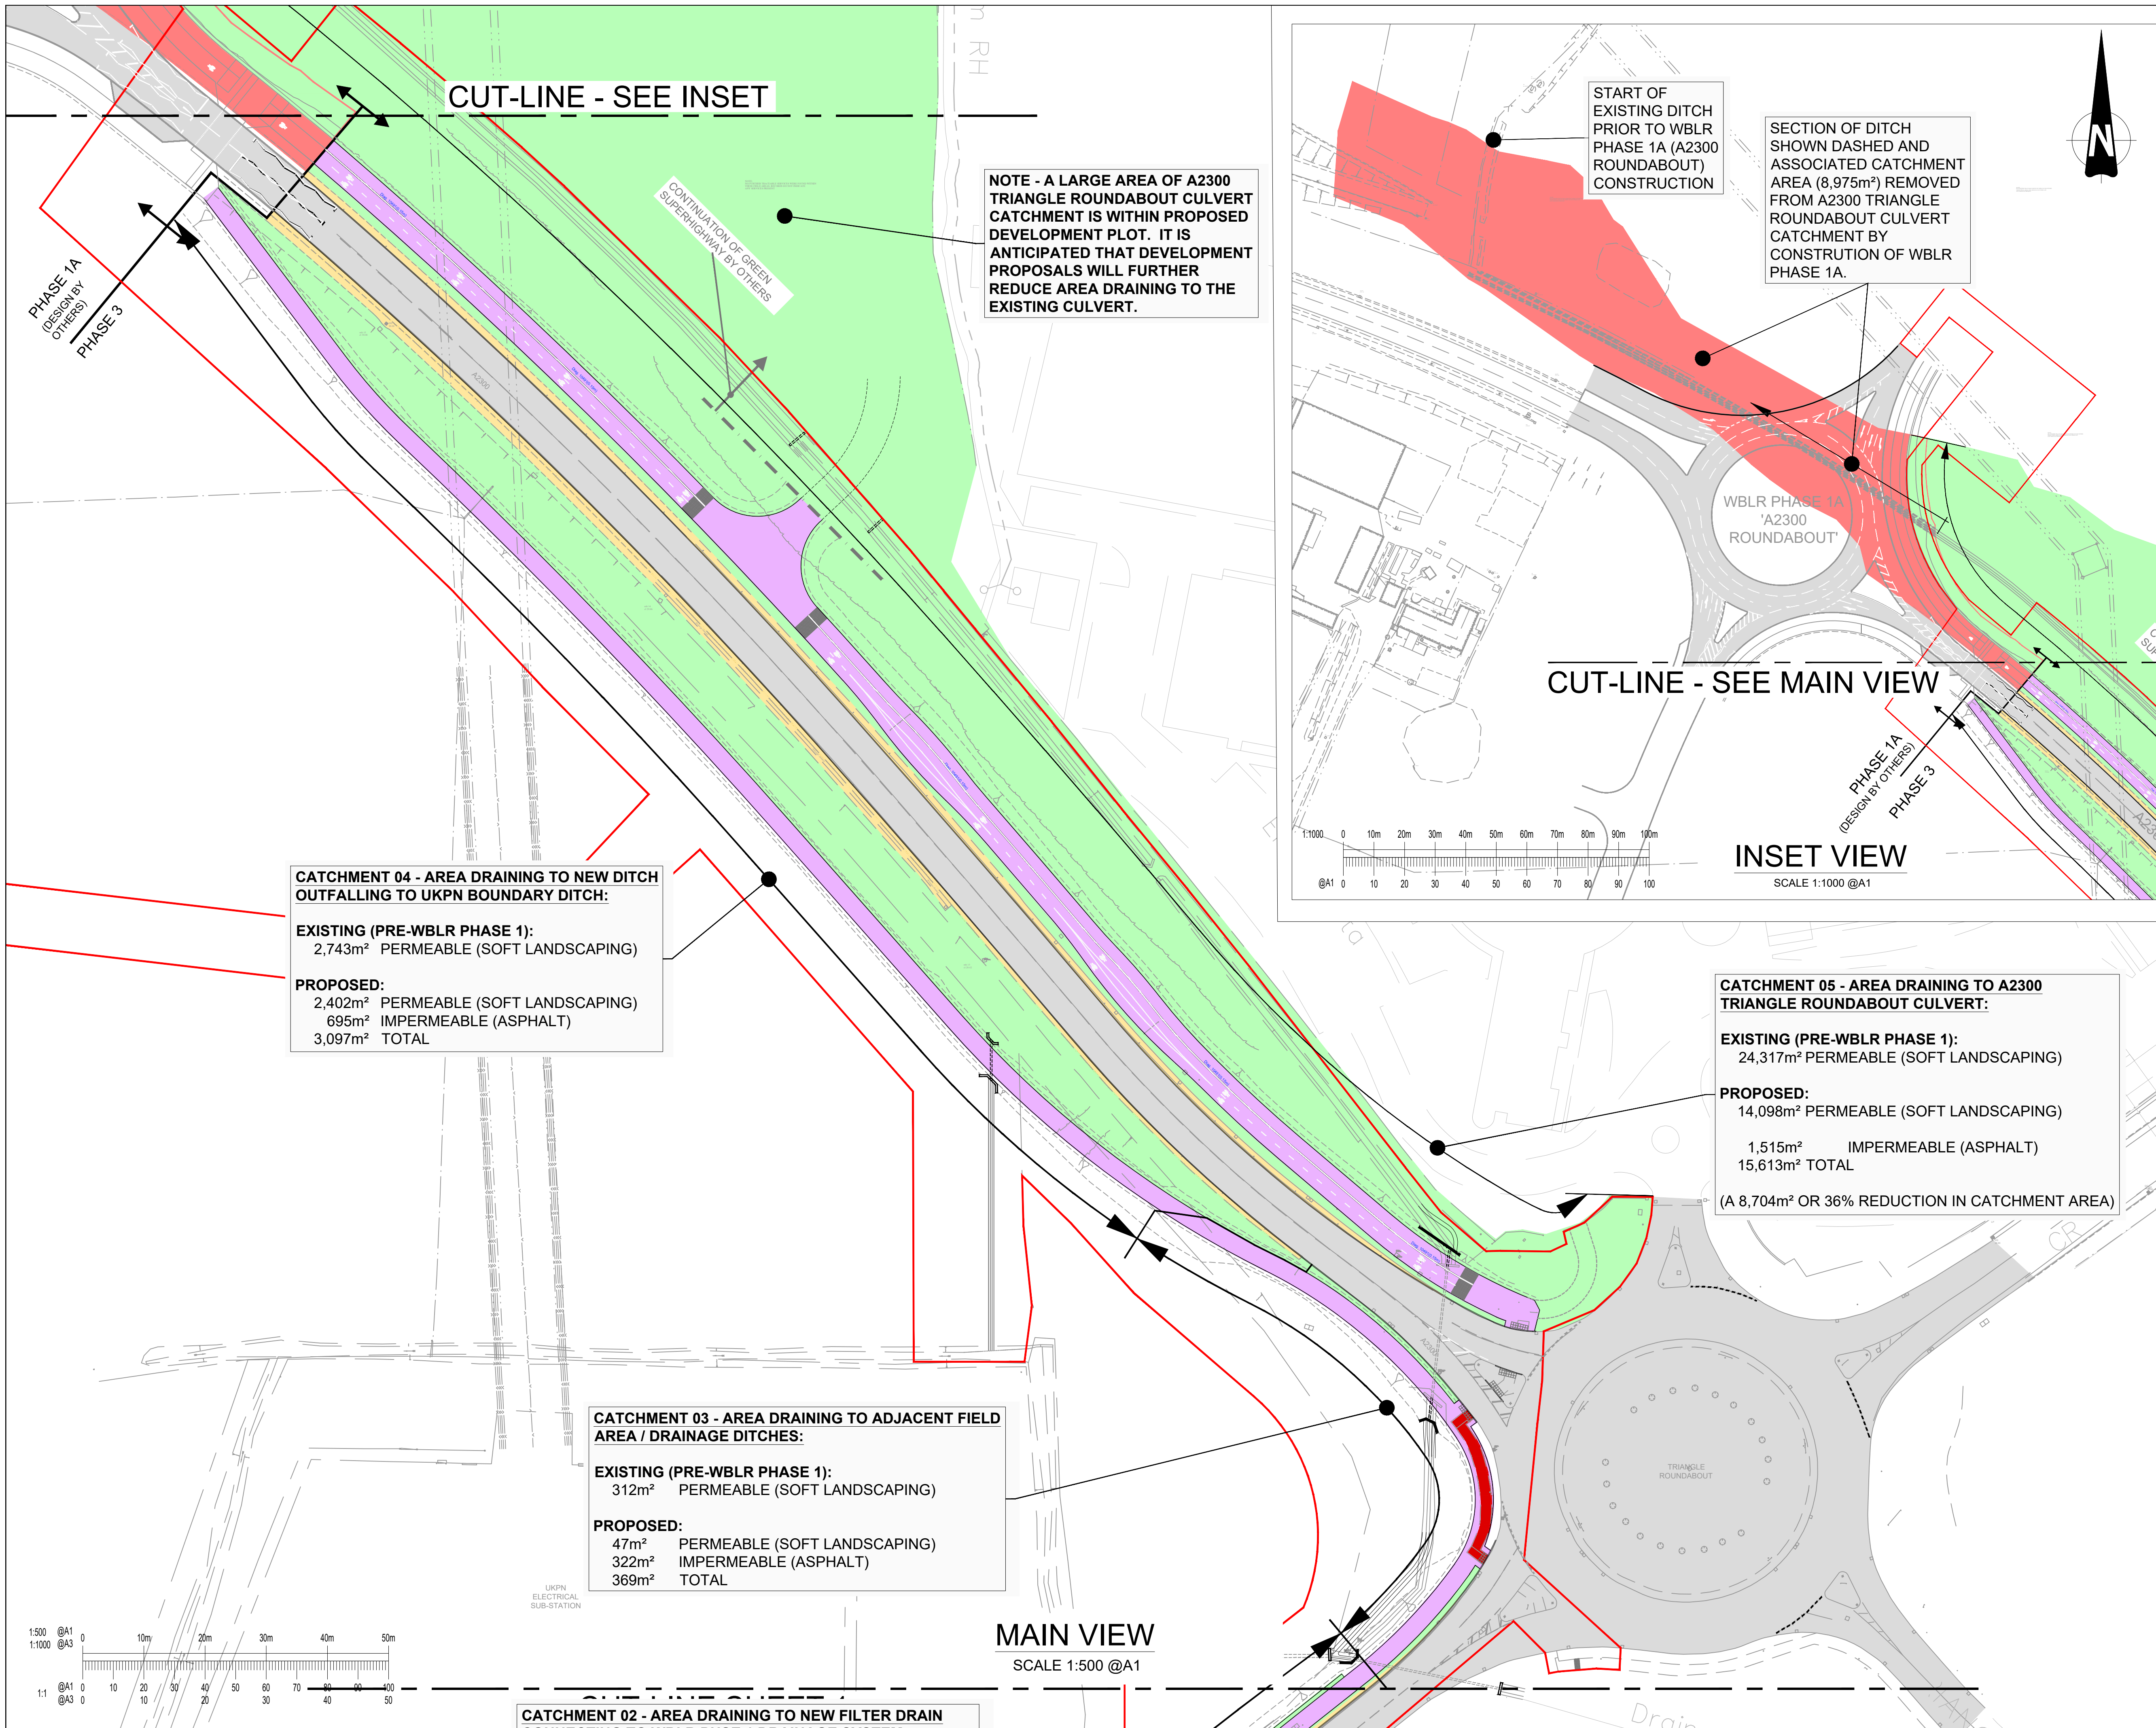

This drawing should not be scaled. Dimensions to be verified on site. Any discrepancies should be referred to the Engineer prior to work being put in hand.

This drawing is the property of Waterman Infrastructure & Environment Limited, and the drawing is issued on the condition that it is not copied, reproduced, related or disclosed to any unauthorised person, either wholly or in part without the consent in writing of Waterman Infrastructure & Environment Limited
Pickfords Wharf, Clink Street, London SE1 9DG 1 020 7928 7688 1 03333 444 501

GENERAL NOTES

KEY:

PHASE 3 CONSTRUCTION WORKS BOUNDARY

CATCHMENT AREAS:

EXISTING STATE	PROPOSED STATE
PERMEABLE (NO CHANGE)	PERMEABLE (NO CHANGE)
PERMEABLE	IMPERMEABLE
IMPERMEABLE	PERMEABLE
IMPERMEABLE (NO CHANGE)	IMPERMEABLE (NO CHANGE)

AREA OF EXISTING CATCHMENT REMOVED BY COMPLETED WBLR PHASE 1

P02	26.11.24	ADJUSTMENT TO RED LINE BOUNDARY	MK
P01	09.10.24	FIRST ISSUE	SP
Rev	Date	Description	By

Amendments

Project: **WBLR Phase 3**

Title: **DRAINAGE CATCHMENT AREAS SHEET 2 (A2300)**

Client:

Crown House 2 - 8 Gloucester Road Redhill Surrey RH1 1FH
1 01342 893800 1 03333 444 501
mail@watermangroup.com www.watermangroup.com

Status: **PLANNING**

Designed By	JH	Checked By	SP	Waterman Ref	WIE19442
Drawn By	MK	Date	OCTOBER 24	Scales @ A1	AS SHOWN

Project	Originator	Volume	Level	Type	Role	Number	Revision
19442-WIE-ZZ-XX-DR-C-900532							P02