



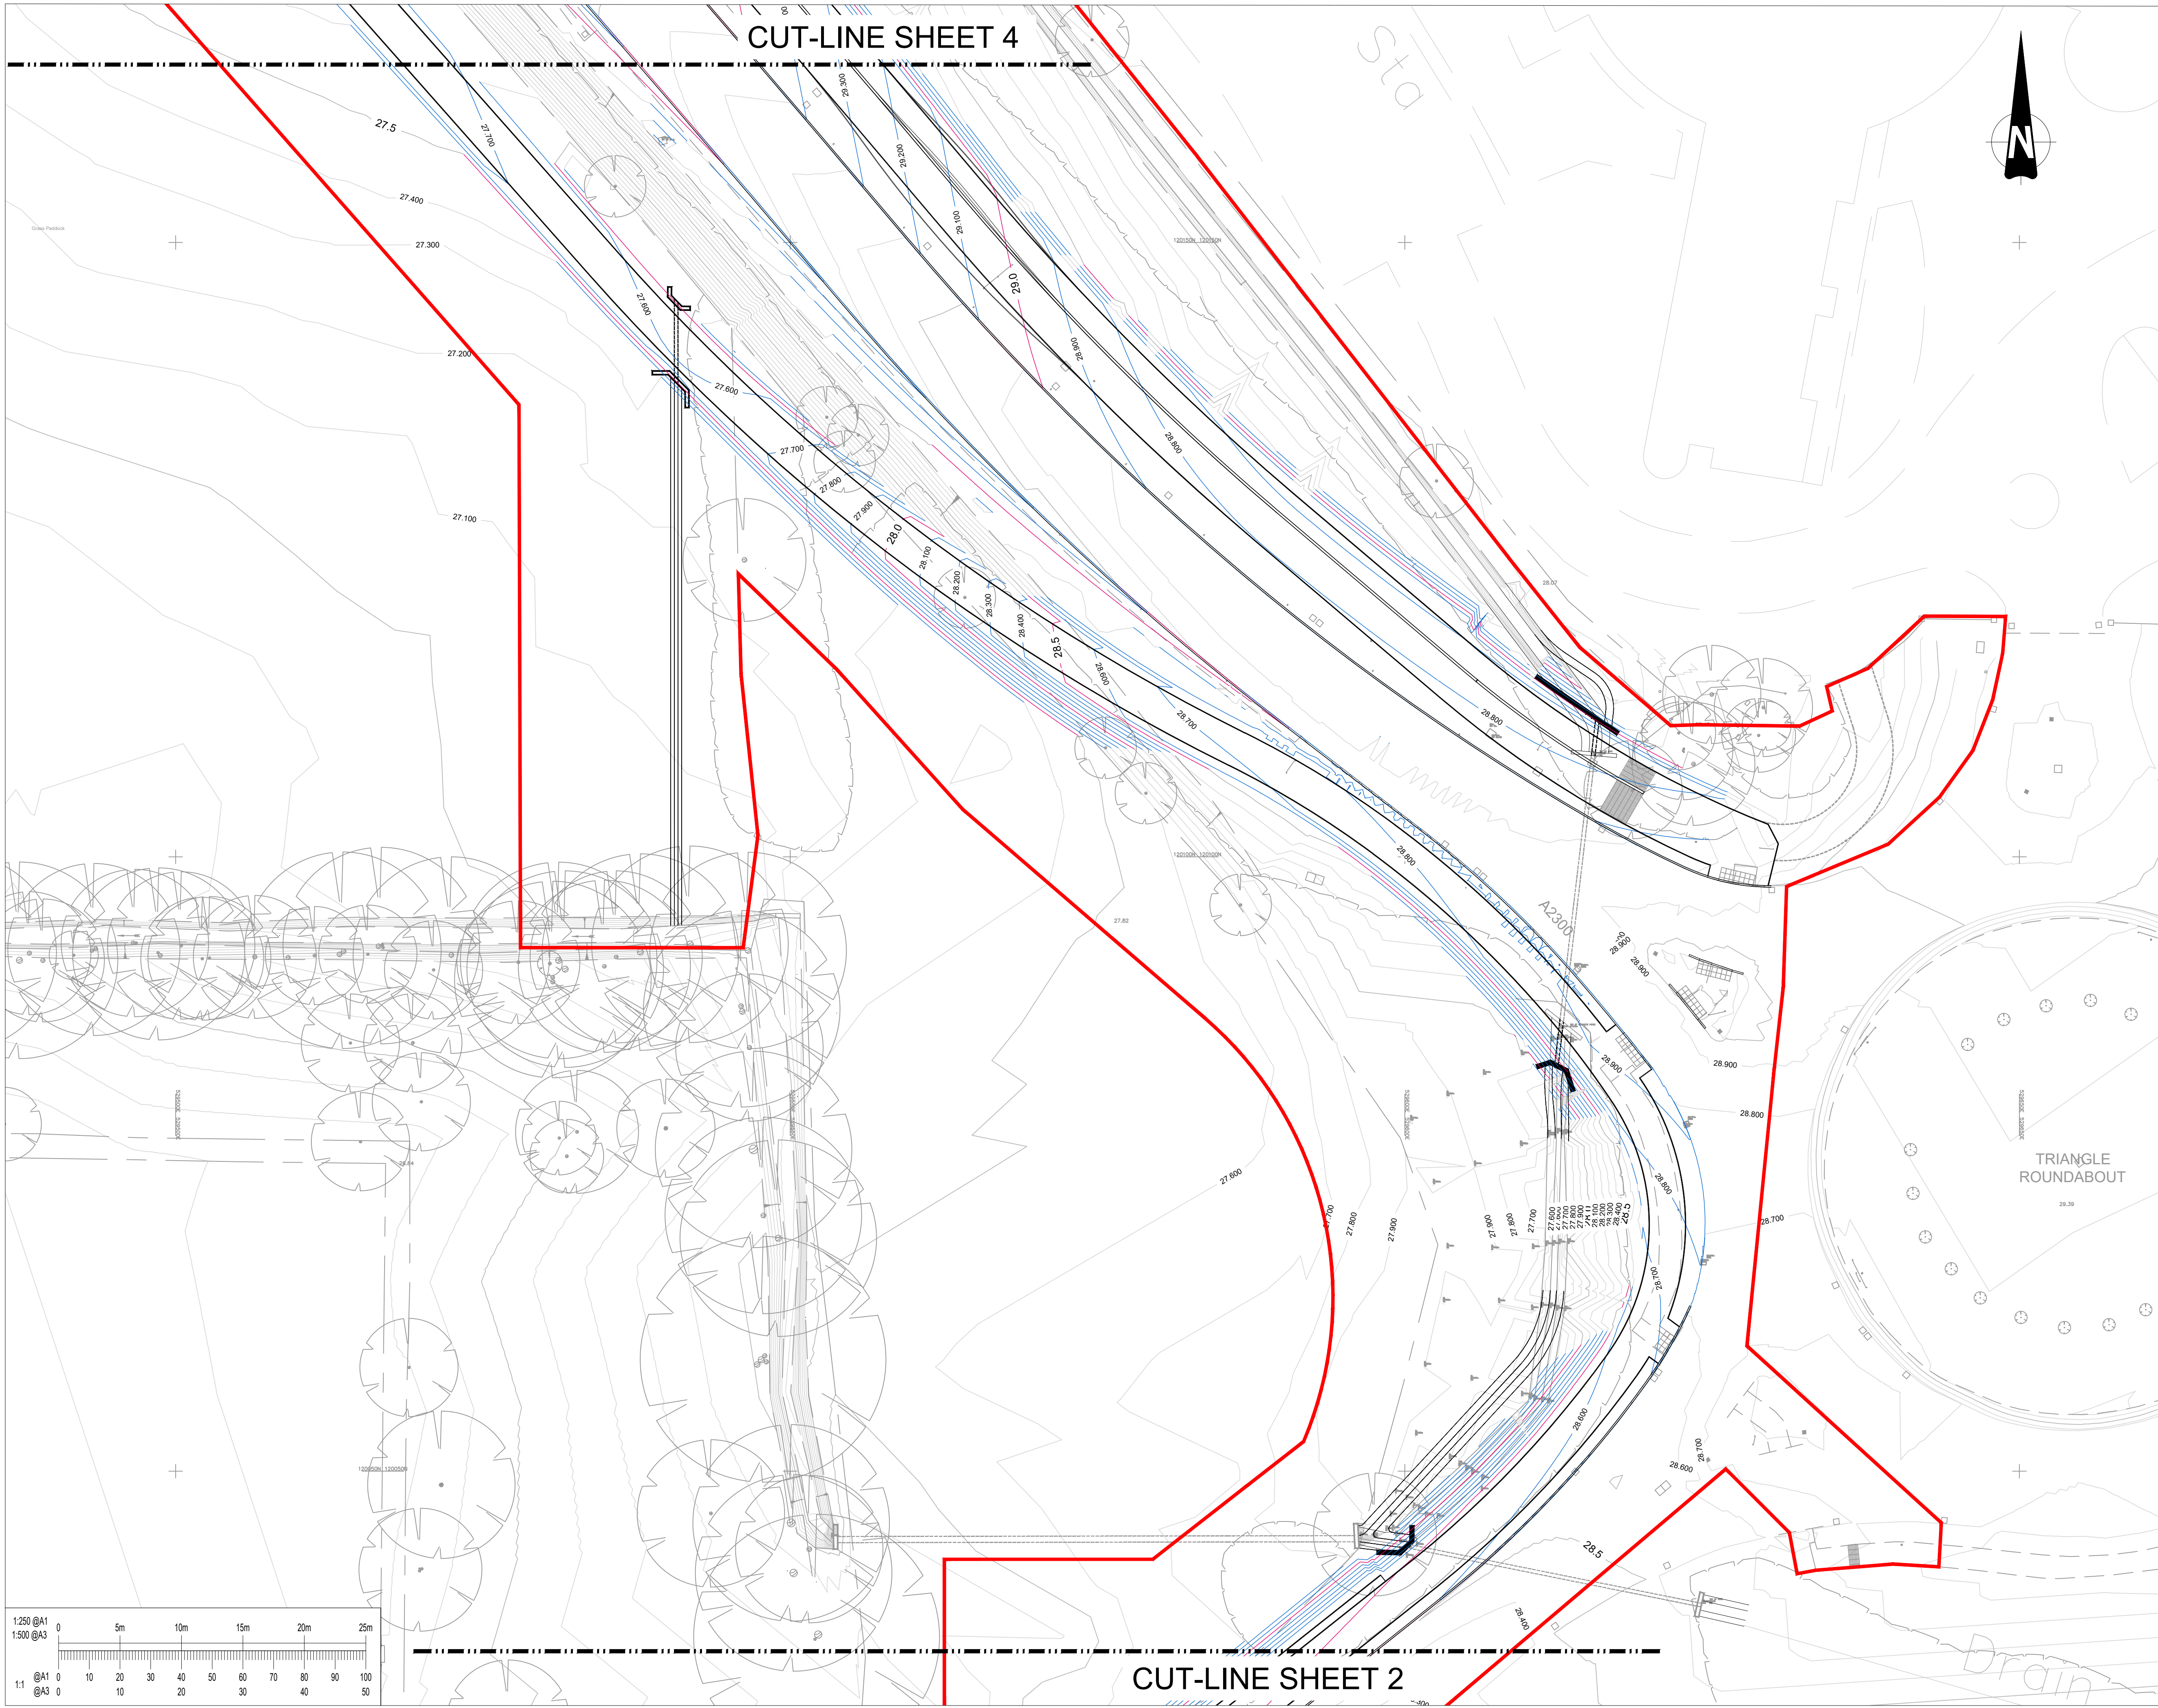

This drawing should not be scaled. Dimensions to be verified on site.
Any discrepancies should be referred to the Engineer prior to work being put in hand.

This drawing is the property of Waterman Infrastructure & Environment Limited, and the drawing is issued on the condition that it is not copied, reproduced, related or disclosed to any unauthorised person, either wholly or in part without the consent in writing of Waterman Infrastructure & Environment Limited
Pickfords Wharf, Clink Street, London SE1 9DG 1 020 7928 7688 1 03333 444 501

GENERAL NOTES

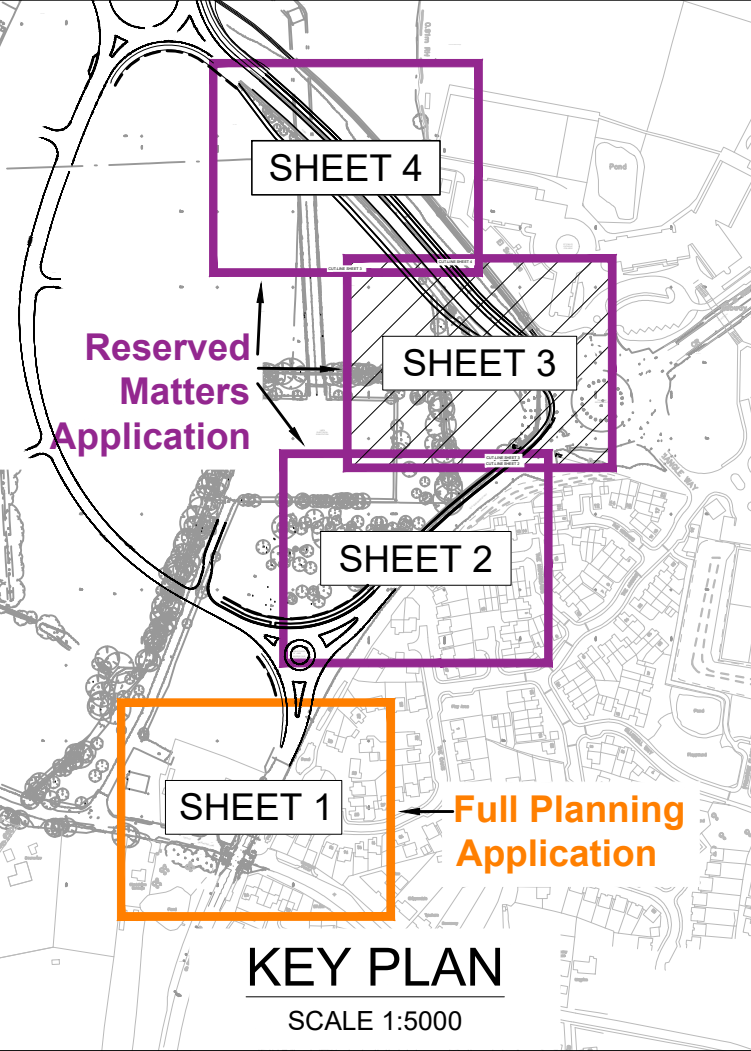

- NOTES:
- ALL DIMENSIONS ARE IN METRES UNLESS NOTES OTHERWISE.
 - EMBANKMENT SIDE SLOPES ARE 1 IN 3 UNLESS SPECIFIED OTHERWISE

- KEY:
- PHASE 3 CONSTRUCTION WORKS BOUNDARY
 - MINOR CONTOUR (0.1m)
 - MAJOR CONTOUR (0.5m)

PD4	26.11.24	ADJUSTMENT TO RED LINE BOUNDARY	MK
P03	07.08.24	PROPOSED CONTOURS ADJUSTED TO SUIT NEW LAYOUT	JTCL
P02	08.02.23	EXISTING GROUND CONTOURS LEVEL INFORMATION ADDED	UF
P01	27.01.23	PRELIMINARY ISSUE	JS
Rev	Date	Description	By

Amendments	
Project	WBLR Phase 3
Title	PROPOSED CONTOURS SHEET 3



Crown House 2 - 8 Gloucester Road Redhill Surrey RH1 1FH
1 01342 893800 1 03333 444 501
mail@watermangroup.com www.watermangroup.com

Status					
FOR PLANNING					
Designed By	SP	Checked By	SP	Waterman Ref	WIE19442
Drawn By	JS	Date	AUG. 22	Scales @ A1	1:250
Project - Originator - Volume - Level - Type - Role - Number					Revision
19442-WIE-ZZ-XX-DR-C-950023					P04