
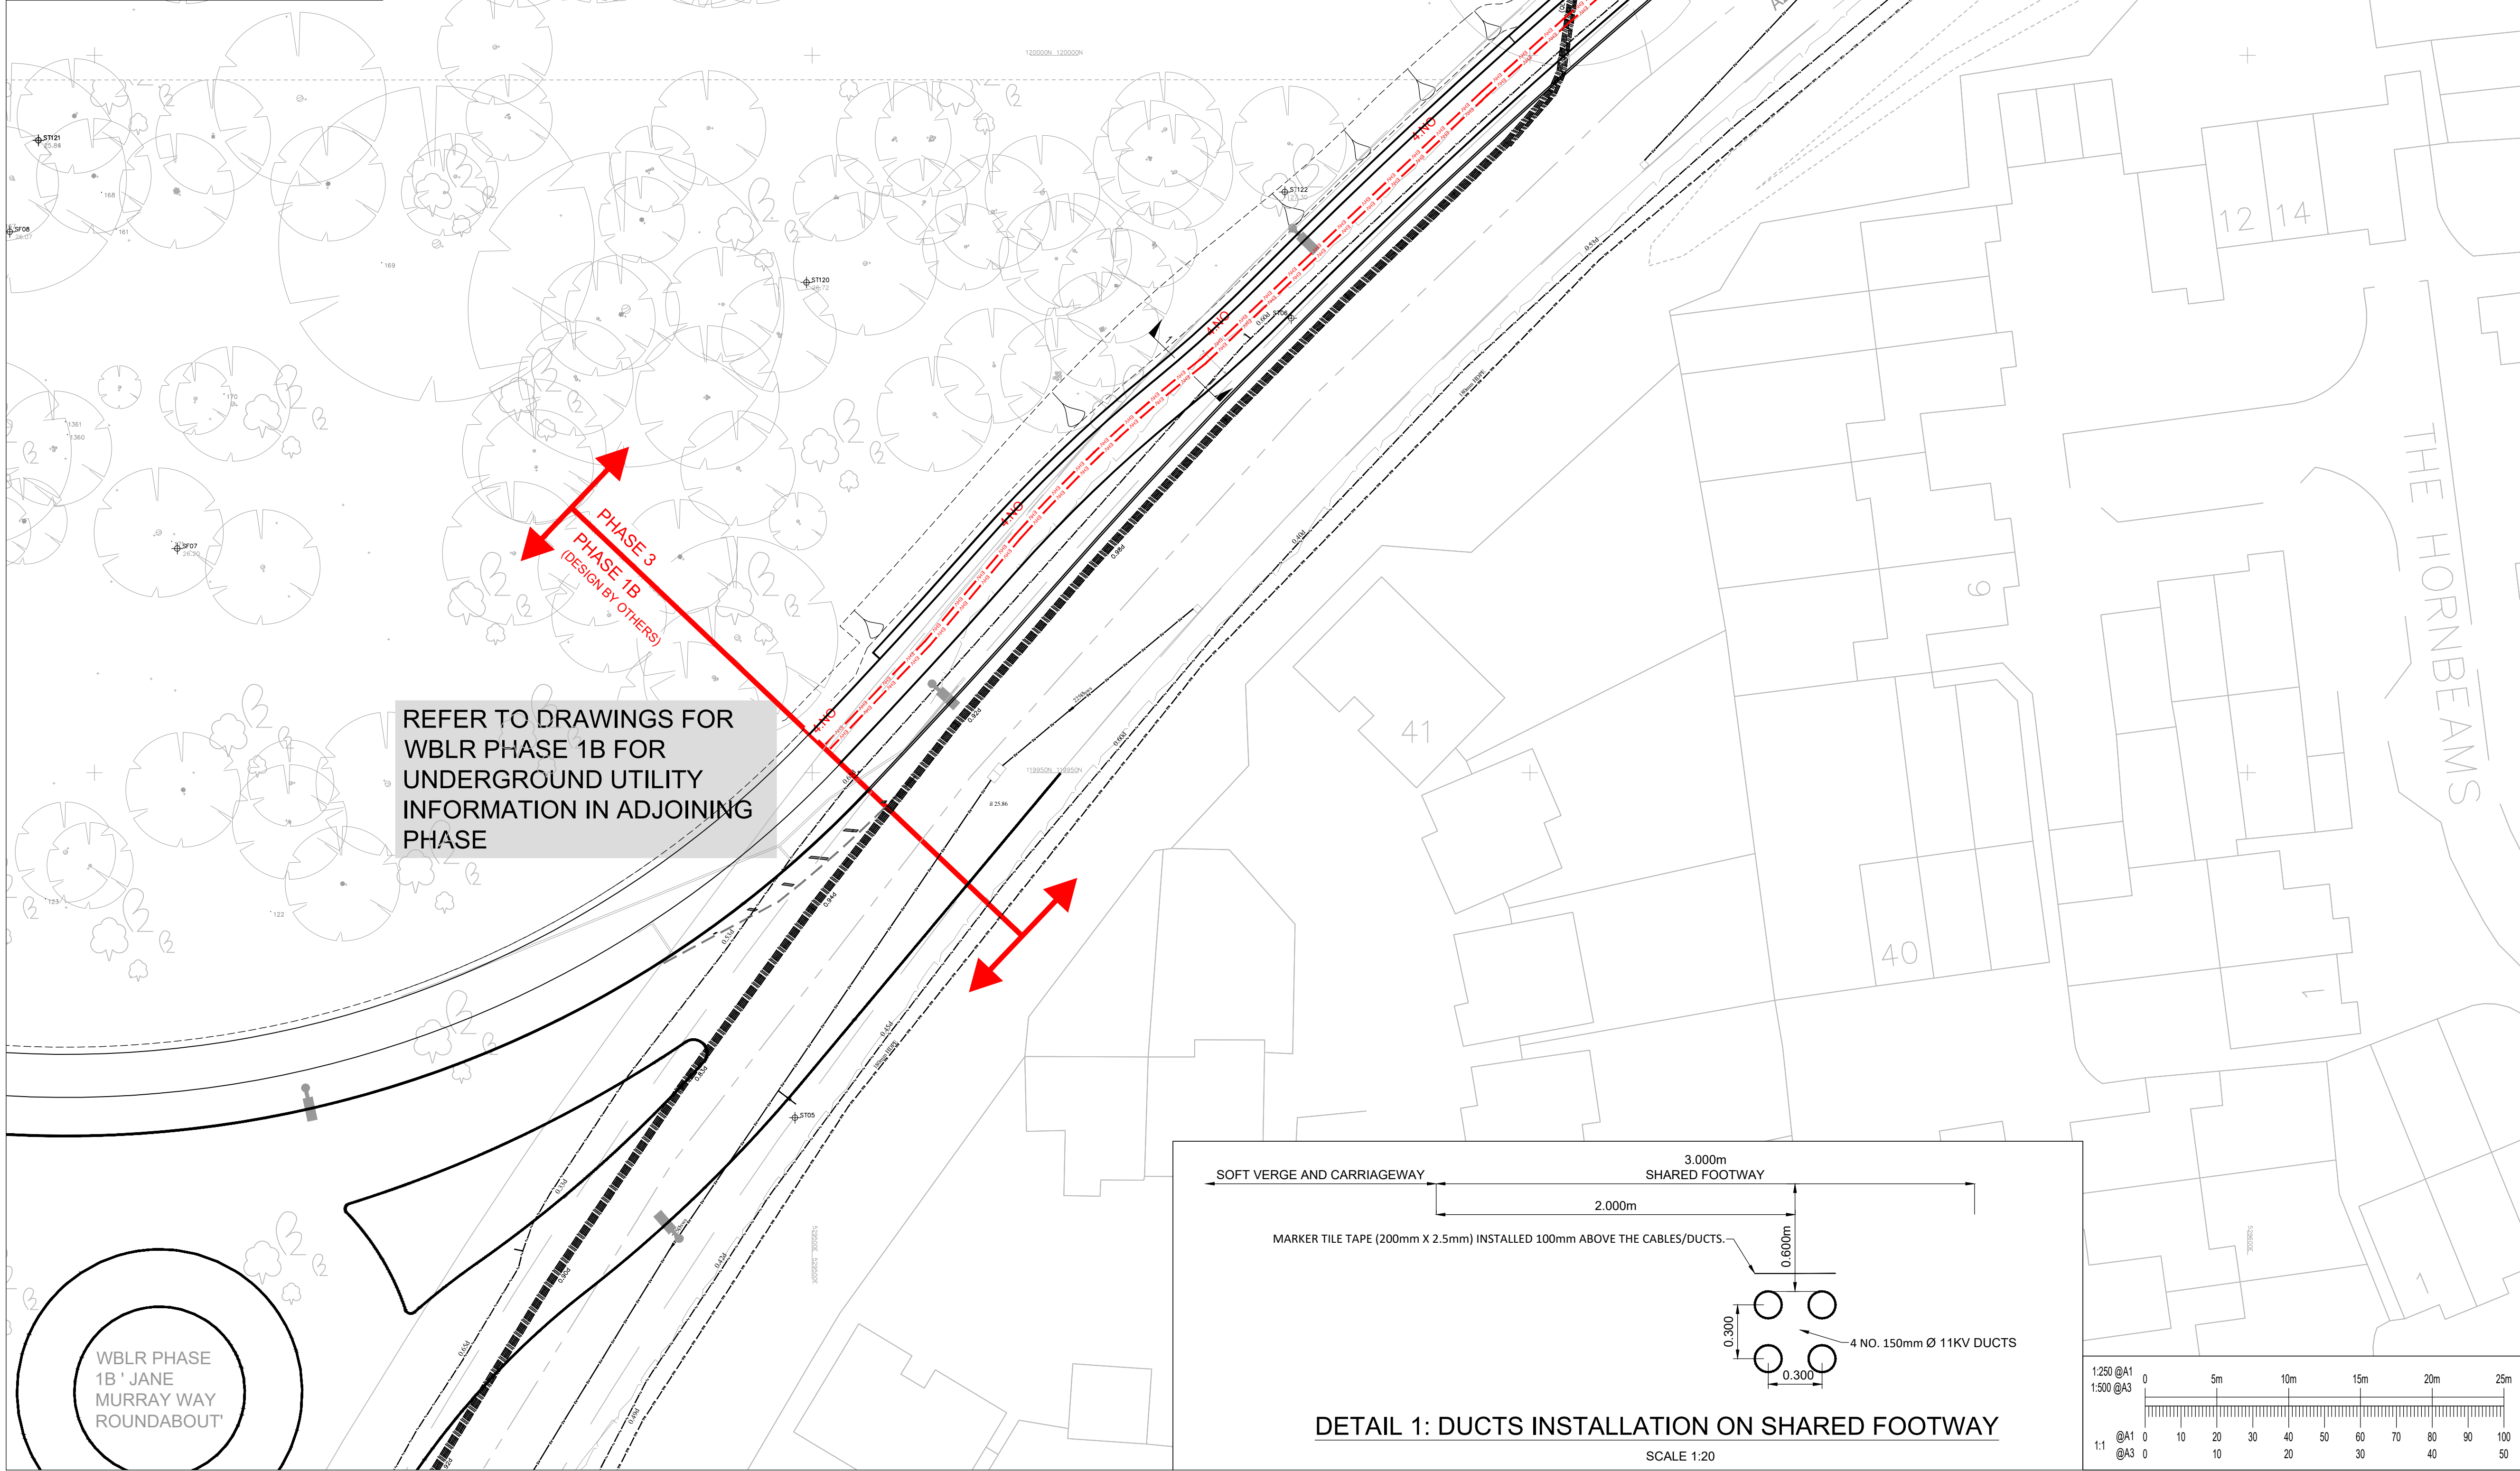


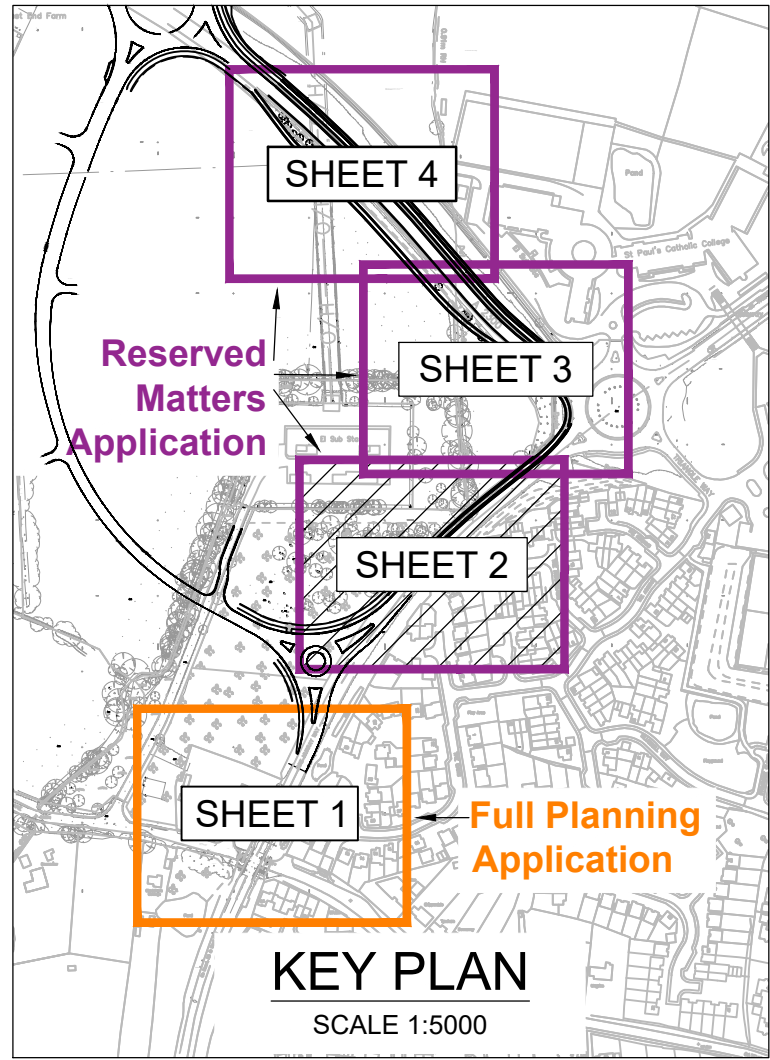

CUT-LINE SHEET 3

This drawing should not be scaled. Dimensions to be verified on site.
Any discrepancies should be referred to the Engineer prior to work being put in hand.

This drawing is the property of Waterman Infrastructure & Environment Limited, and the drawing is issued on the condition that it is not copied, reproduced, related or disclosed to any unauthorised person, either wholly or in part without the consent in writing of Waterman Infrastructure & Environment Limited
Pickfords Wharf, Clink Street, London SE1 9QG 1 020 7928 7888 f 03333 444 501

GENERAL NOTES

NOTES:

- THE LOCATION & DETAILS OF EXISTING UTILITIES SHOWN ON THIS DRAWING IS BASED ON PLANS RECEIVED FROM MIDLAND SURVEY LTD 2020.
- SHE INFORMATION TO BE COMPLETED DURING DETAILED DESIGN STAGE.

KEY:

EXISTING UTILITIES TAKEN FROM GPR SURVEY:

- E — ELECTRIC CABLE
- W — WATER PIPE
- FW — FOUL SEWER
- SW — STORM SEWER
- CW — COMBINED SEWER
- COM — DATA CABLE
- : — TELECOM CABLE
- U — UNIDENTIFIED SERVICE
- TFR — TAKEN FROM RECORDS

SERVICES NEW SUPPLIES:

- PROVISIONAL ROUTE OF 132 KV ELECTRIC CABLES INTENDED TO BE INSTALLED BY UKPN IN 2024. EXACT/AS BUILT ROUTE TO BE CONFIRM FOLLOWING INSTALLATION.
- NEW 150mm Ø DUCTING FOR 11KV ELECTRICAL SUPPLY.
- LOW VOLTAGE ELECTRICAL SUPPLY FOR STREET LIGHTING (ROUTE AND POINT OF CONNECTION TO EXISTING NETWORK TO BE CONFIRMED DURING DETAILED DESIGN)
- X.NO NUMBER OF NEW DUCTS
- WATERMAIN ROUTE (SOUTH EAST WATER)
- SV SLUICE VALVE.
- WOH FIRE HYDRANT/WASHOUT.

P03	08.10.24	SHE BOX REMOVED, CROSS SECTION ARROWS ENLARGED	MK
P02	27.09.24	FOR PLANNING	JTGL
P01	11.04.23	PRELIMINARY ISSUE	UF
Rev	Date	Description	By

Amendments	
Project	WBLR Phase 3
Title	STATUTORY UNDERTAKERS DIVERSIONS & NEW SUPPLIES SUMMARY SHEET 2 OF 4



Crown House 2 - 8 Gloucester Road Redhill Surrey RH1 1FH
t 01342 893800 f 03333 444 501
mail@watermangroup.com www.watermangroup.com

FOR PLANNING

Designed By	UF	Checked By	SP	Waterman Ref	WIE19442
Drawn By	UF	Date	MARCH, 23	Scales @ A1	1:250

Project	Originator	Volume	Level	Type	Role	Number	Revision
19442-WIE-ZZ-XX-DR-C-960032							P03