


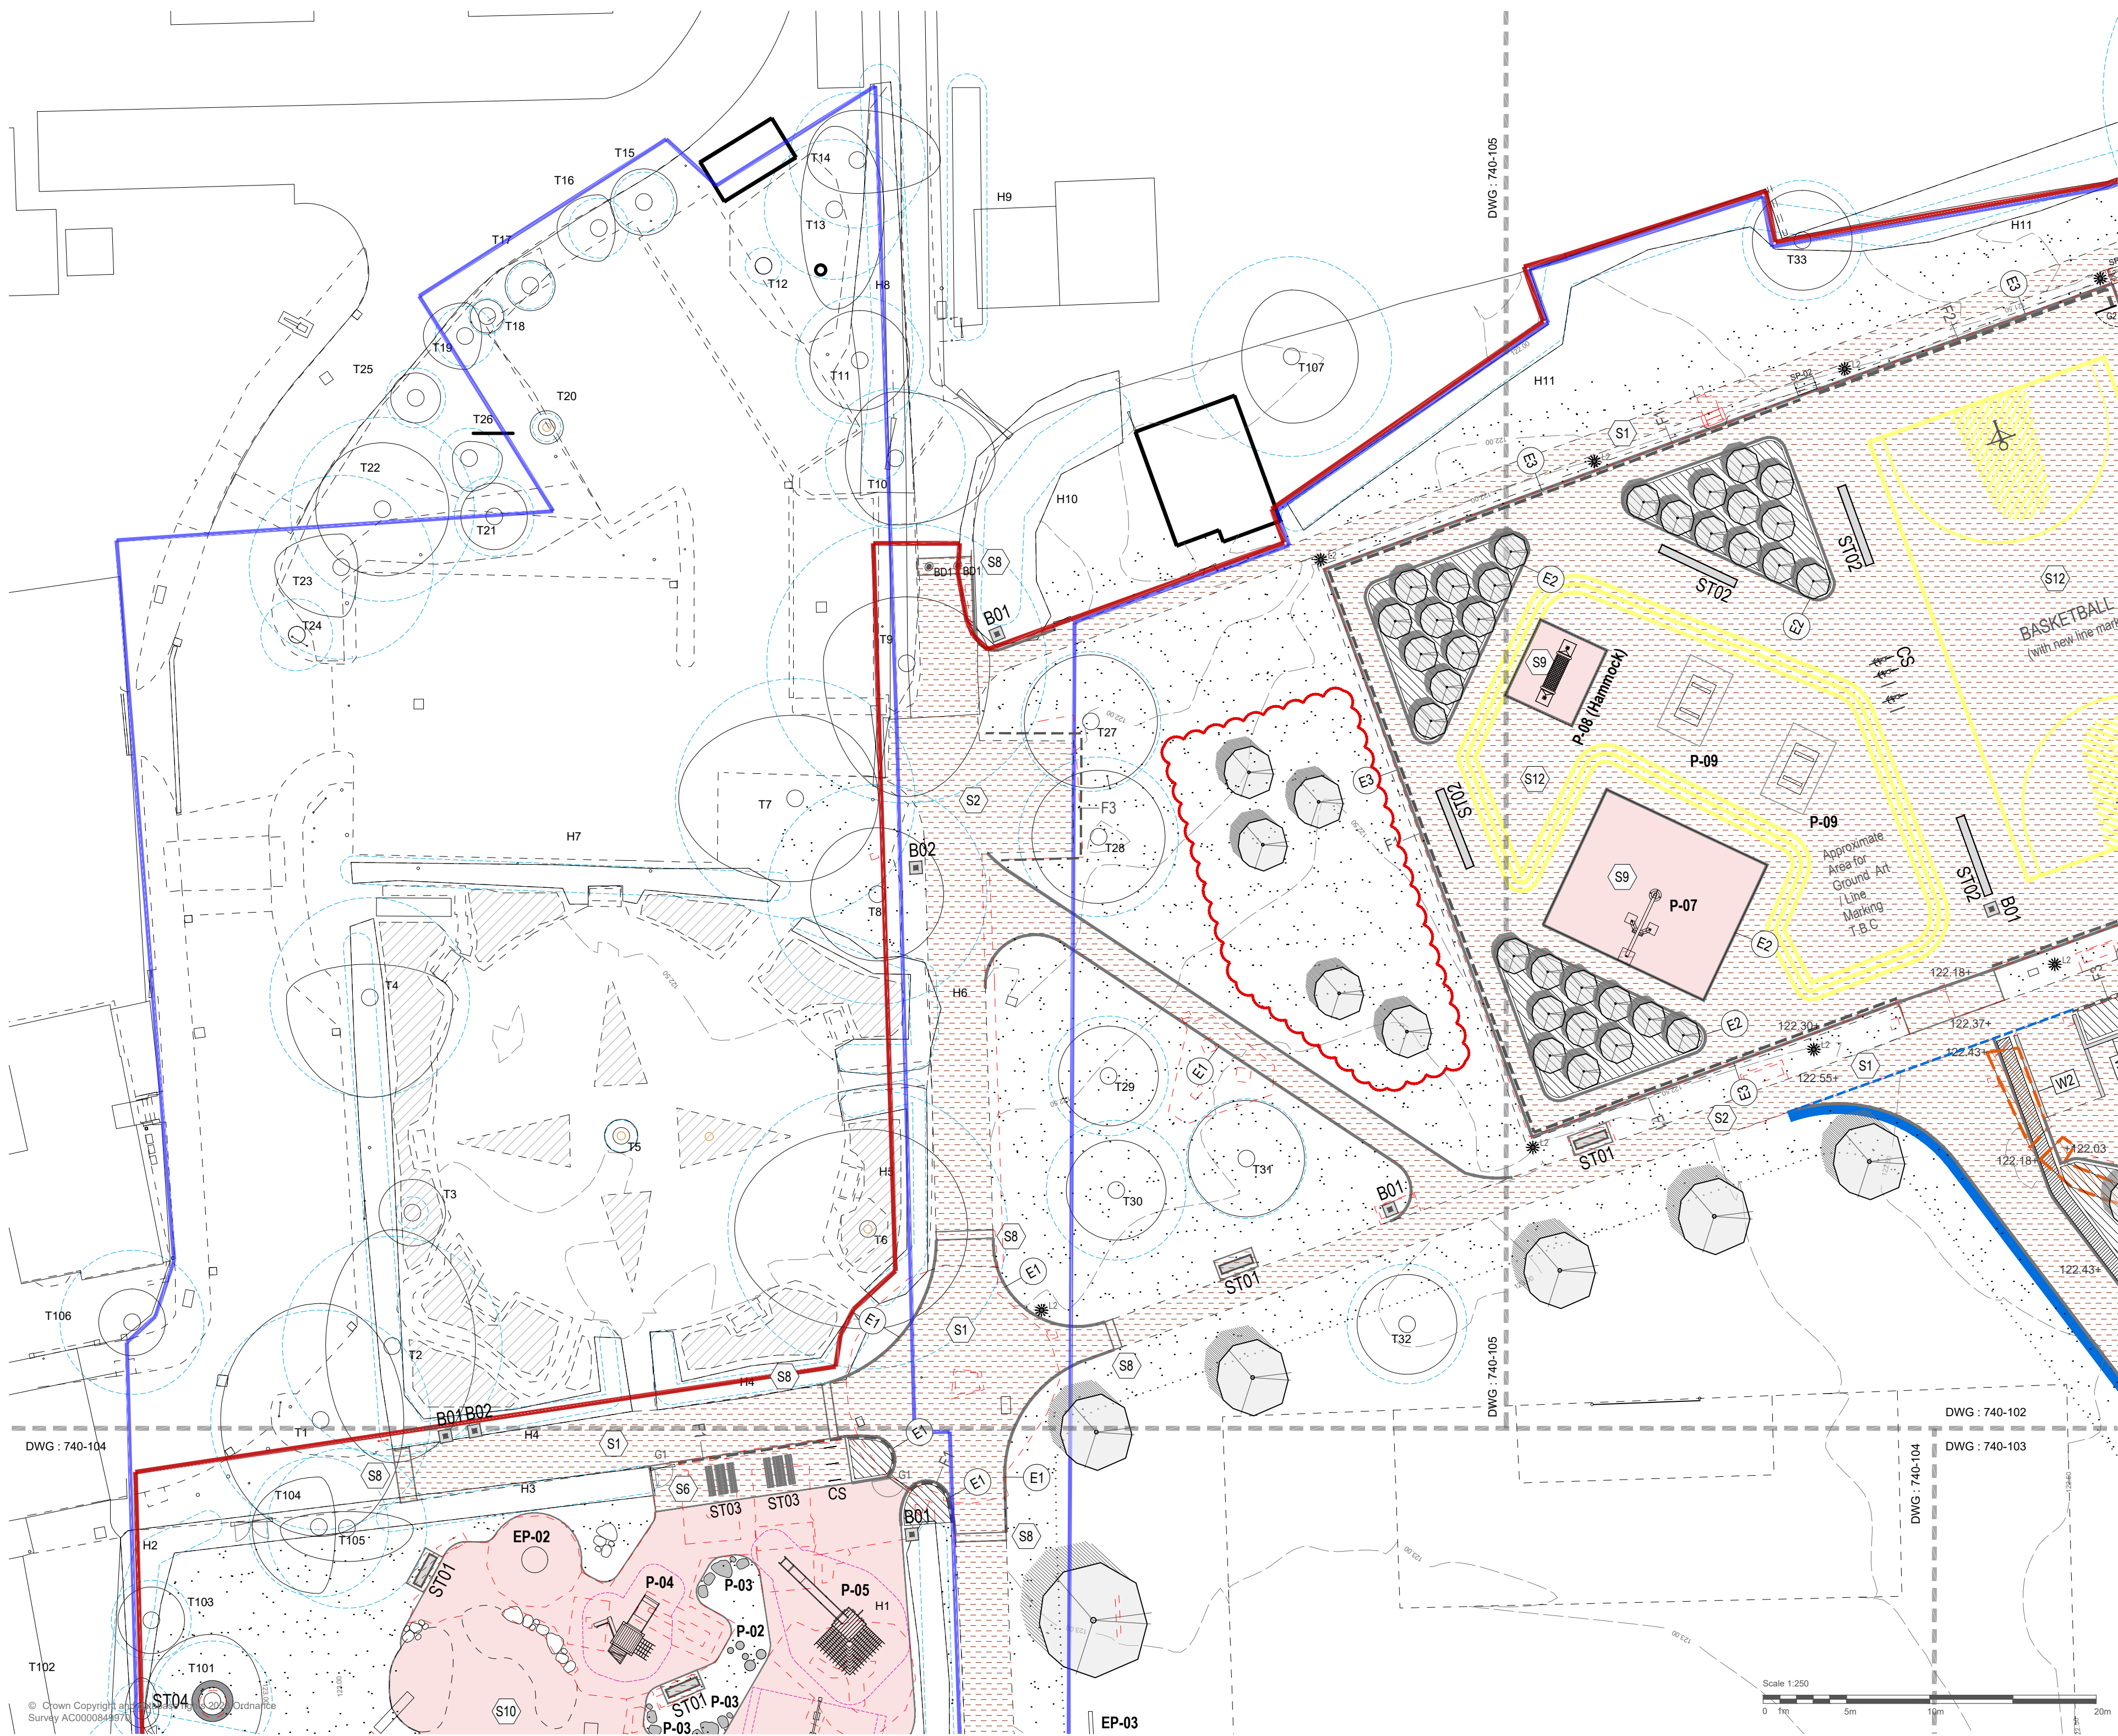

LEGEND

- Site ownership boundary
- Planning application site boundary
- Original layout removed
- Retained layout
- Proposed layout / edges
- Existing trees to be retained
- Existing trees to be removed above ground & stump ground
- Proposed tree (refer to planting plans)
- Existing planting to be retained
- Proposed hedge
- Proposed ornamental shrub planting
- Existing planting to be removed
- Existing grass areas to be reinstated, made good and seeded with meadow mix.
- Existing levels
- Proposed levels (refer to engineers details)
- Note: Refer to surfacing plans and engineers dwgs
 - S1 - Existing asphalt with new tar spray and chip dressing
 - S2 - Existing asphalt plane off and relay new wearing course and new tar spray and chip dressing
 - S3 - Proposed asphalt surfacing
 - S4 - Proposed asphalt with tar spray and chip dressing
 - S5 - Proposed Breeden gravel
 - S6 - Proposed in-situ concrete
 - S7 - Proposed clay pavers
 - S8 - Proposed granite sets
 - S9 - Proposed WierPour play safety surface
 - S10 / S11 - Proposed TigerMulch safety surface (refer to surfacing & clearance plans)
 - S12 - Existing permeable MUGA asphalt. Plane off and relay new open grade MUGA wearing course
- E1 - Proposed 38mm tanalised timber edging
- E2 - Proposed flush metal edging
- E3 - Proposed PCC edging
- ST01 - Proposed 1.8m bench
- ST02 - Proposed 4m long timber bench
- ST03 - Proposed picnic table
- ST04 - Proposed tree seat
- P01 - Proposed play elements (Refer to detailed Dwgs)
- EP01 - Existing play elements to be refurbished (Refer to schedule)
- B01 - Proposed litter bin (Refer to details)
- B02 - Proposed dog bin (Refer to specification)
- BD1 - Proposed removable bollard (Refer to details)
- CS - Proposed cycle stands (Refer to details)
- Proposed paths / surfacing (Refer to clearance and surfacing plans)
- Proposed safety surface (Refer to clearance and surfacing plans)
- F1 - Proposed 1.2m flat bar fence (Refer to details)
- F2 - Proposed 3.0m weldmesh MUGA fence (Refer to details)
- F3 - Proposed timber knee rail (Refer to details)
- G1 - Proposed self closing 1.2m high flat bar play gate
- G2 - Proposed Double leaf MUGA gate
- Proposed drainage (Refer to engineers dwgs)
- LR - Existing light column to be removed
- L1 - Position of relocated existing light column (refer to specification)
- L2 - Existing light column to be retained (no works)
- ES1 - Proposed external store (Refer to details)
- W1 - Proposed wall (Refer to engineers details)
- W2 - Existing brick wall to retained & repaired (Refer to specification)

NOTES

This drawing is Copyright and shall not be produced nor used for any other purpose without the written permission of the Landscape Architects.
Do not scale from this drawing.
The Contractor shall ensure that all paths, surfaces and surrounding features are in accordance with current British Standards and Building Regulations, and ensure that all works are completed in full compliance with all current Codes of Practice and Regulations in respect of Health & Safety.

G	17-12-24	JP	Proposed trees south of lodge revised further south.	JP
F	29-08-24	JP	Signage monolith (SC1) omitted.	JP
E	23-04-23	JP	Minor amendments to layout following design development.	JP
D	27-11-23	MS	Status amended to planning	MT
C	02-10-23	JP	Minor amend to show connecting footpath	JP
B	07-09-23	JP	Additional seating, standard bins, F1 fencing and hammock added in line with client comments	JP
A	04-08-23	MS	Layout amendments	MT

Rev	Date	By	Description	Ckd
-----	------	----	-------------	-----



Drawing Status: **For Planning**

Project: **Mount Noddy Park**

Drawing Title: **General Arrangement - North West**

Client: **Mid Sussex District Council**

Scale: **1: 250 @ A2**

Date: **13.06.23**

Job No.: **23-739**

Drawing No.: **740-105**