


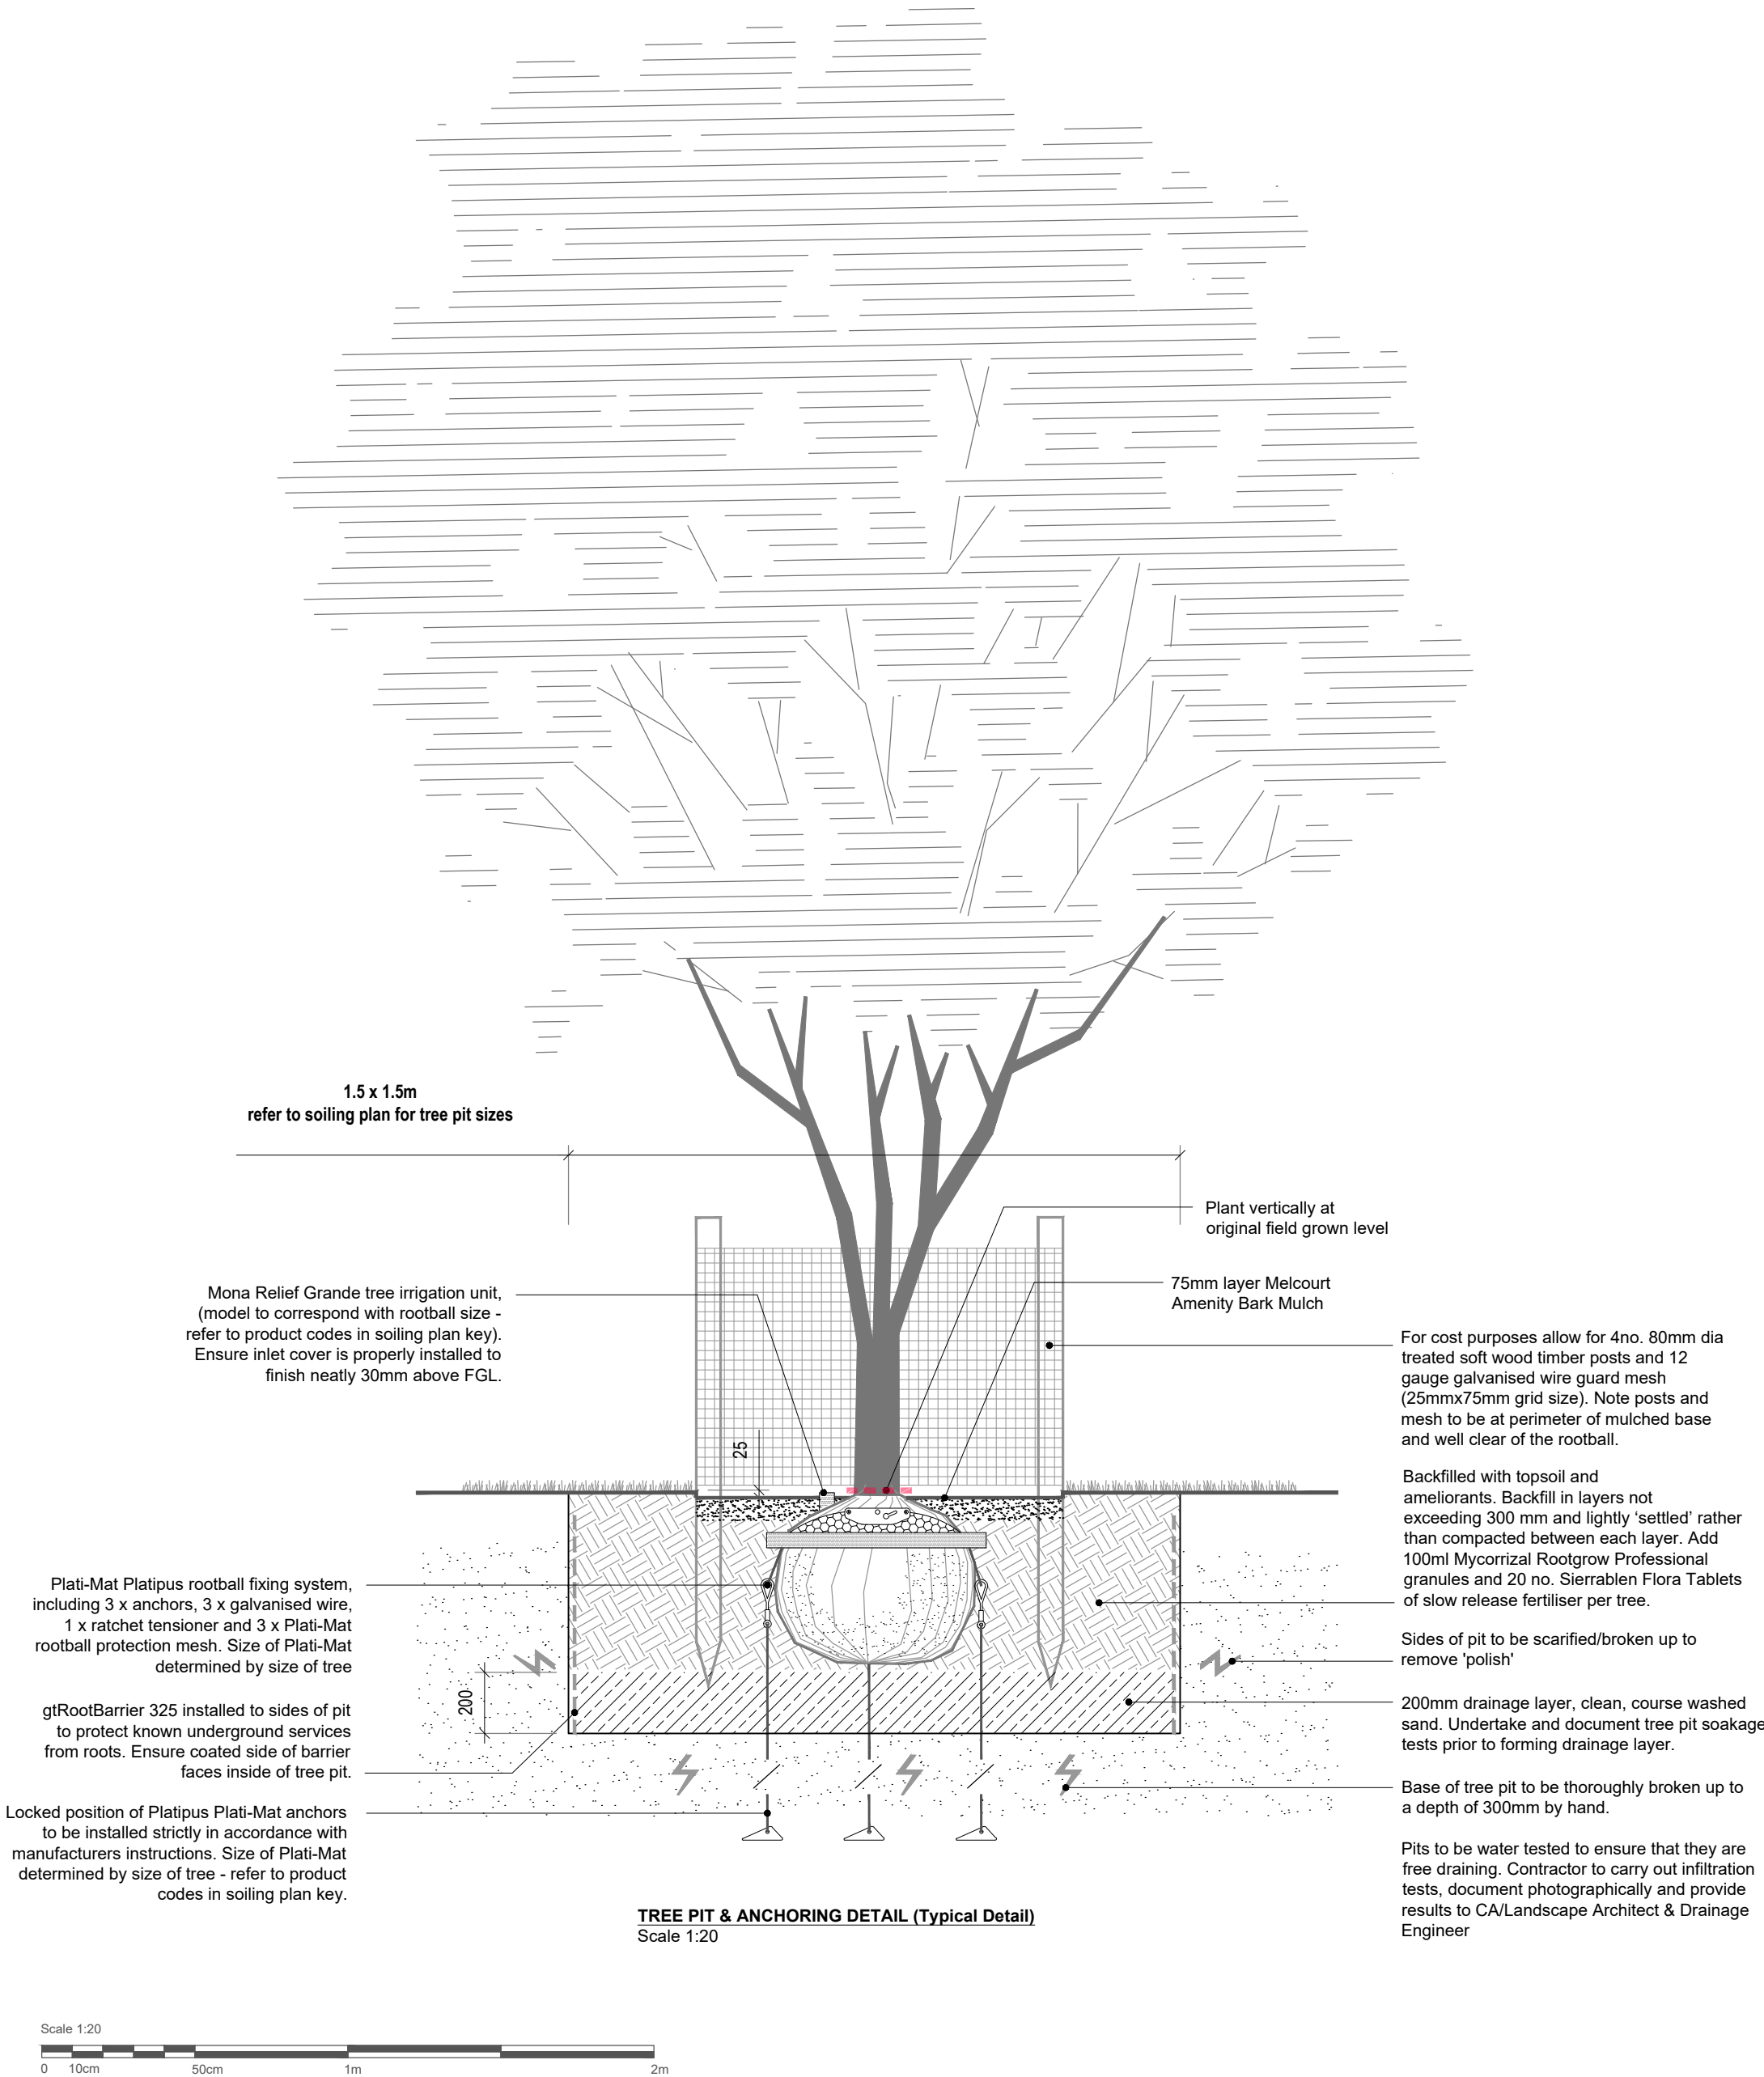


Note:

Contractor to familiarize themselves with Platipus Plati-Mat anchor installation instructions and tools necessary to drive anchors into ground and secure trees in upright position at correct field grown level, without ratchet tensioner or mesh being visible above Breedon gravel.

Contractor to check for underground services prior to driving anchors into ground.

T:1737 762300
www.platipus-anchors.com

TABLE 1. TREE PIT SIZES & ACCESSORIES GUIDANCE						
GIRTH	*ROOTBALL SIZE Ø/depth mm	**TREE PIT SIZE mmxmm /depth mm	TYPE	HEIGHT (m)	IRRIGATION pipe circumference in mm	ANCHORING Platipus Plati-Mat ref No.
12-14	500x500	1200x1200 / 800	heavy	3<	1600	RF1P
16-18	500x500	1200x1200 / 800	extra heavy	4-4.5	1600	RF1P
18-20	600x600	1500x1500 / 800	extra heavy	4-5	1900	RF2P
20-25	700x600	1500x1500 / 900	semi mature	4.5-5.5	2500	RF2P
25-30	800x600	1500x1500 / 900	semi mature	5-6	2500	RF2P
30-35	900x600	2000x2000 / 900	semi mature	5.5-6.5	2900	RF2P
*Approximate rootball size according to girth by Deepdale nursery **Tree pit width calculated to be min 600mm wider than the rootball						

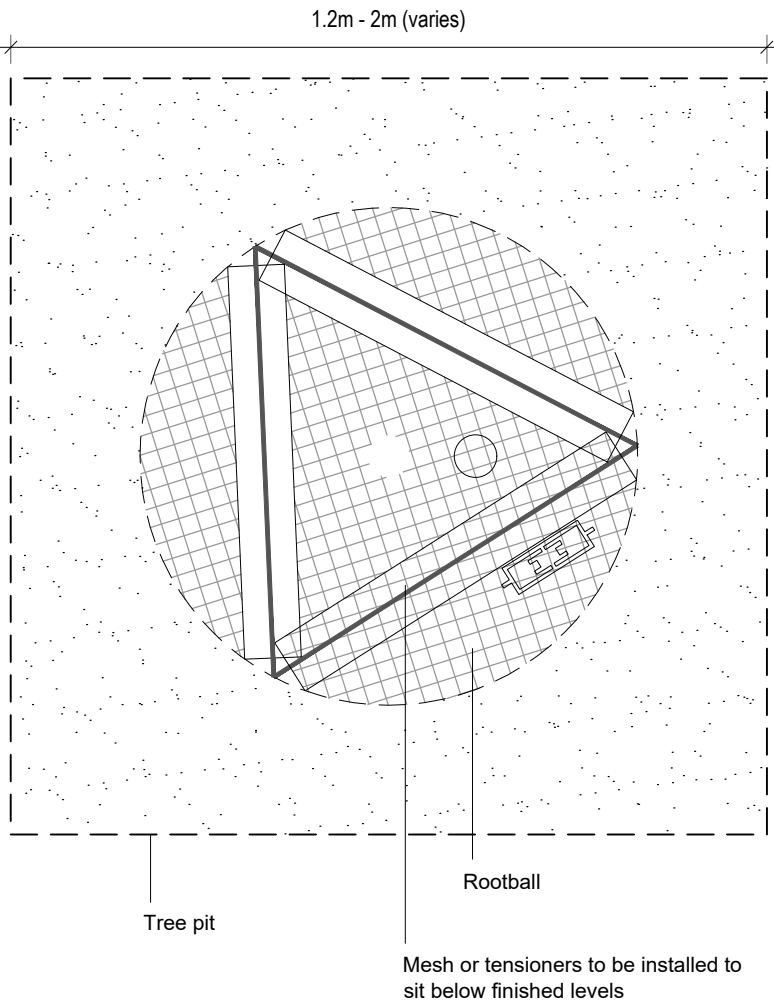

NOTES

This drawing is Copyright and shall not be produced nor used for any other purpose without the written permission of the Landscape Architects.

Do not scale from this drawing.

The Contractor is responsible for checking all dimensions on site and report any discrepancies, errors or omissions to the Landscape Architects immediately.

The Contractor shall ensure that all goods, materials and workmanship conform with current British Agreement Certificates, British Standards and Building Regulations, and ensure that all works are executed in full compliance with all current Codes of Practice and Regulations in respect of Health & Safety.

Rev	Date	By	Description	Ckd



Drawing Status		For Planning	
Project:		Hemsleys Meadows & Finches Field	
Drawing Title:		Technical Details - Tree Pit	
Client:		Mid Sussex District Council	
Scale:	as shown @ A2	Job No.:	23-739
Date:	09.03.23	Drawing No.:	739-357