


Planning Drawings


Existing Layout

Scale 1 : 100 2000mm

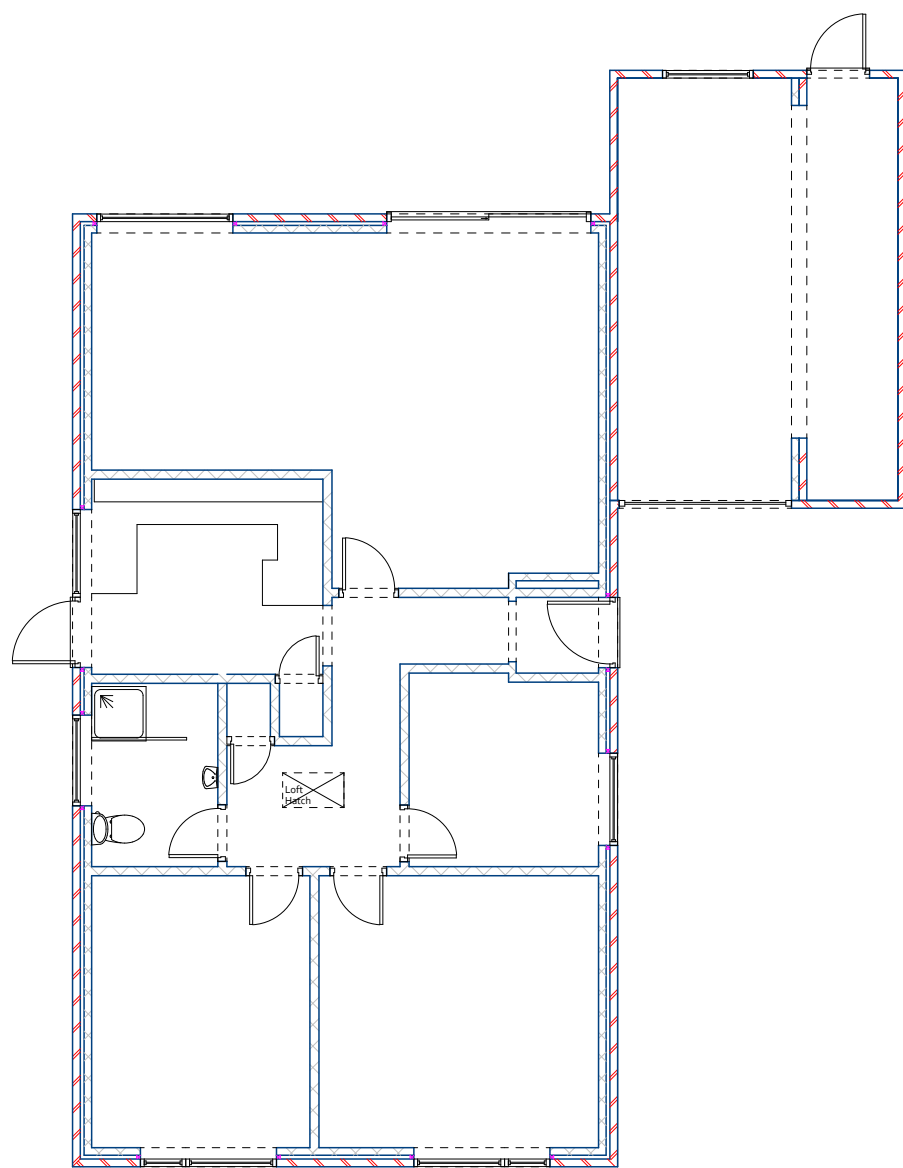







Proposed Layout

Scale 1 : 100 2000mm

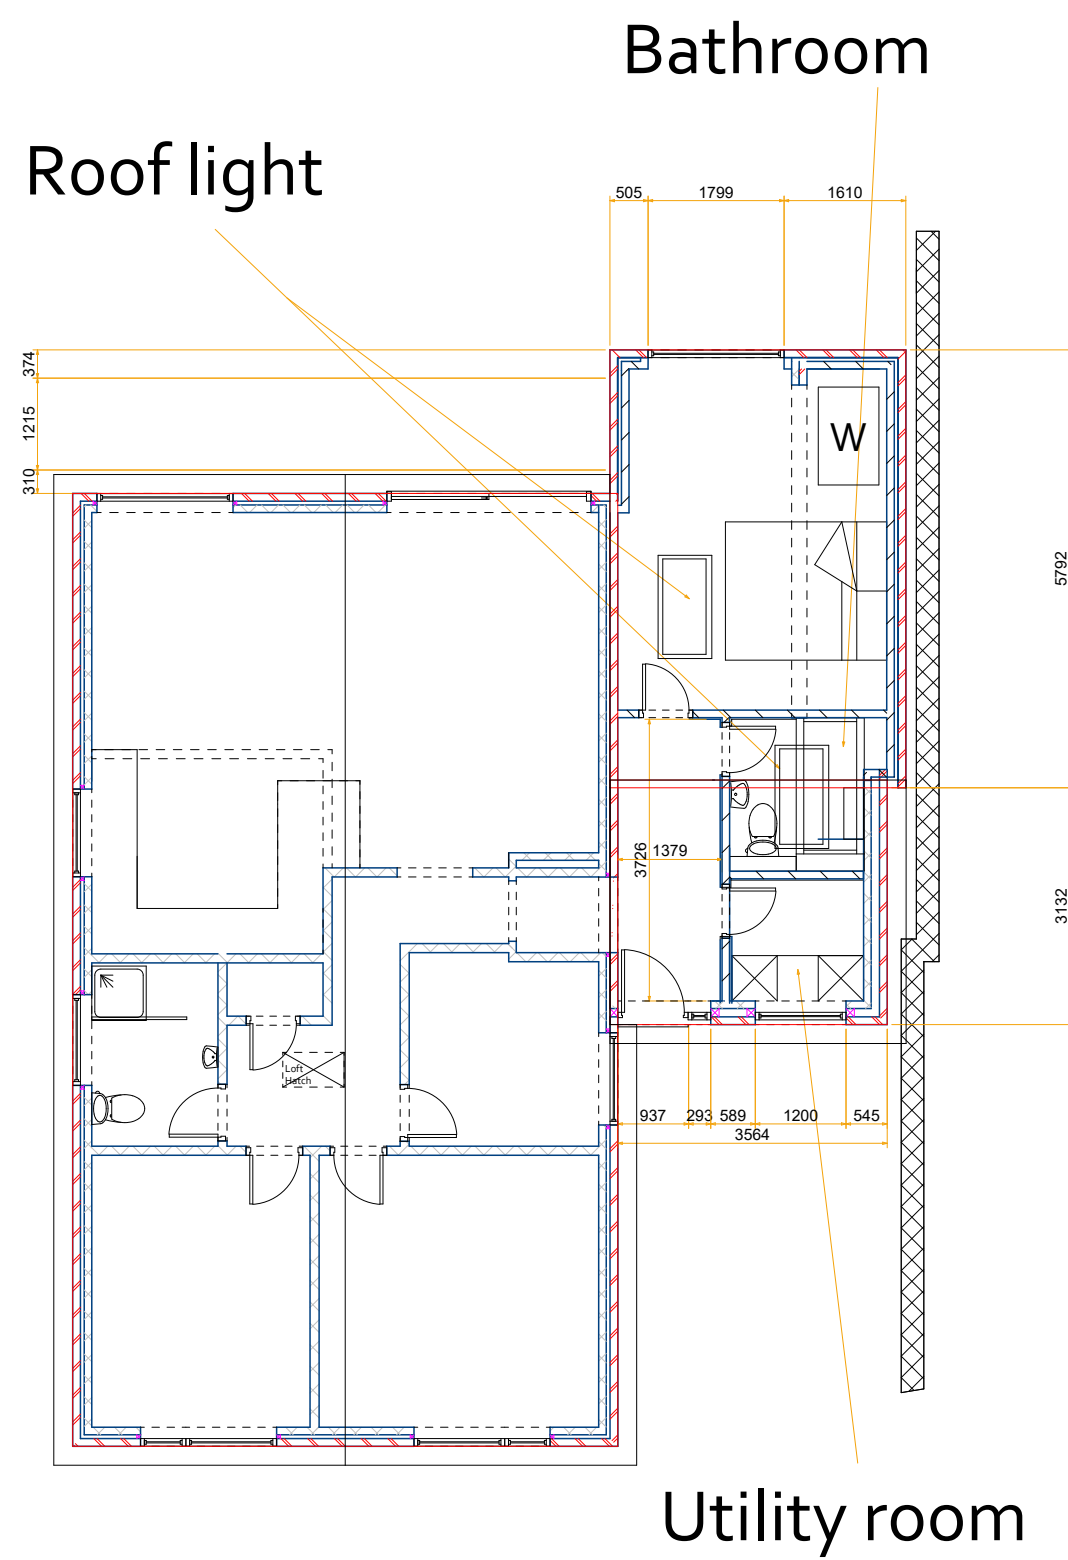







Elevations Existing

Scale 1 : 100 2000mm

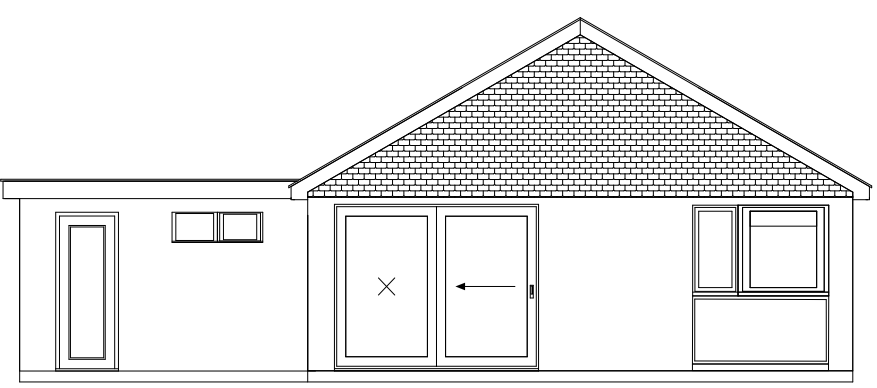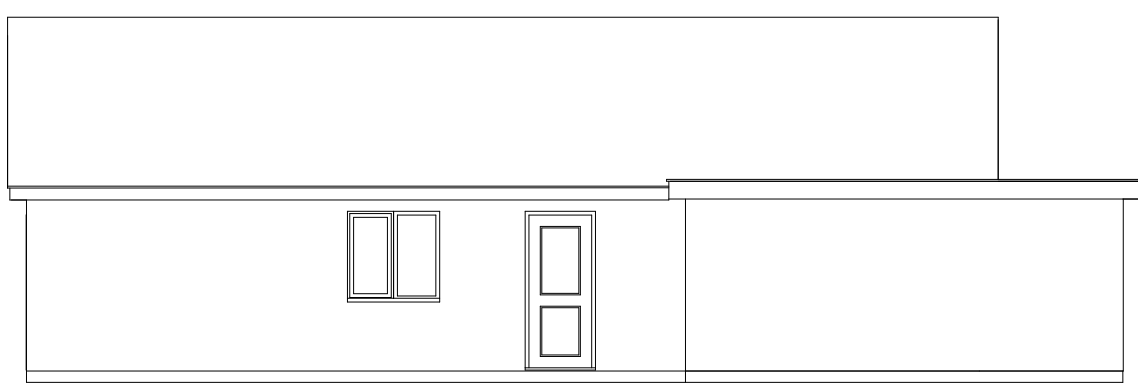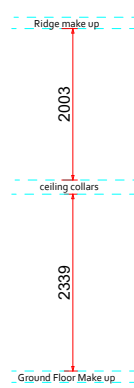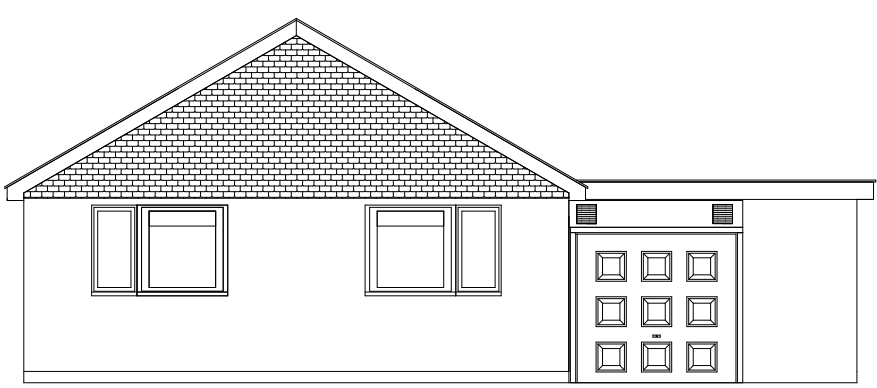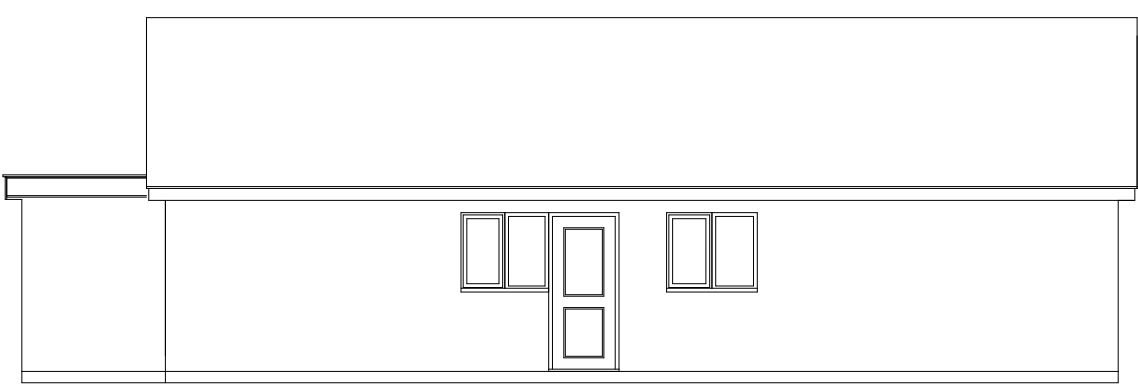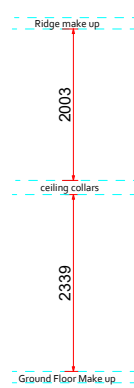


Elevations Proposed


Scale 1 : 100 2000mm

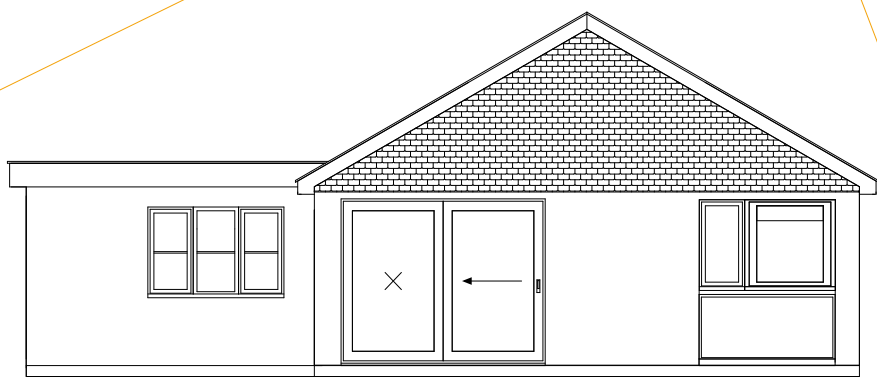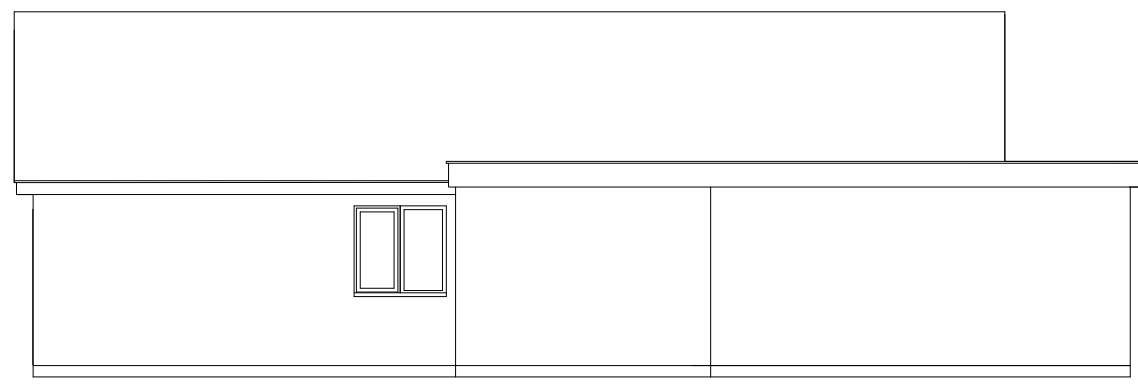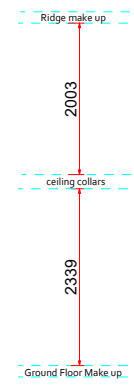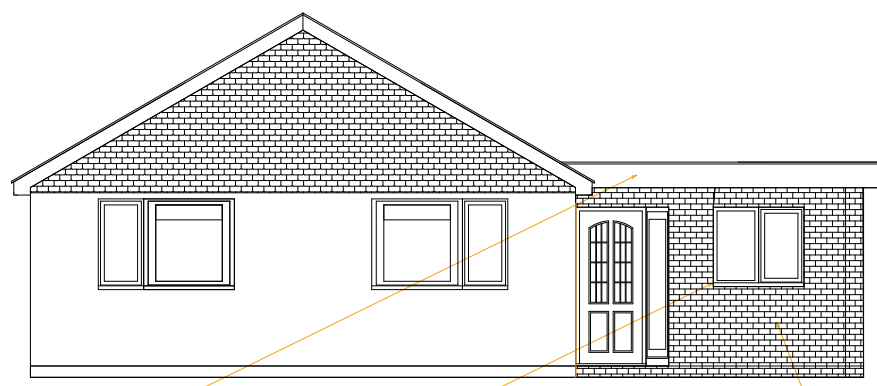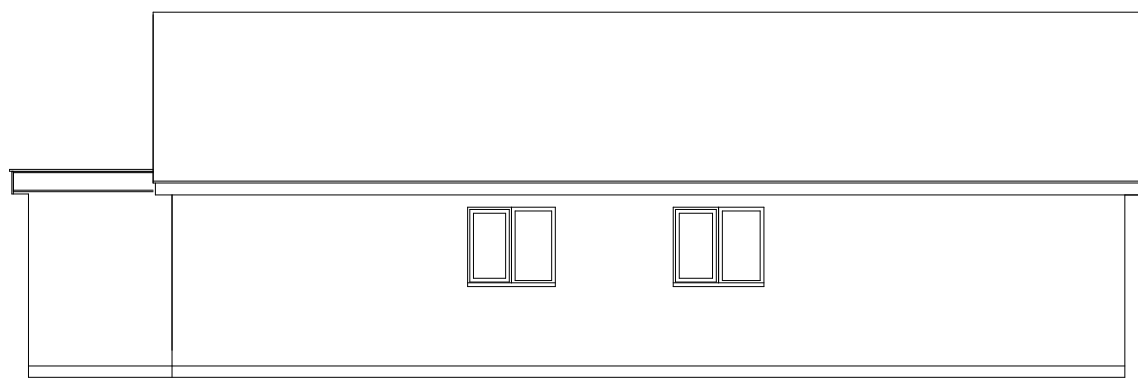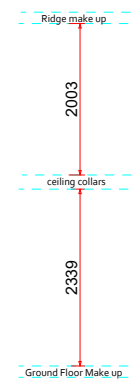

Material Schedule

 

White roofline & Guttering

 

White windows & doors



Buff Brickwork match

THIS IS NOT A WORKING DRAWING.

The information provided is either for client information, planning consideration or shows compliance under the building regulations. It does not purport to provide all the information necessary to carry out construction works and could be subject to variation in detail.

ALL MEASUREMENTS TO BE CHECKED ON SITE. NOTE: FITMENT SUPPLIERS SHOULD TAKE SITE MEASUREMENTS.

Prior to commencement of work on site, dimensions and particulars should be checked and any discrepancies reported immediately to Jones projects Architectural. DO NOT SCALE.

Client - Geoff Moore

Address - 15 Pinehurst,
Burgess Hill,
RH15 0DG

Page Size - A1 2000mm



1. All Dimensions In Millimetres Unless Otherwise Stated
2. New Roof Tiles to match existing in type ,colour & face
3. New facing brickwork to match existing
4. The requirements of the party wall act should be observed
finished floor levels to match existing
5.No part of the existing extension ,including Foundations and gutters,
should encroach the property boundary
© All drawings are copyrighted & copying or using electronic versions of the drawings without permission is copyright infringement.