
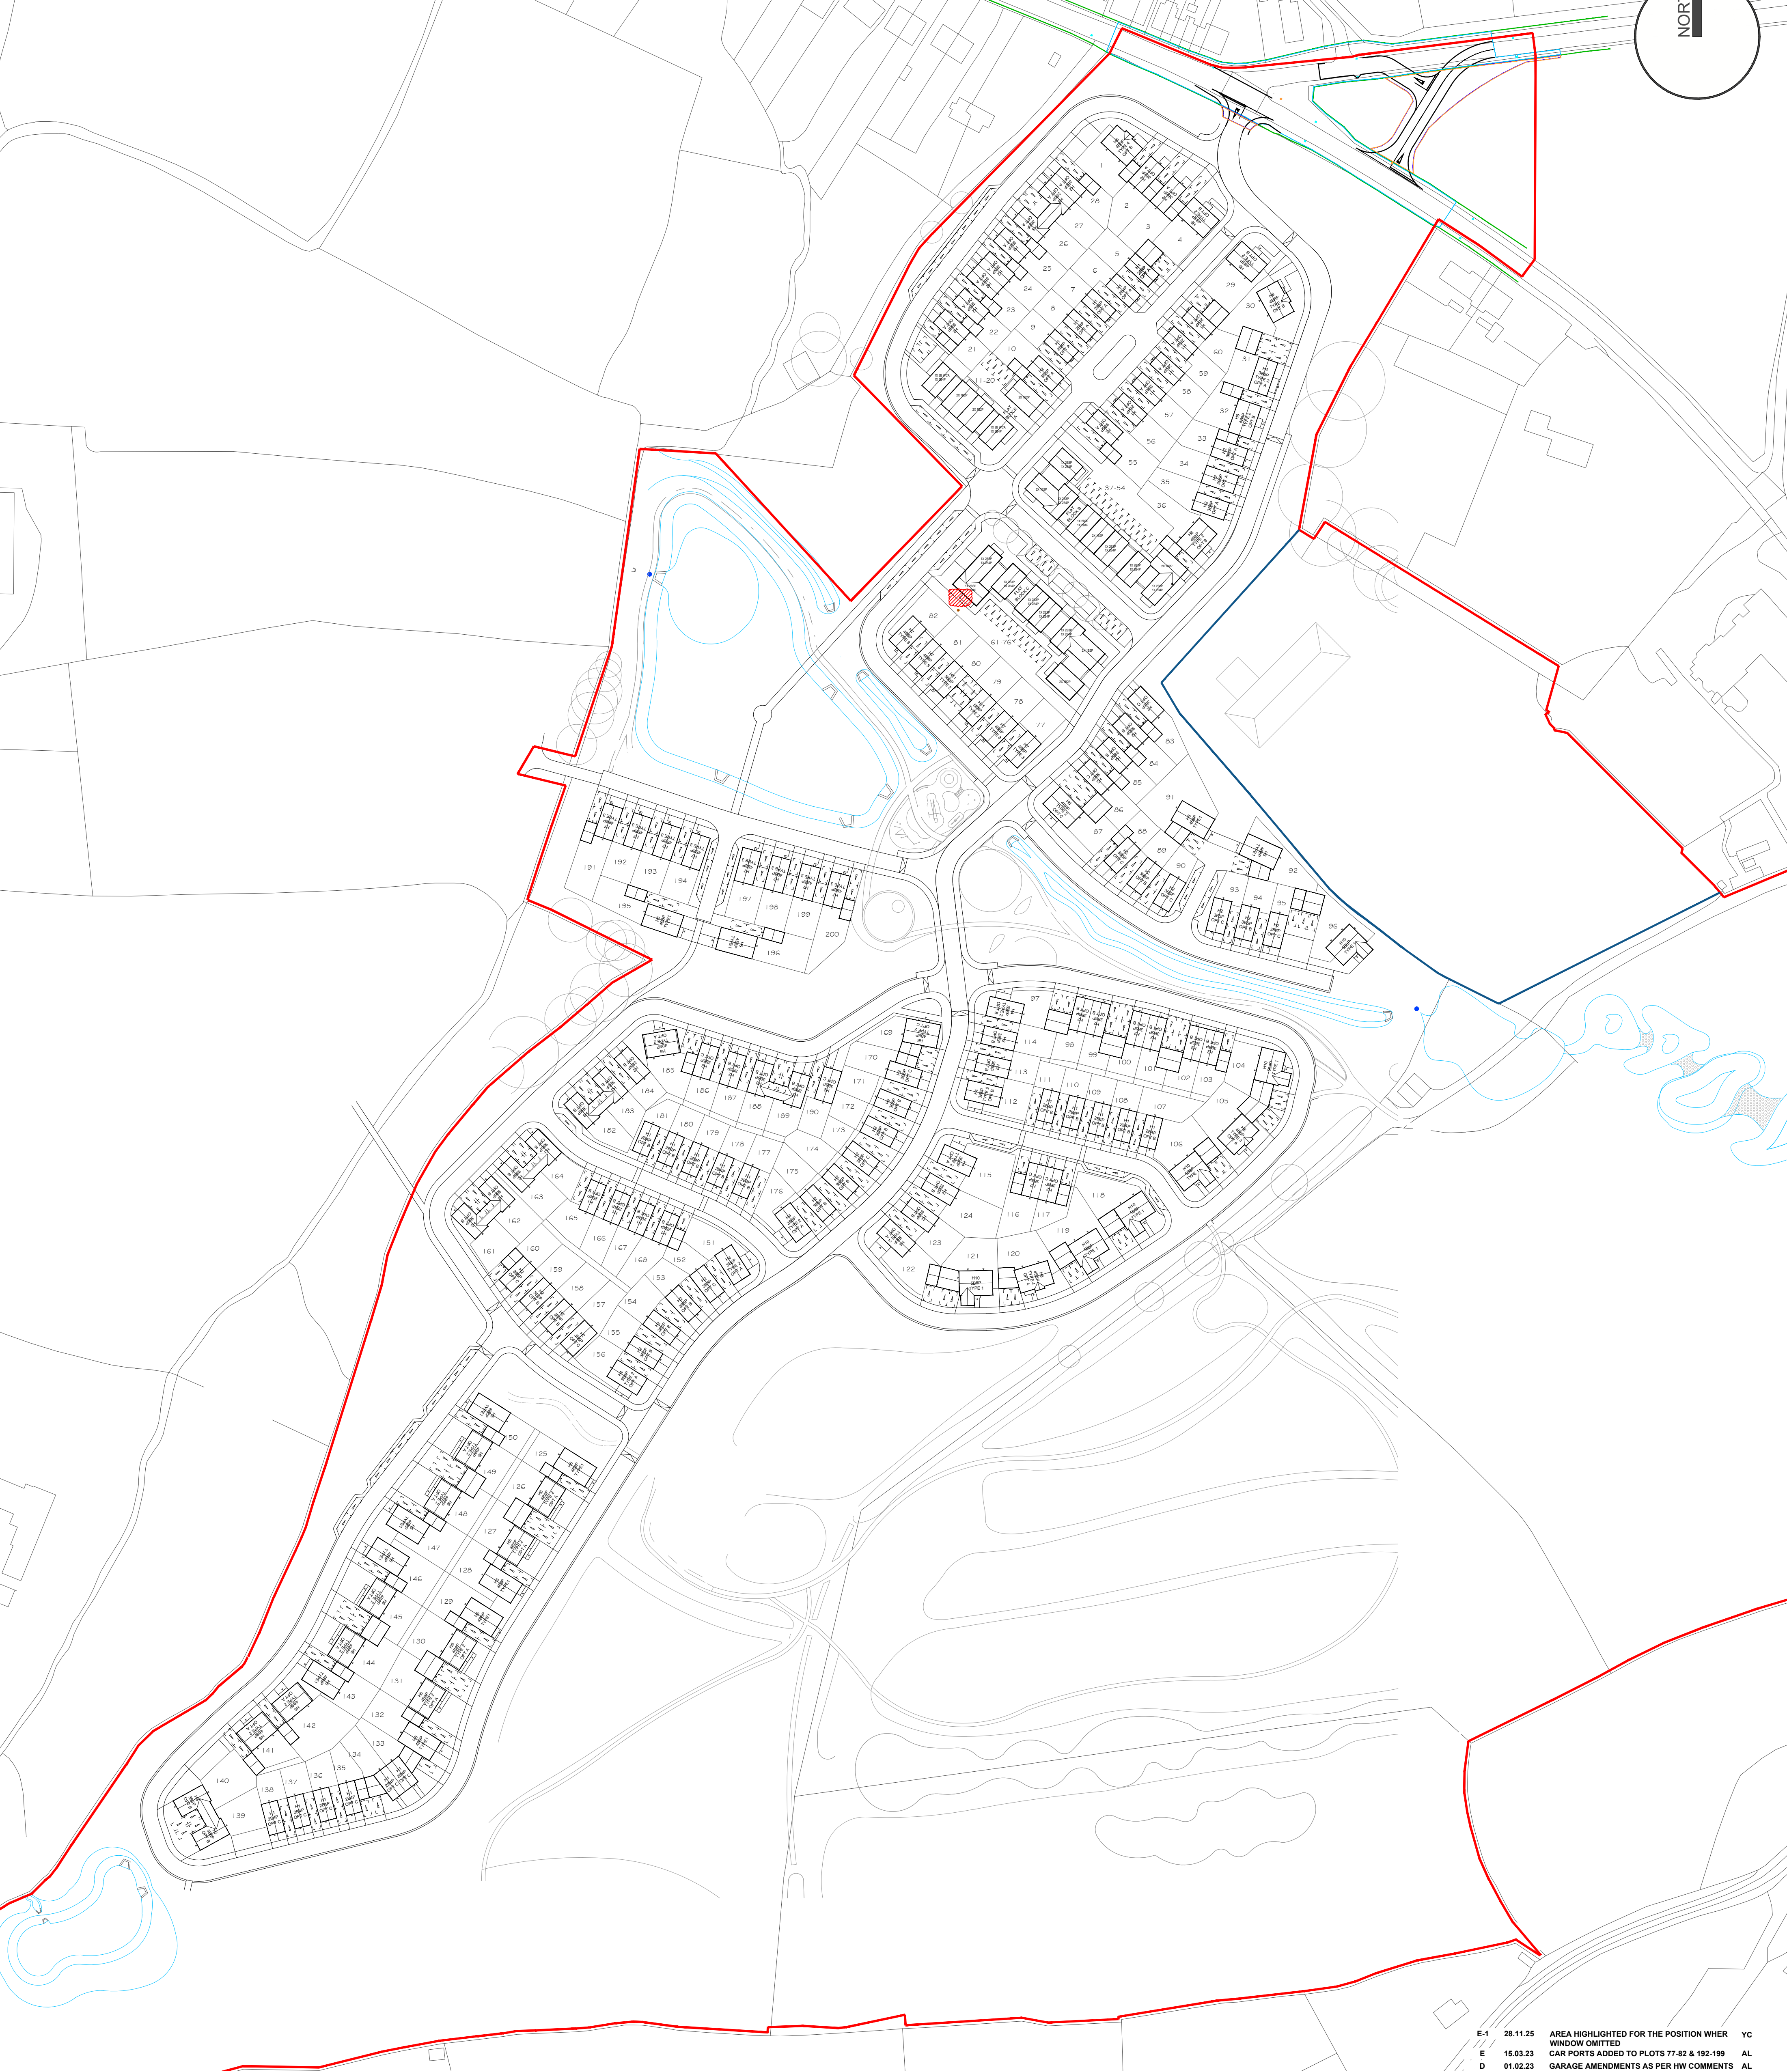


WALSTEAD PARK, LINDFIELD
PROPOSED MASTERPLAN OVERVIEW

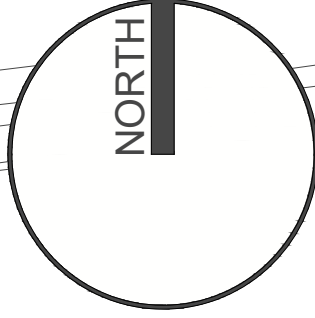

Position where window omitted

E-1	28.11.25	AREA HIGHLIGHTED FOR THE POSITION WHERE WINDOW OMITTED	YC
E	15.03.23	CAR PORTS ADDED TO PLOTS 77-82 & 192-199	AL
D	01.02.23	GARAGE AMENDMENTS AS PER HW COMMENTS	AL
C	06.12.22	ROOFS CHANGED TO GREY	AL
B	18.08.22	PLOT NUMBERS AND LOCATION PLAN ADDED	AL
A	16.08.22	HT4 OPTION B UPDATED	AL
Rev	Date	Amendment	Initials

Project:
WALSTEAD PARK
SCAMPS HILL, LINDFIELD
Client:
VISTRY SOUTH EAST
Drawing:
PROPOSED MASTERPLAN OVERVIEW

Drawing no:	22.1685.101	Rev:	E1
Scale@A1: 1:1000	Date: JULY 2022	Drawn: AL	Checked: AL

FINC
ARCHITECTS & DESIGNERS

FINC Architects Ltd
61, New London Road
Chesham
Essex
CM2 0ND
T +44 (0)1245 933988
www.fincarchitects.com

Disclaimer: All dimensions and measurements to be checked on site.
© FINE Architects Limited holds the copyright to all the information contained within this document and their written consent must be obtained before copying or using the data other than for the purpose it was originally supplied.
Do not scale from this drawing.

