


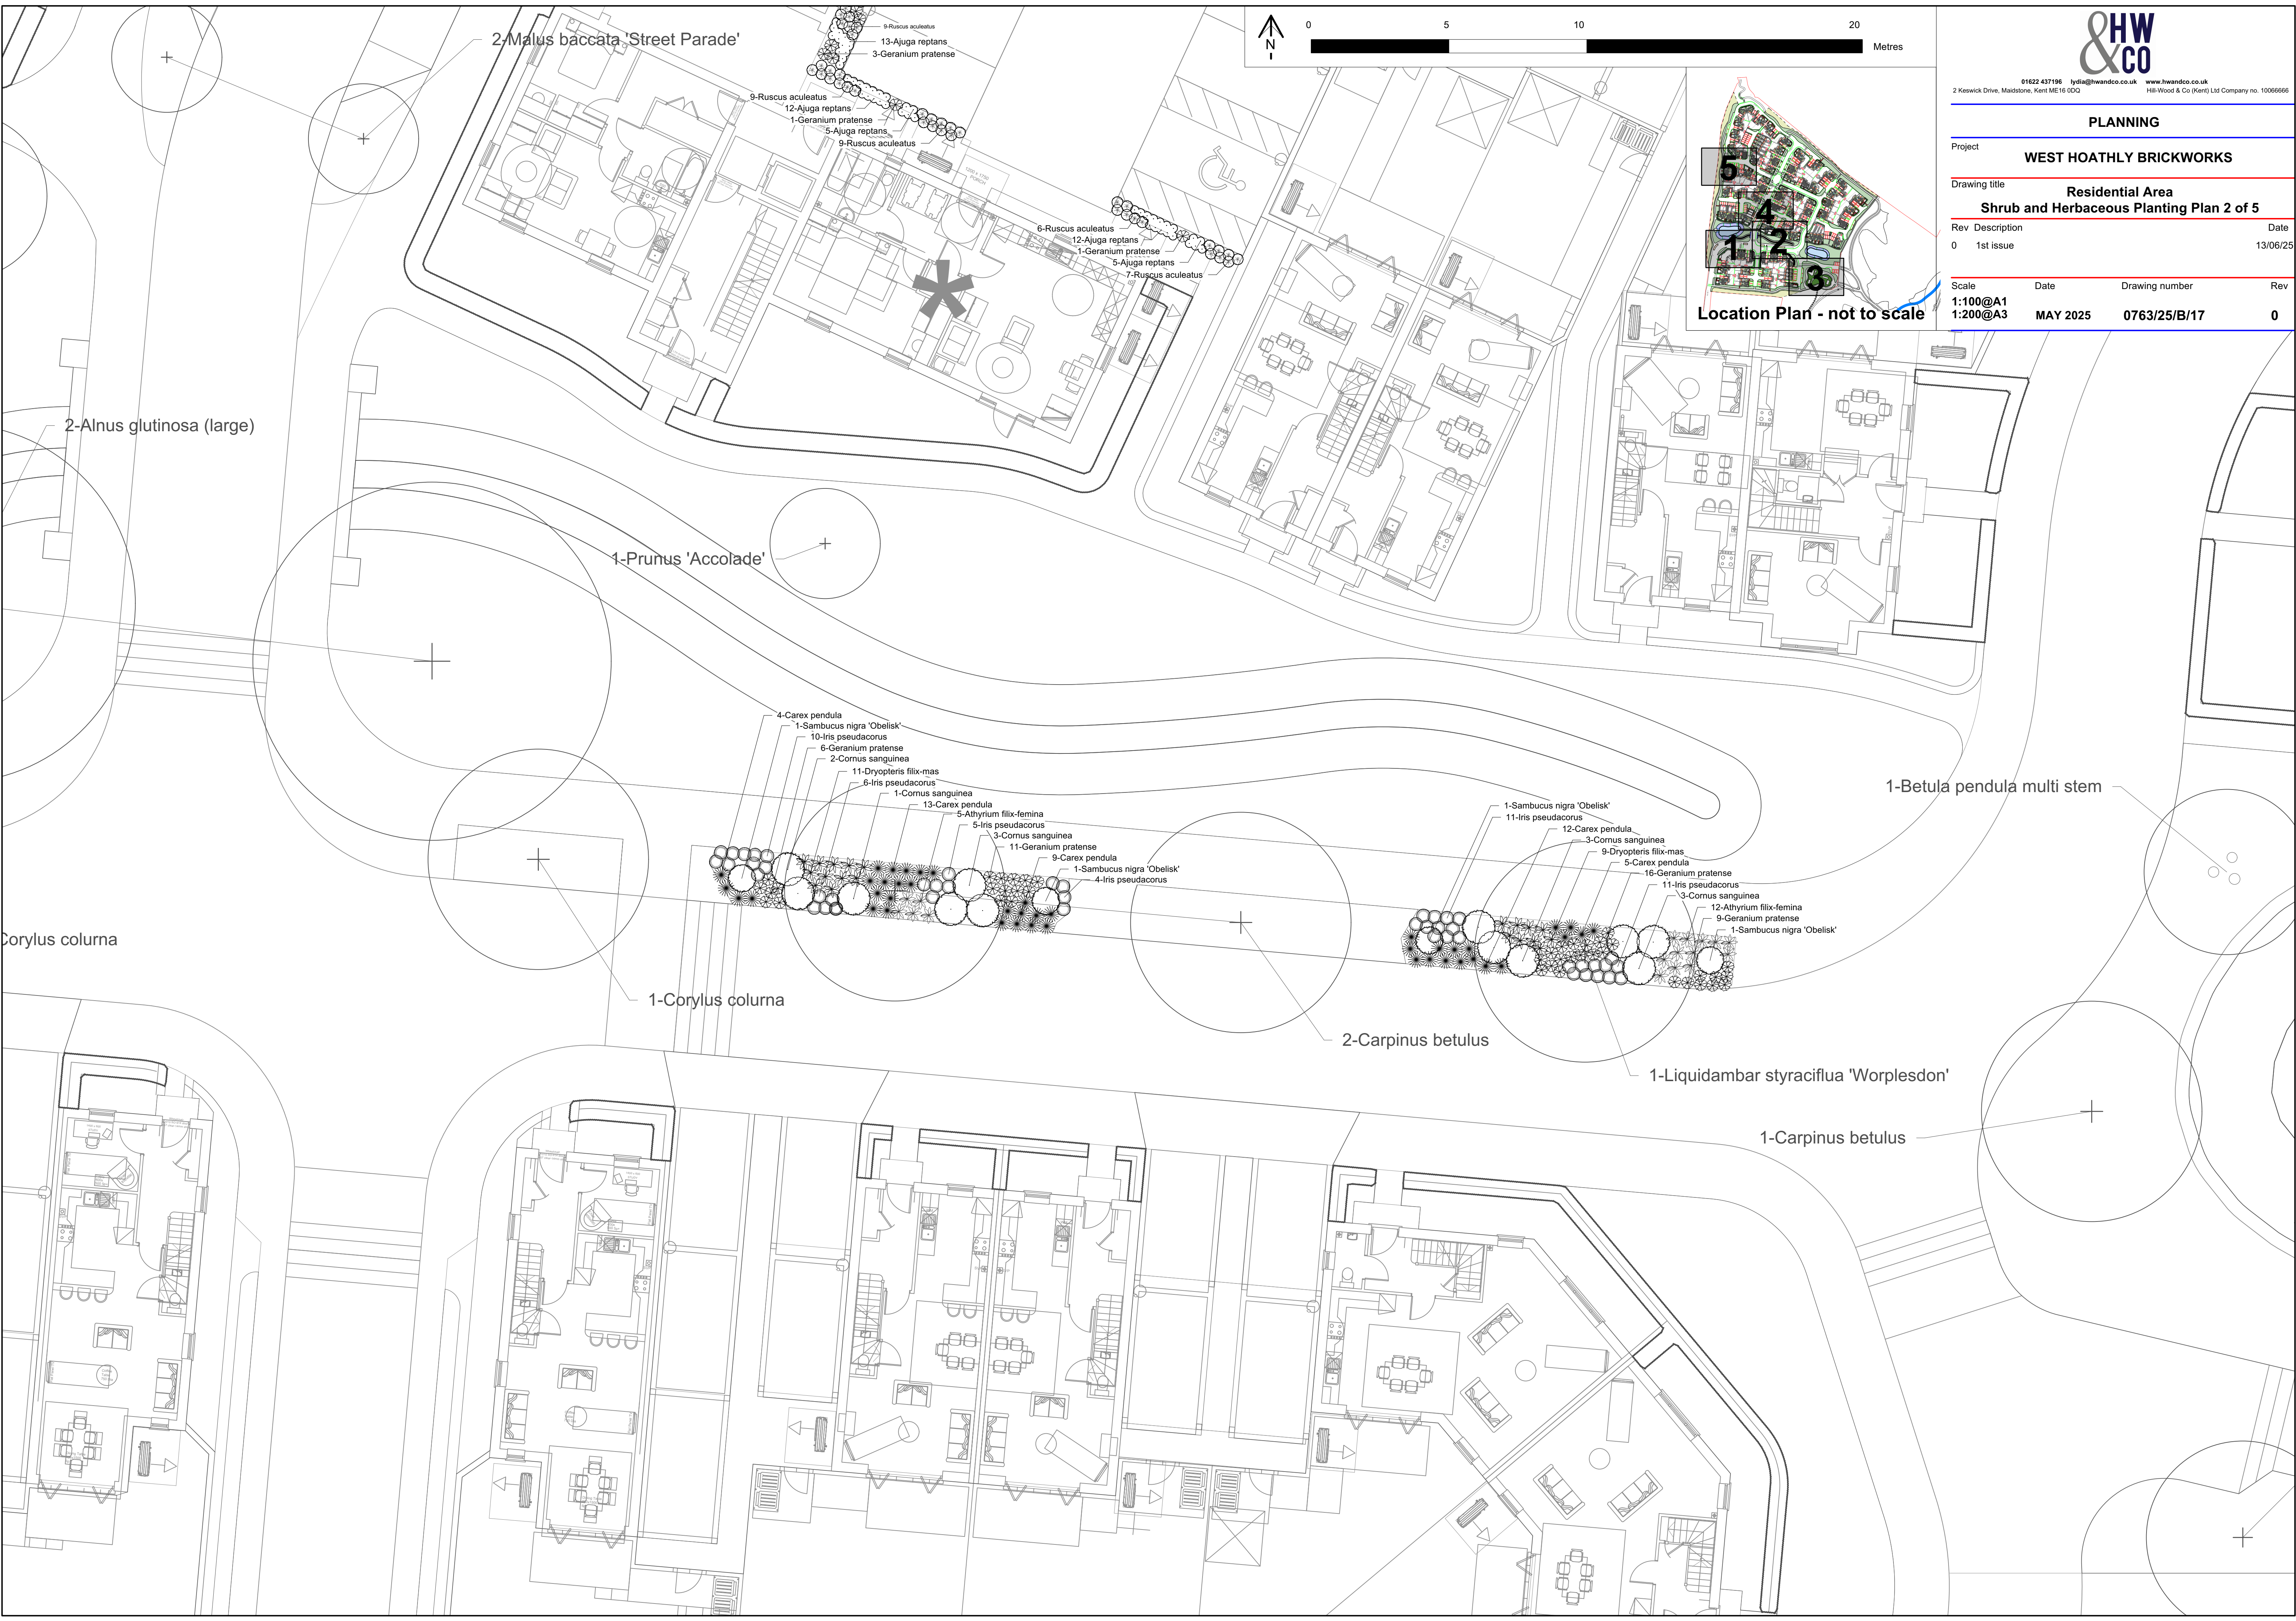

2-Malus baccata 'Street Parade'

- 9-Ruscus aculeatus
- 13-Ajuga reptans
- 3-Geranium pratense

- 9-Ruscus aculeatus
- 12-Ajuga reptans
- 1-Geranium pratense
- 5-Ajuga reptans
- 9-Ruscus aculeatus

- 6-Ruscus aculeatus
- 12-Ajuga reptans
- 1-Geranium pratense
- 5-Ajuga reptans
- 7-Ruscus aculeatus

1-Prunus 'Accolade'

- 4-Carex pendula
- 1-Sambucus nigra 'Obelisk'
- 10-Iris pseudacorus
- 6-Geranium pratense
- 2-Cornus sanguinea
- 11-Dryopteris filix-mas
- 6-Iris pseudacorus
- 1-Cornus sanguinea
- 13-Carex pendula
- 5-Athyrium filix-femina
- 5-Iris pseudacorus
- 3-Cornus sanguinea
- 11-Geranium pratense
- 9-Carex pendula
- 1-Sambucus nigra 'Obelisk'
- 4-Iris pseudacorus

- 1-Sambucus nigra 'Obelisk'
- 11-Iris pseudacorus
- 12-Carex pendula
- 3-Cornus sanguinea
- 9-Dryopteris filix-mas
- 5-Carex pendula
- 16-Geranium pratense
- 11-Iris pseudacorus
- 3-Cornus sanguinea
- 12-Athyrium filix-femina
- 9-Geranium pratense
- 1-Sambucus nigra 'Obelisk'


1-Betula pendula multi stem

1-Corylus columna

2-Carpinus betulus

1-Liquidambar styraciflua 'Worplesdon'

1-Carpinus betulus

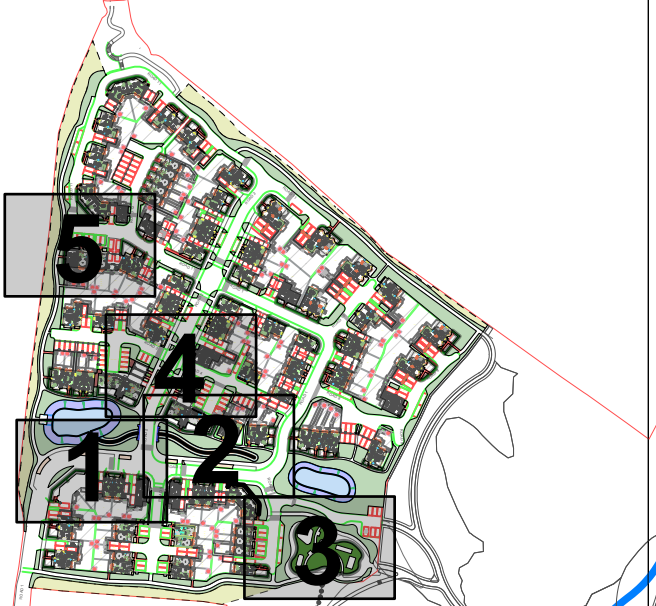

Location Plan - not to scale



01622 437196 lydia@hwandco.co.uk www.hwandco.co.uk
2 Keswick Drive, Maidstone, Kent ME16 0DQ Hill Wood & Co (Kent) Ltd Company no. 10066668

PLANNING

Project **WEST HOATHLY BRICKWORKS**

Drawing title **Residential Area**
Shrub and Herbaceous Planting Plan 2 of 5

Rev	Description	Date
0	1st issue	13/06/25

Scale	Date	Drawing number	Rev
1:100@A1			
1:200@A3	MAY 2025	0763/25/B/17	0