




PLANNING

ProjectWEST HOATHLY BRICKWORKS


Drawing titleResidential Area
Shrub and Herbaceous Planting Plan 5 of 5

Rev	Description	Date
0	1st issue	13/06/25

Scale	Date	Drawing number	Rev
1:100@A1 1:200@A3	MAY 2025	0763/25/B/20	0

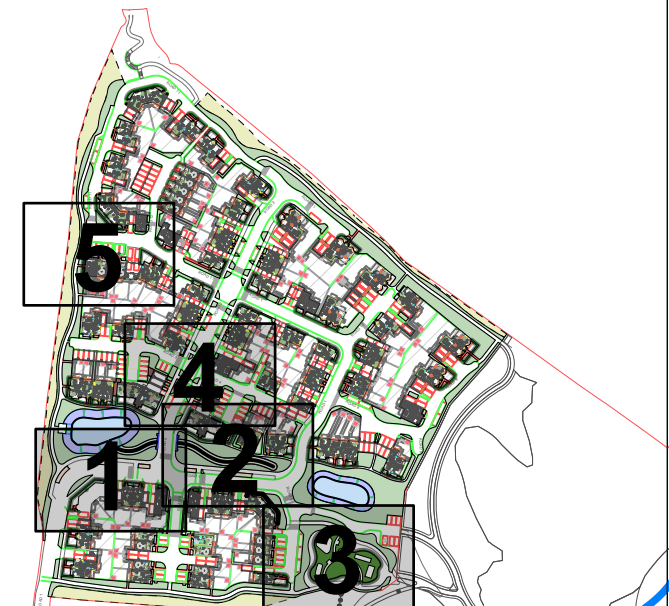

Location Plan - not to scale

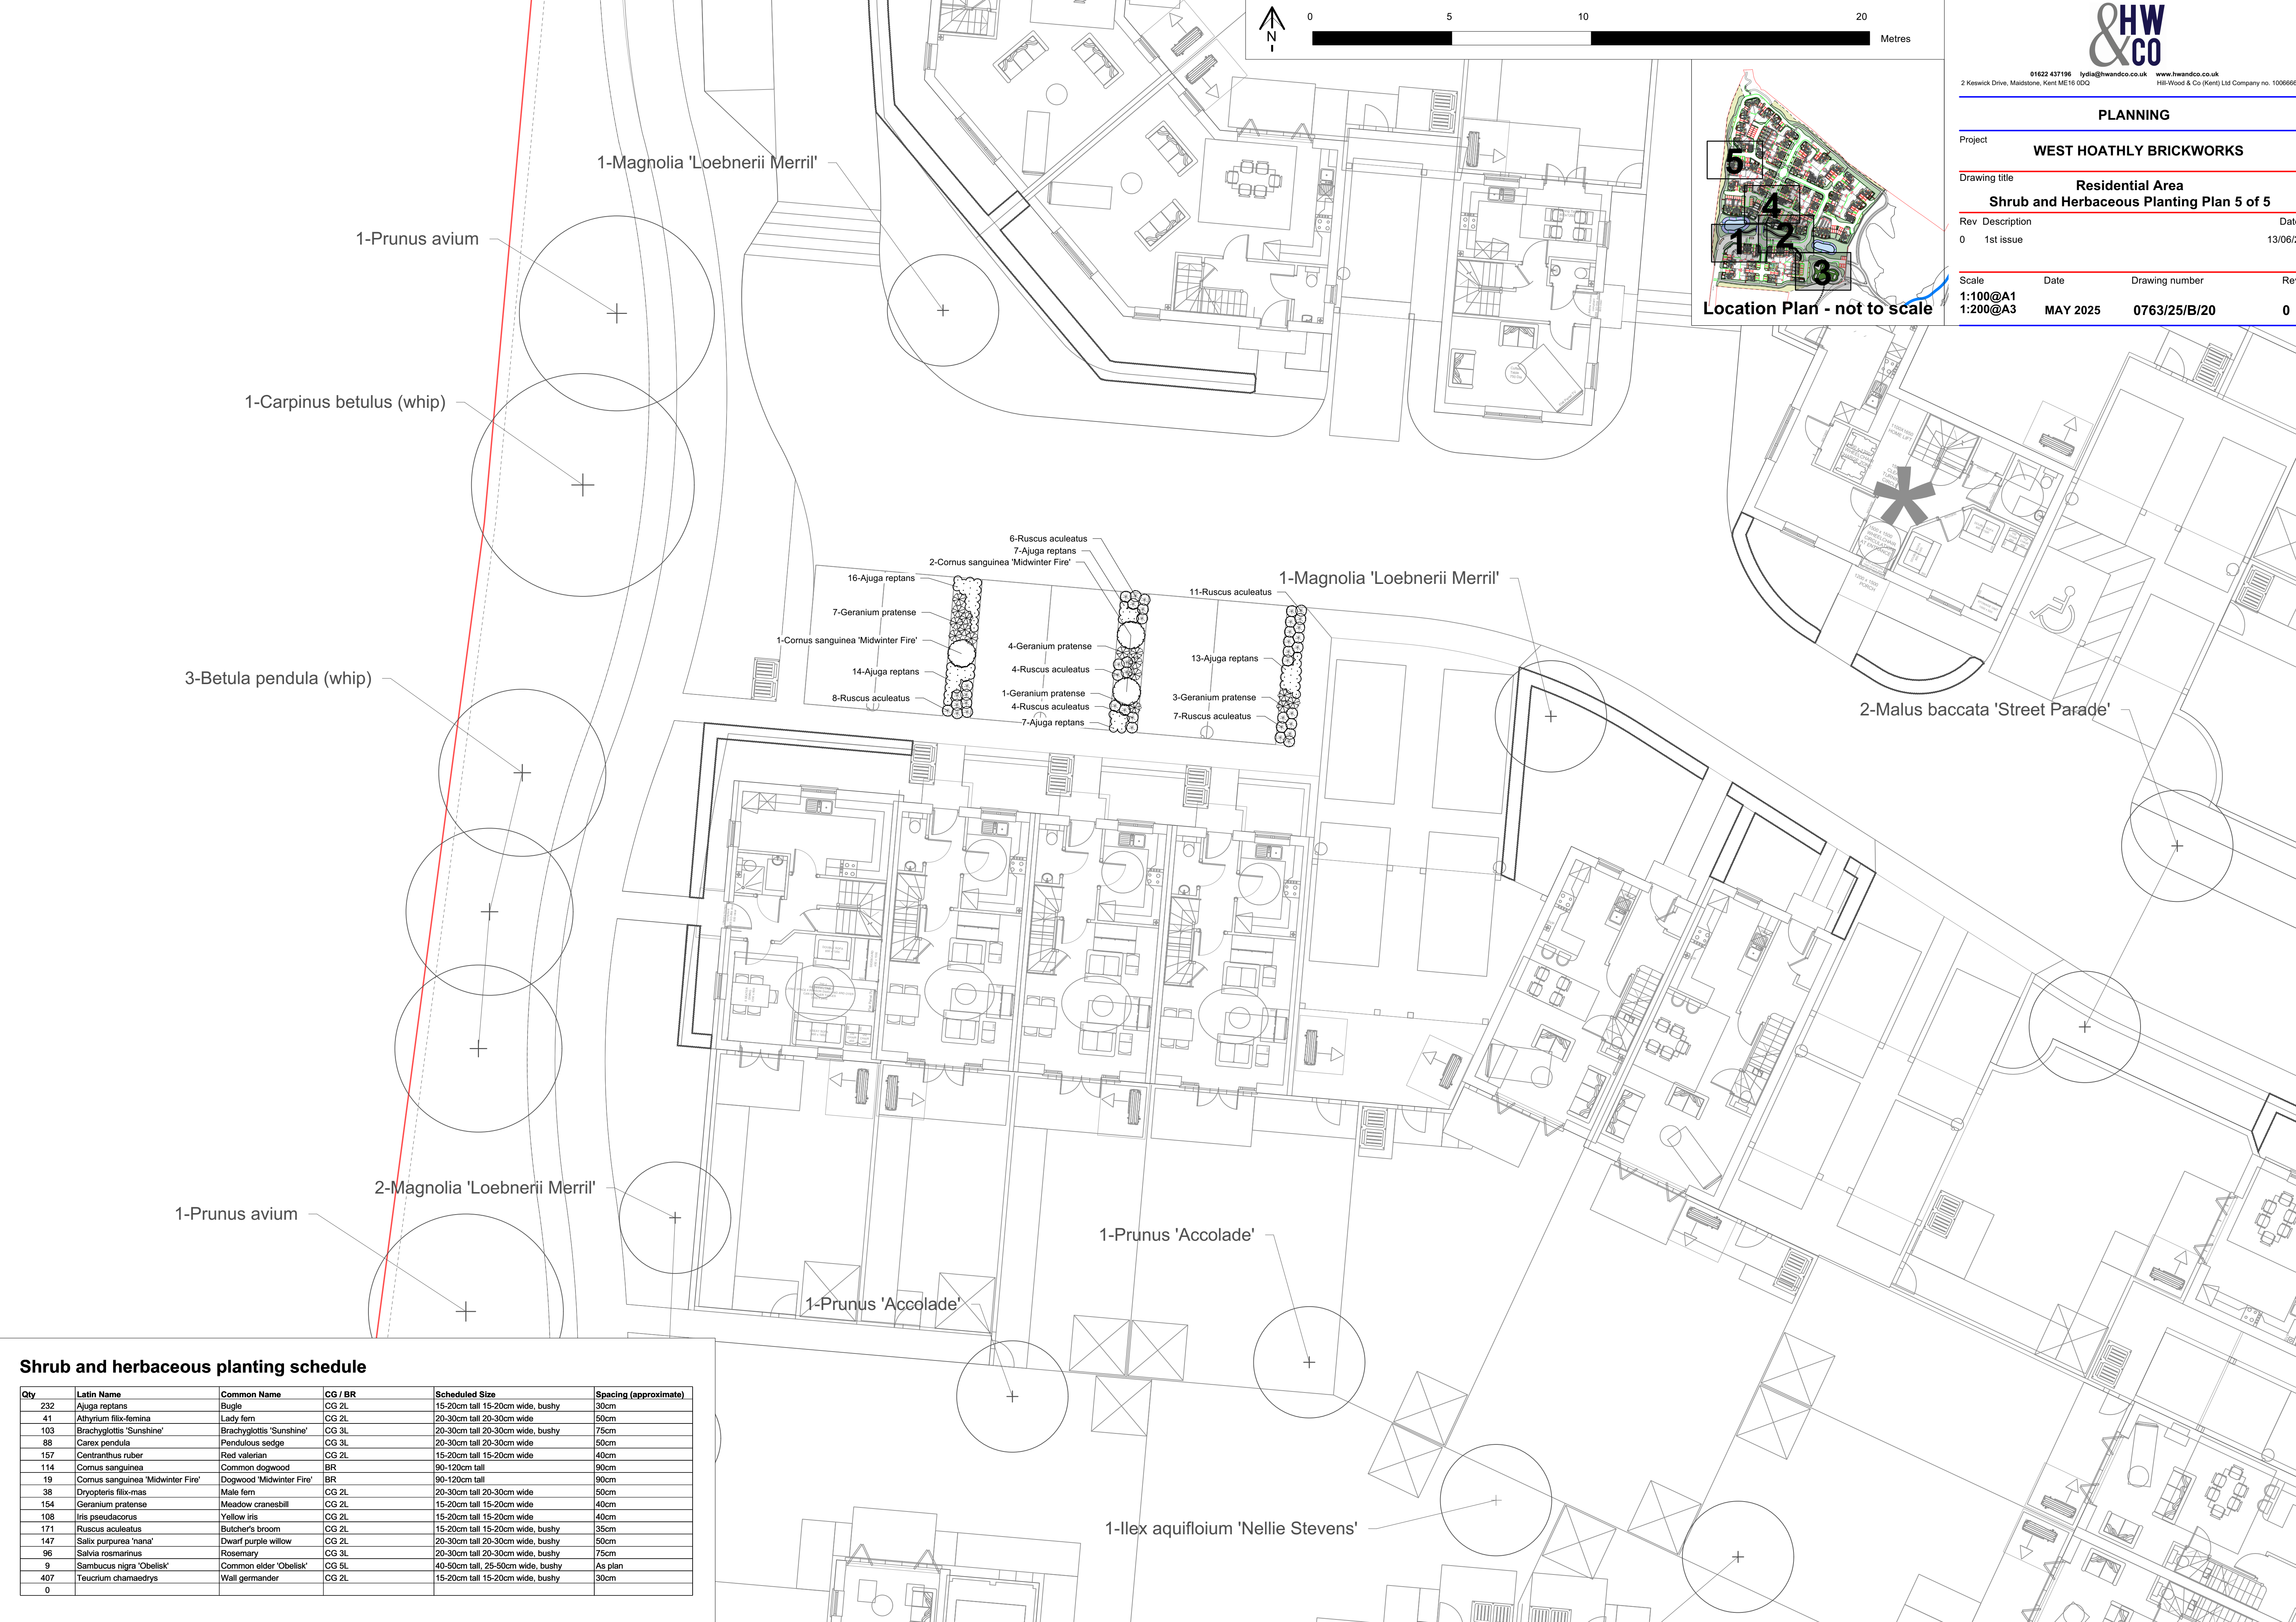

Shrub and herbaceous planting schedule

Qty	Latin Name	Common Name	CG / BR	Scheduled Size	Spacing (approximate)
232	Ajuga reptans	Bugle	CG 2L	15-20cm tall 15-20cm wide, bushy	30cm
41	Athyrium filix-femina	Lady fern	CG 2L	20-30cm tall 20-30cm wide	50cm
103	Brachyglottis 'Sunshine'	Brachyglottis 'Sunshine'	CG 3L	20-30cm tall 20-30cm wide, bushy	75cm
88	Carex pendula	Pendulous sedge	CG 3L	20-30cm tall 20-30cm wide	50cm
157	Centranthus ruber	Red valerian	CG 2L	15-20cm tall 15-20cm wide	40cm
114	Cornus sanguinea	Common dogwood	BR	90-120cm tall	90cm
19	Cornus sanguinea 'Midwinter Fire'	Dogwood 'Midwinter Fire'	BR	90-120cm tall	90cm
38	Dryopteris filix-mas	Male fern	CG 2L	20-30cm tall 20-30cm wide	50cm
154	Geranium pratense	Meadow cranesbill	CG 2L	15-20cm tall 15-20cm wide	40cm
108	Iris pseudacorus	Yellow iris	CG 2L	15-20cm tall 15-20cm wide	40cm
171	Ruscus aculeatus	Butcher's broom	CG 2L	15-20cm tall 15-20cm wide, bushy	35cm
147	Salix purpurea 'nana'	Dwarf purple willow	CG 2L	20-30cm tall 20-30cm wide, bushy	50cm
96	Salvia rosmarinus	Rosemary	CG 3L	20-30cm tall 20-30cm wide, bushy	75cm
9	Sambucus nigra 'Obelisk'	Common elder 'Obelisk'	CG 5L	40-50cm tall, 25-50cm wide, bushy	As plan
407	Teucrium chamaedrys	Wall germander	CG 2L	15-20cm tall 15-20cm wide, bushy	30cm
0					