




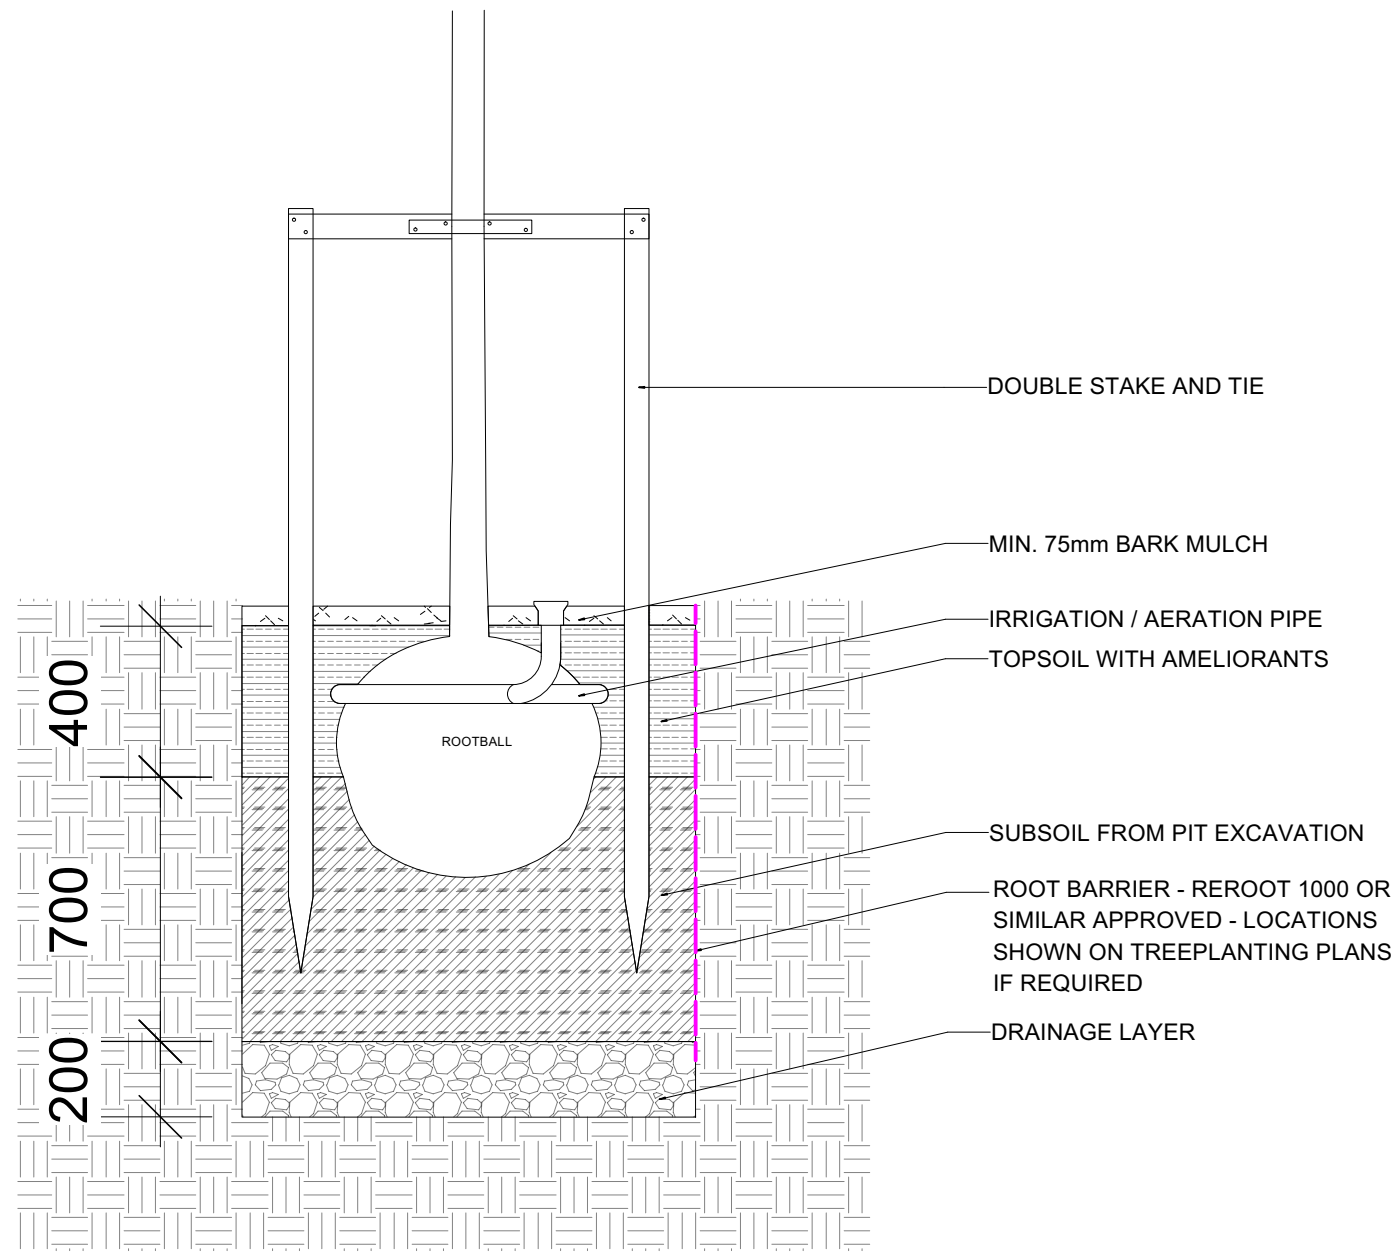

23-01 Tree pit type 1 - Section
Scale: 1:20

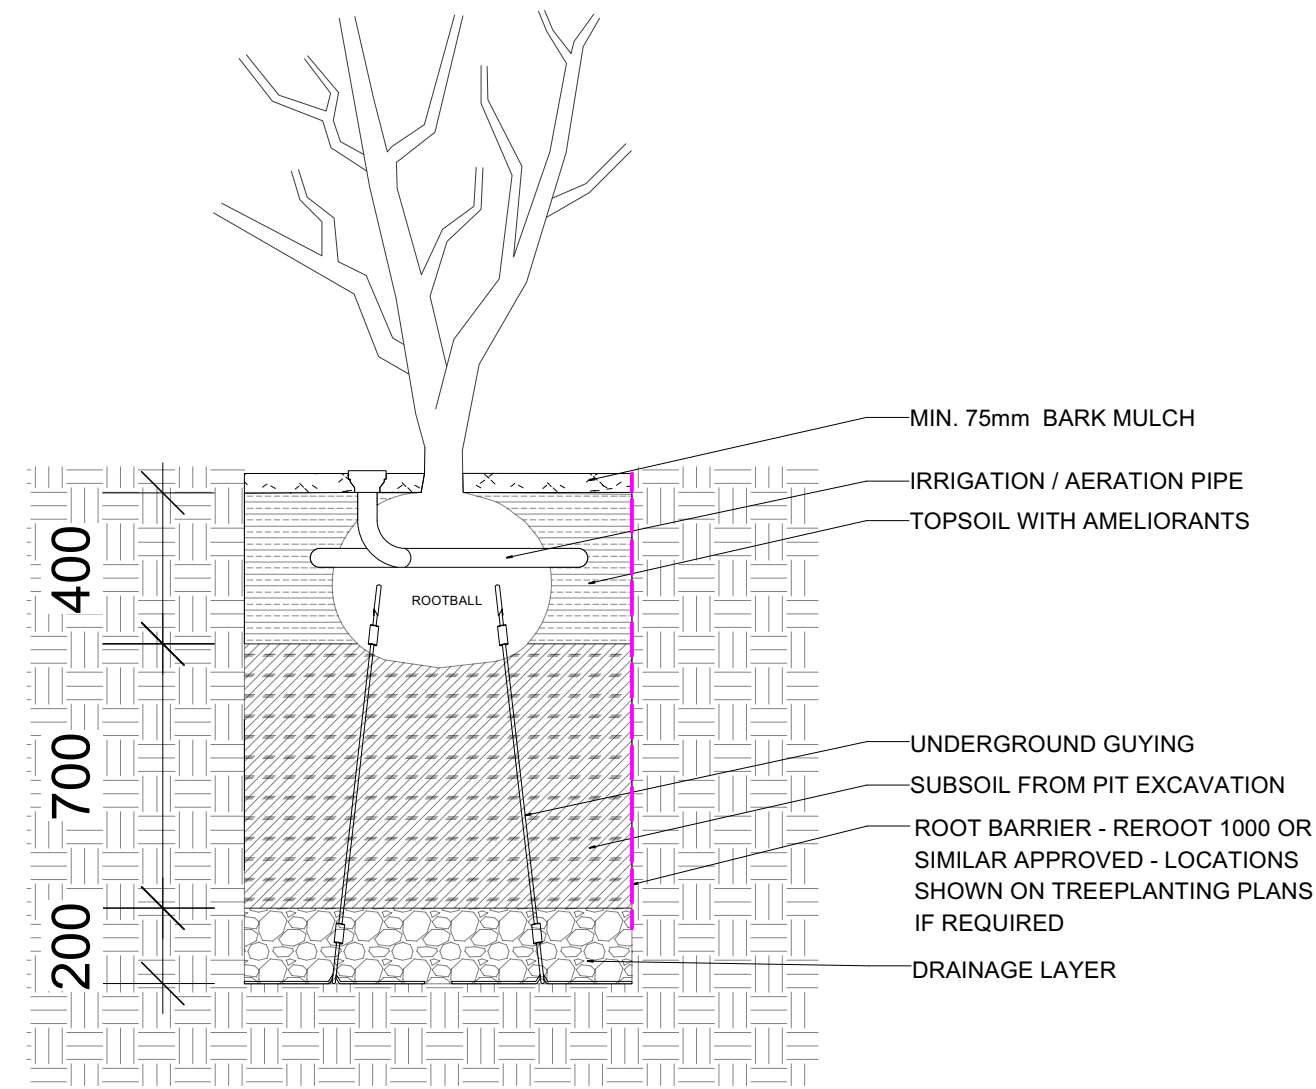

23-02 Tree pit type 2 - Section
Scale: 1:20

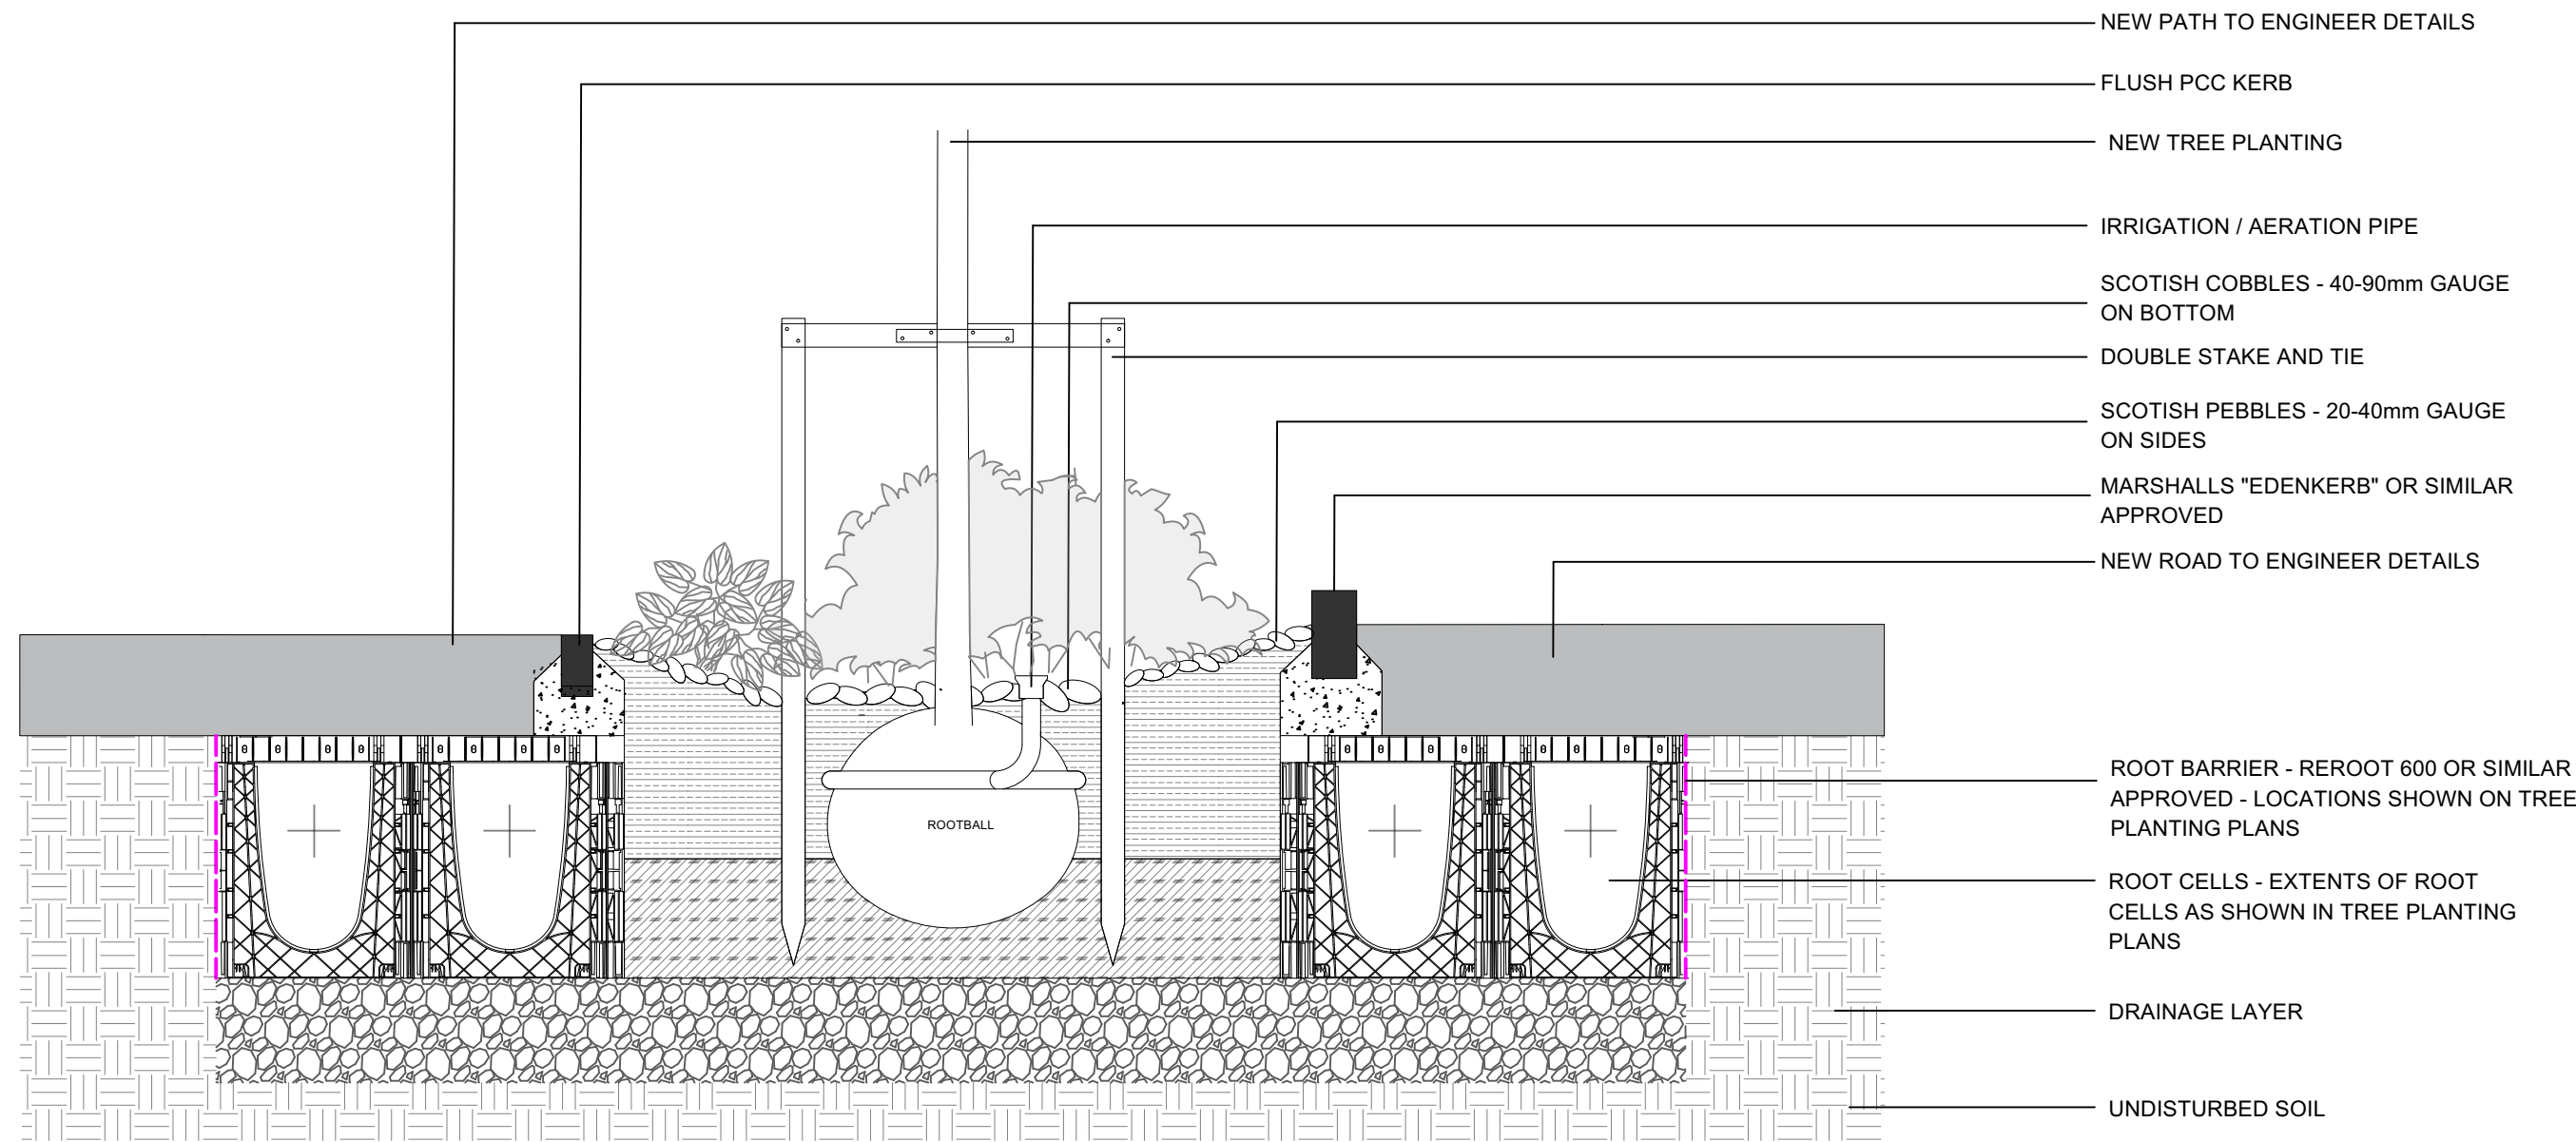

23-03 Tree pit type 3 - Section
Scale: 1:20



01622 437196 lydia@hwandco.co.uk www.hwandco.co.uk
2 Keswick Drive, Maidstone, Kent ME16 0DQ Hill-Wood & Co (Kent) Ltd Company no. 10066666

PLANNING

Project **WEST HOATHLY BRICKWORKS**

Drawing title **Residential Area Tree Pit Details**

Rev	Description	Date
0	1st issue	13/06/25

Scale	Date	Drawing number	Rev
1:20@A1			
1:40@A3	MAY 2025	0763/25/B/25	0