

Woodland mix planting schedule

Qty	Latin Name	Common Name	Form Specified Habit	RB / BR / CG	Girth Circumference	Height at Purchase	Support	Mix %	Spacing	Protection
8	Acer campestre (whip)	Field maple	Whip	bare root	n/a	60-80cm	none	5%	5m CTS	Biodegradable rabbit guard
16	Alnus glutinosa	Alder	Standard 1.8m clear stem	root ball	8-10cm	3-3.5m	Double stake and tie	8%	5m CTS	Biodegradable rabbit guard
3	Alnus glutinosa (whip)	Alder	Whip	bare root	n/a	60-80cm	none	2%	5m CTS	Biodegradable rabbit guard
13	Carpinus betulus	Hornbeam	Standard 1.8m clear stem	root ball	8-10cm	3-3.5m	Double stake and tie	7%	5m CTS	Biodegradable rabbit guard
16	Carpinus betulus (whip)	Hornbeam	Whip	bare root	n/a	60-80cm	none	8%	5m CTS	Biodegradable rabbit guard
11	Fagus sylvatica	Common beech	Standard 1.8m clear stem	root ball	8-10cm	3-3.5m	Double stake and tie	6	5m CTS	Biodegradable rabbit guard
8	Fagus sylvatica (whip)	Common beech	Whip	bare root	n/a	60-80cm	none	4%	5m CTS	Biodegradable rabbit guard
8	Ilex aquifolium	Holly	Feathered	Container grown 5L	n/a	60-80cm	none	5%	5m CTS	Biodegradable rabbit guard
13	Populus tremula	Aspen	Standard 1.8m clear stem	root ball	8-10cm	3-3.5m	Double stake and tie	7%	5m CTS	Biodegradable rabbit guard
4	Populus tremula (whip)	Aspen	Whip	bare root	n/a	60-80cm	none	3%	5m CTS	Biodegradable rabbit guard
19	Prunus avium	Wild cherry	Standard 1.8m clear stem	root ball	8-10cm	3-3.5m	Double stake and tie	10%	5m CTS	Biodegradable rabbit guard
8	Prunus spinosa	Blackthorn	Whip	bare root	n/a	60-80cm	none	5%	5m CTS	Biodegradable rabbit guard
19	Quercus robur (whip)	English oak	Whip	bare root	n/a	60-80cm	none	10%	5m CTS	Biodegradable rabbit guard
8	Rosa canina	Dog rose	Whip	bare root	n/a	60-80cm	none	5%	5m CTS	Biodegradable rabbit guard
27	Sambucus nigra (whip)	Common elder	Whip	bare root	n/a	60-80cm	none	15%	5m CTS	Biodegradable rabbit guard
0										


Tree planting schedule

Qty	Latin Name	Common Name	Form Specified Habit	RB / BR / CG	Girth Circumference	Height at Purchase	Support
5	Alnus glutinosa (large)	Alder	Standard 1.8m clear stem	root ball	14-16cm	4-4.5m	Double stake and tie
8	Carpinus betulus (large)	Hornbeam	Standard 1.8m clear stem	root ball	14-16cm	4-4.5m	Double stake and tie
7	Fagus sylvatica (large)	Common beech	Standard 1.8m clear stem	root ball	14-16cm	4-4.5m	Double stake and tie
8	Populus tremula (large)	Aspen	Standard 1.8m clear stem	root ball	14-16cm	4-4.5m	Double stake and tie
17	Prunus avium (large)	Wild cherry	Standard 1.8m clear stem	root ball	14-16cm	4-4.5m	Double stake and tie
0							

NOTE: Standard trees to have a 2x2m tree pit, constructed as shown on **tree pit detail**.1 All tree pits to include aeration/irrigation pipe

Native hedge planting schedule

Qty	Latin Name	Common Name	RB / BR / CG	Height at purchase	Mix %	Spacing	Protection
937	Crataegus monogyna	Hawthorn	Bare root	60-80cm	60%	5 plants/m in double-staggered row	Biodegradable rabbit guard
156	Ilex aquifolium	Holly	Container grown 5L	60-80cm	10%	5 plants/m in double-staggered row	Biodegradable rabbit guard
312	Prunus spinosa	Blackthorn	Bare root	60-80cm	20%	5 plants/m in double-staggered row	Biodegradable rabbit guard
156	Rosa canina	Dog rose	Bare root	60-80cm	10%	5 plants/m in double-staggered row	Biodegradable rabbit guard
0							

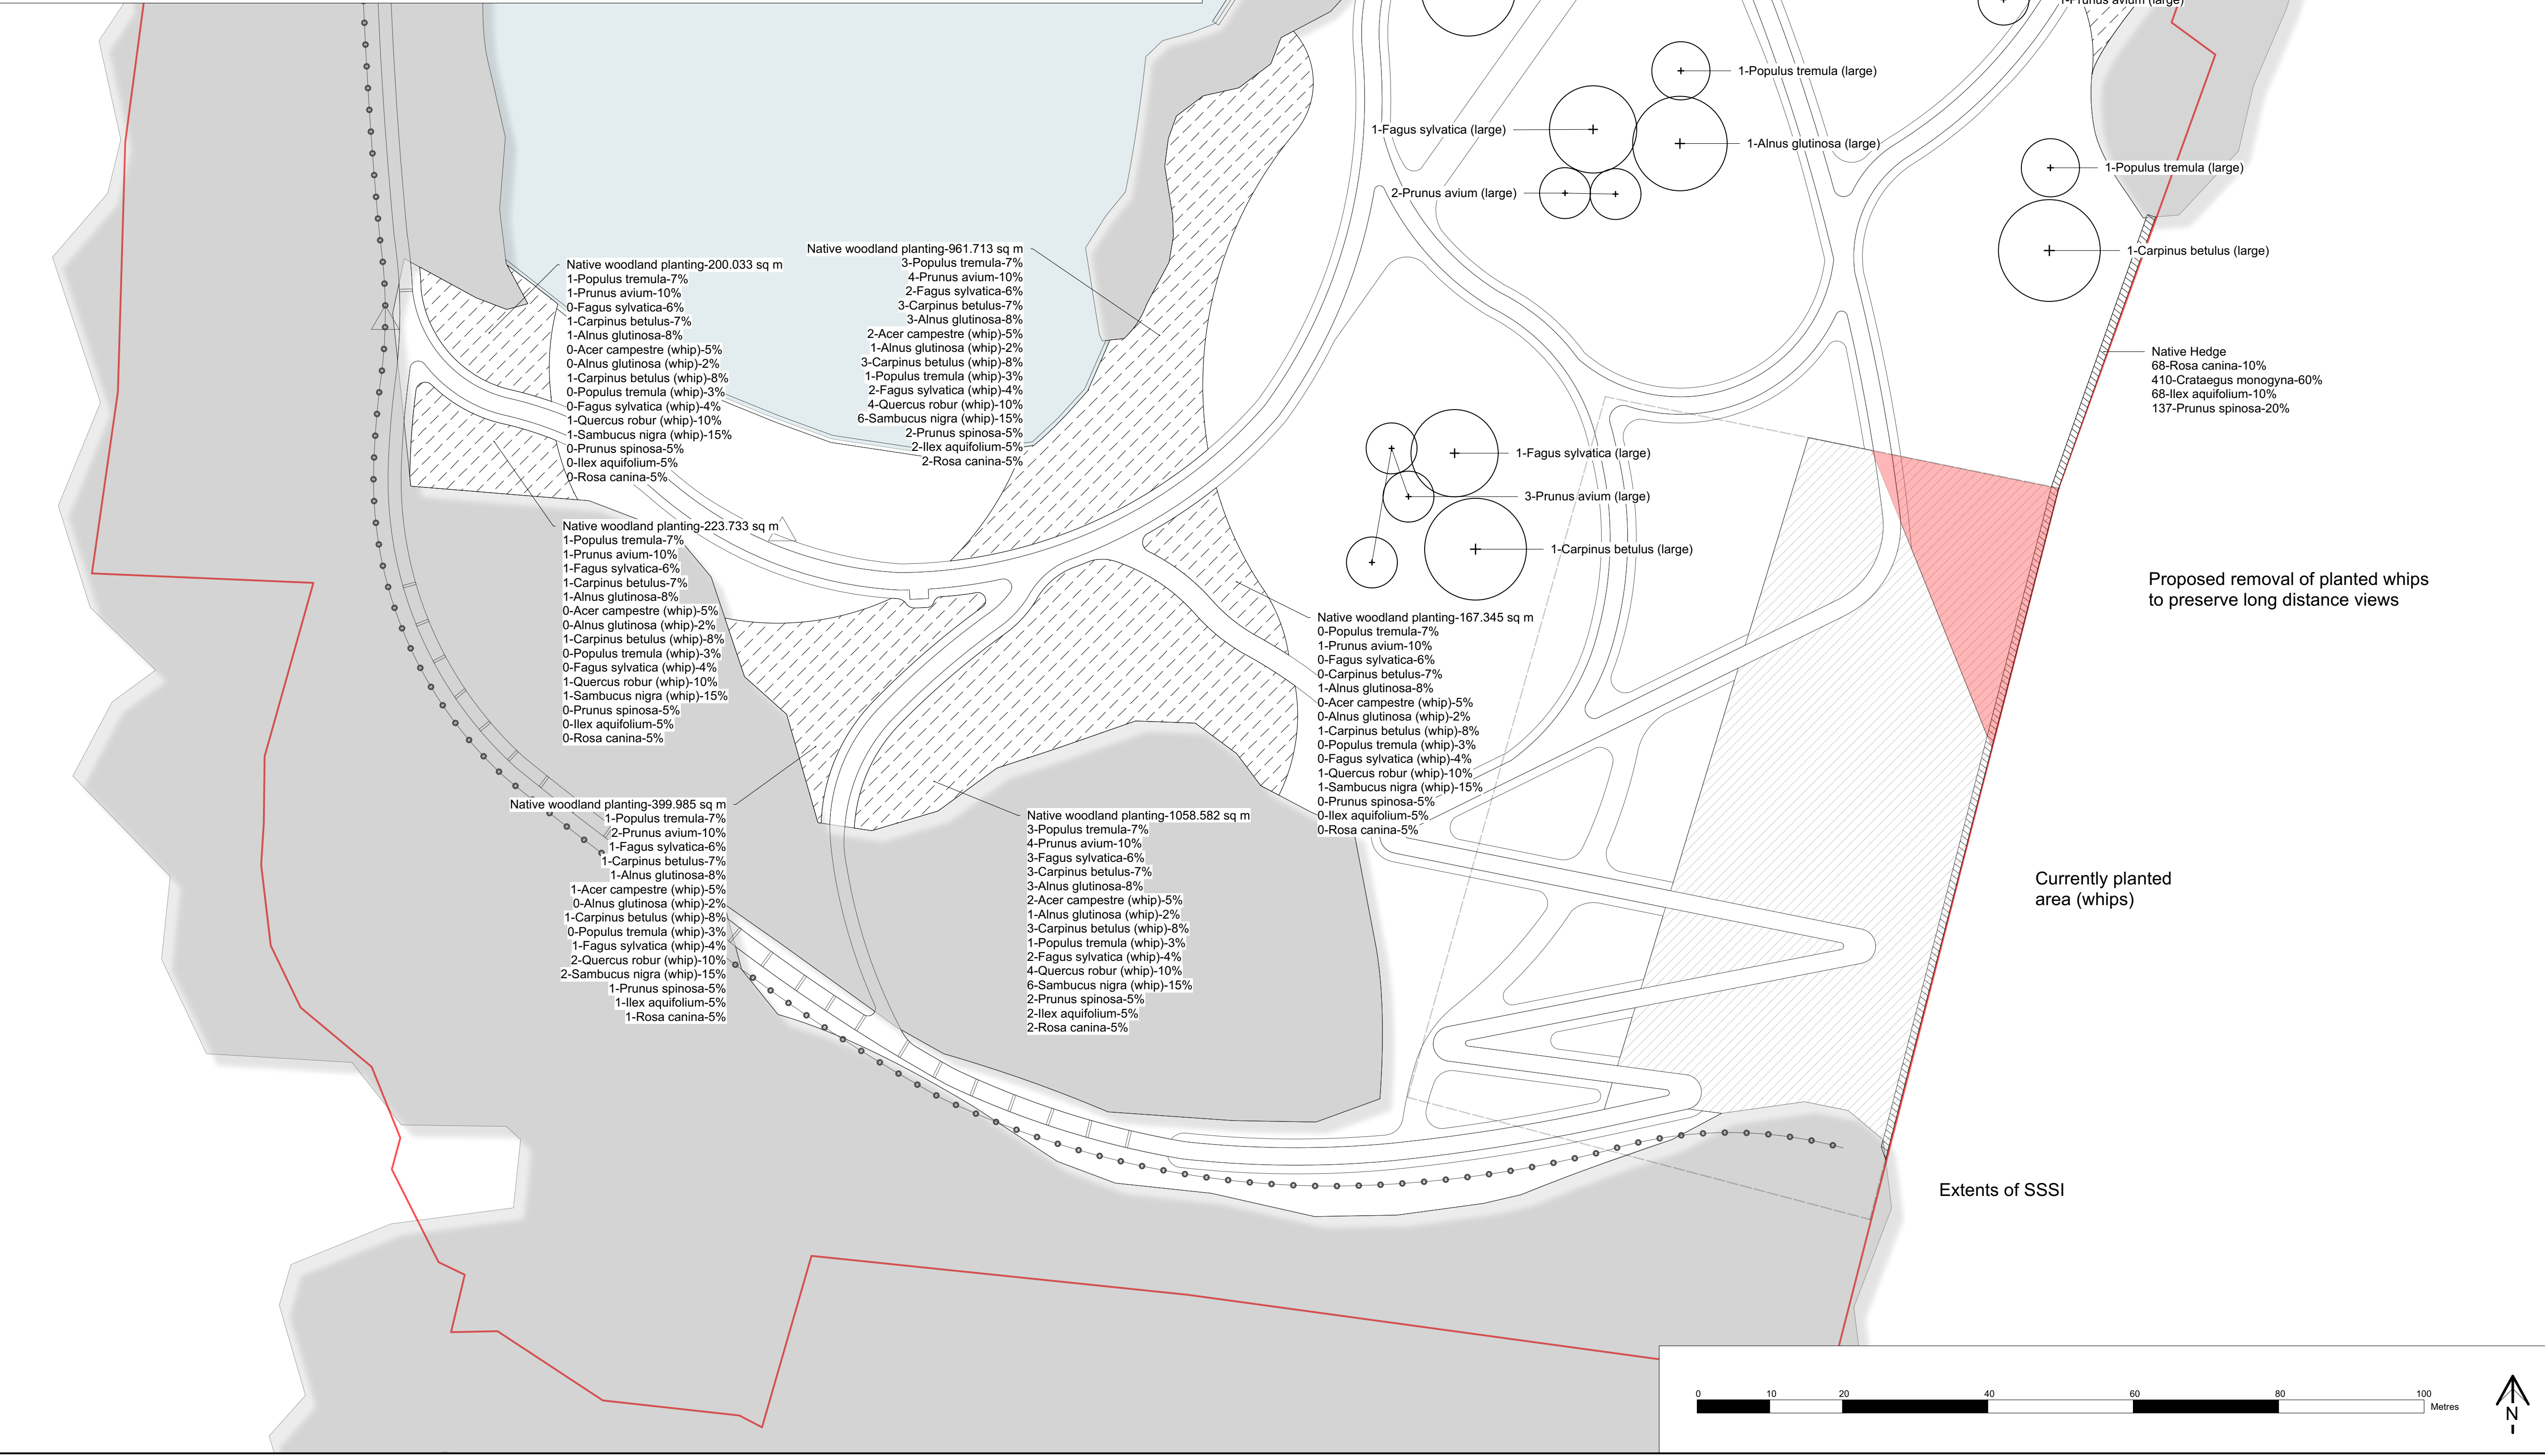

Legend

- Existing woodland
- Proposed woodland mix planting
- Proposed native hedge planting

01622 437196 lydia@hwandco.co.uk www.hwandco.co.uk
2 Keswick Drive, Maidstone, Kent ME16 0DQ Hill-Wood & Co (Kent) Ltd Company no. 10066666

PLANNING

Project **WEST HOATHLY BRICKWORKS**

Drawing title **SANG Tree and Hedge Planting Plan 2 of 2**

Rev	Description	Date
1	Minor revisions including footpaths	25/06/25

Scale	Date	Drawing number	Rev
1:500@A1 1:1000@A3	MAY 2025	0763/25/B/32	1