


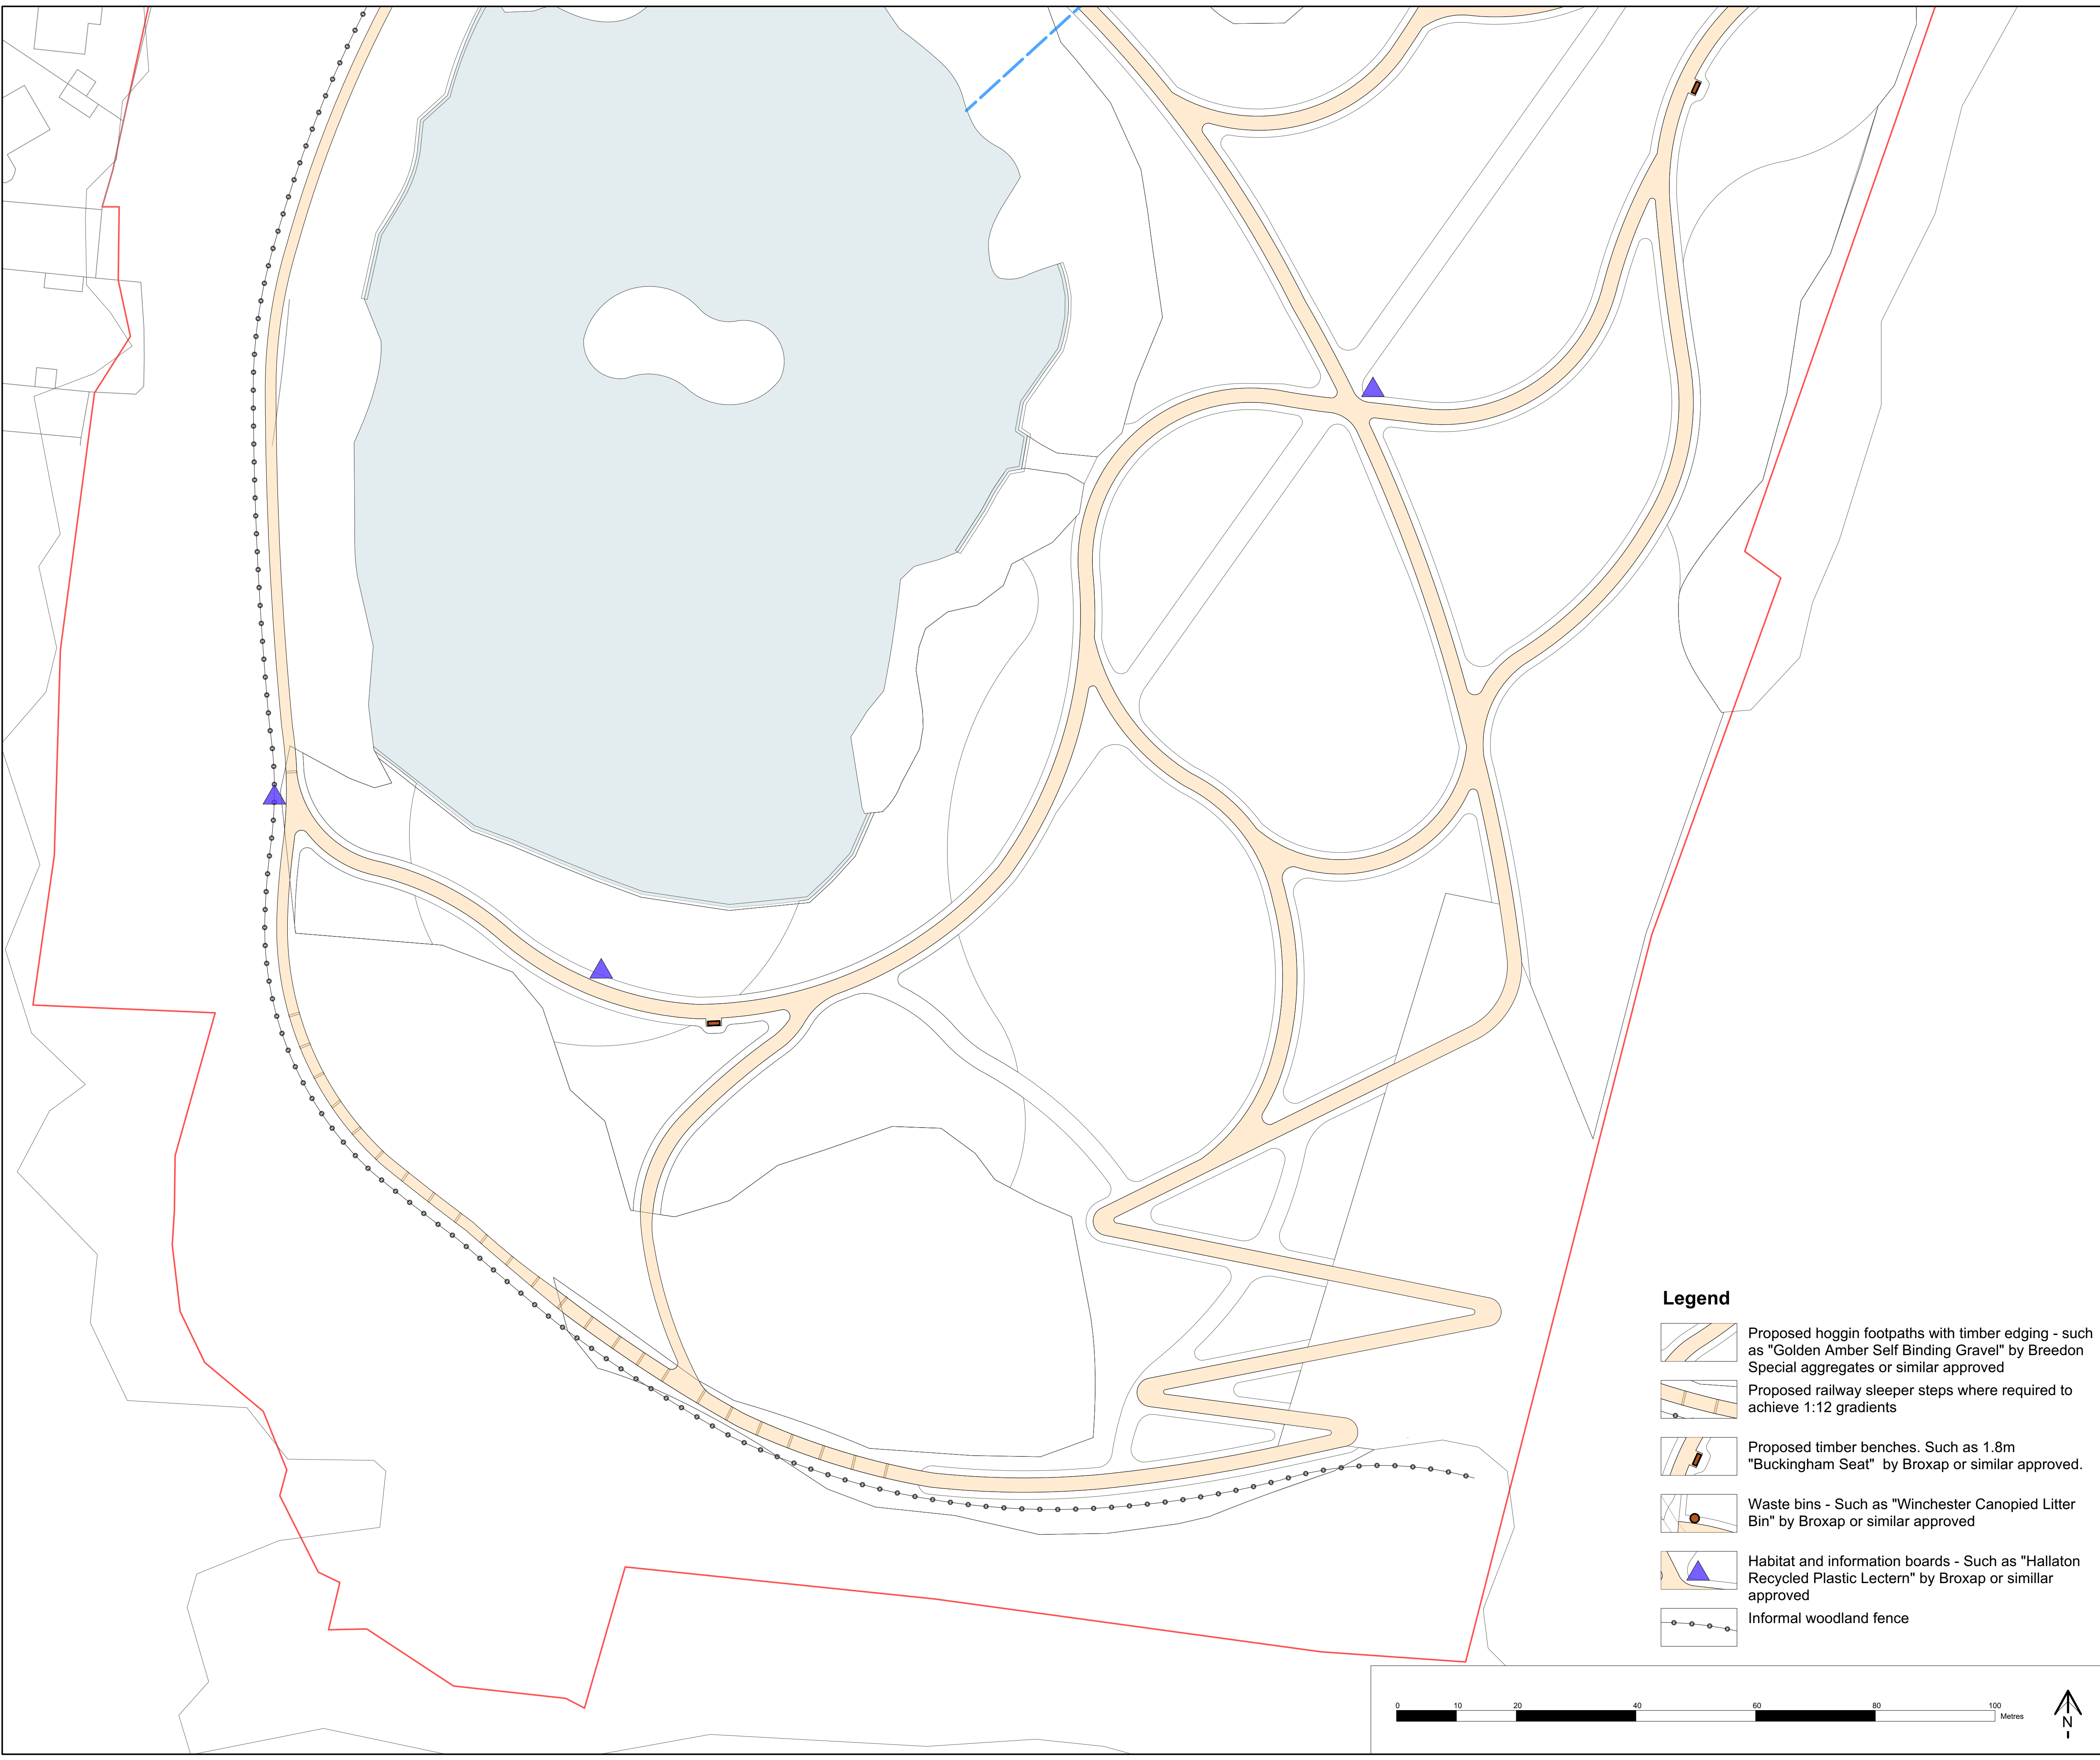

Legend

- Proposed hoggin footpaths with timber edging - such as "Golden Amber Self Binding Gravel" by Breedon Special aggregates or similar approved
- Proposed railway sleeper steps where required to achieve 1:12 gradients
- Proposed timber benches. Such as 1.8m "Buckingham Seat" by Broxap or similar approved.
- Waste bins - Such as "Winchester Canopied Litter Bin" by Broxap or similar approved
- Habitat and information boards - Such as "Hallaton Recycled Plastic Lectern" by Broxap or similar approved
- Informal woodland fence



01622 437196 lydia@hwandco.co.uk www.hwandco.co.uk
2 Keswick Drive, Maidstone, Kent ME16 0DQ Hill-Wood & Co (Kent) Ltd Company no. 10066666

PLANNING

Project **WEST HOATHLY BRICKWORKS**

Drawing title **SANG Hard Landscape, Fencing and Street Furniture Plan 2 of 2**

Rev	Description	Date
1	Minor revisions including footpaths	25/06/25

Scale	Date	Drawing number	Rev
1:500@A1			
1:1000@A3	MAY 2025	0763/25/B/36	1