


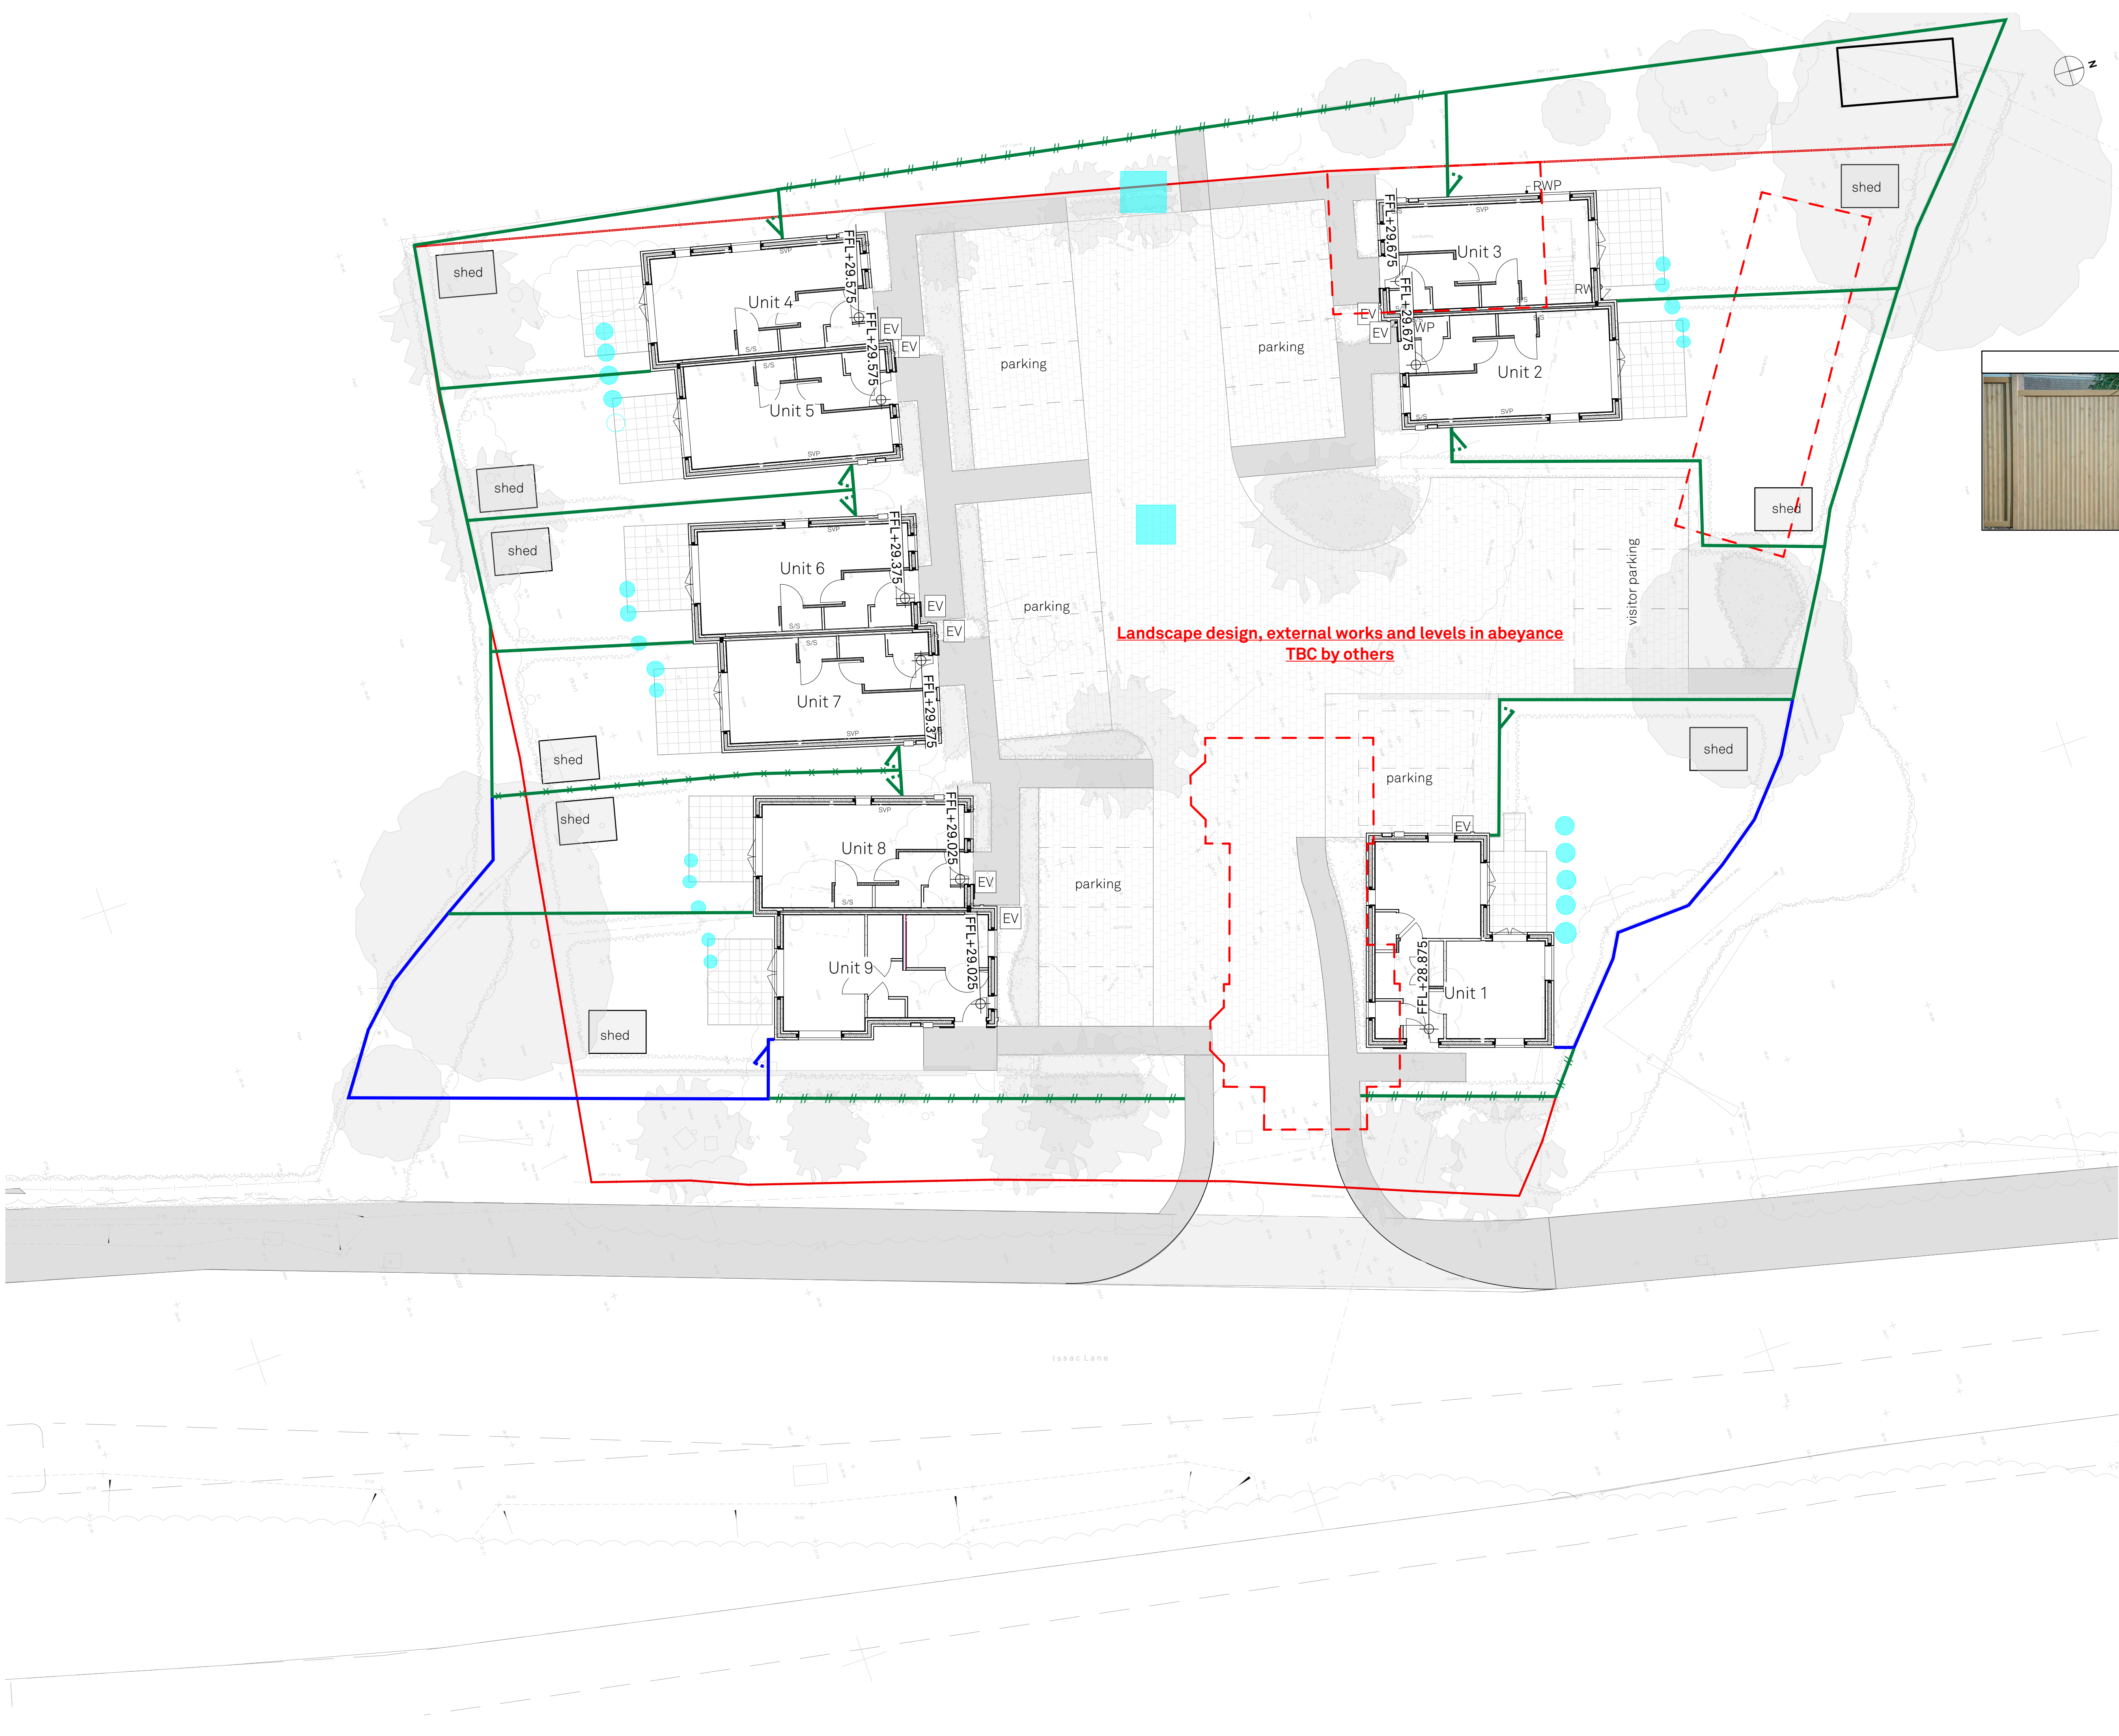

Key

- 6' Acoustic Fence
- 6' Close Board fence
- Post and twin rail (Make good existing) Chestnut rustic
- 6' Close board with concrete post and 600mm gravel boards stepping down
- Gate position 6' C/B
- Legal Boundary

Acoustic Fencing Specification



The 6'x6' Acoustic Noise Reduction Fence Panel has acoustic rating of 4, with up to 30dB noise reduction (independently tested to British Standards BS EN 1793-2:2012 (Road traffic noise reducing devices) Category B3, BS EN ISO 10140-2 and ISO 717-1 the method used for measuring the airborne sound insulation)

Landscape design, external works and levels in abeyance
TBC by others

project title
Little Abbotsford, Issac Lane Burgess Hill RH15 8RA

document title
Site Fencing Plan

scale at A1 1:125 scale at A3 1:250 0 1.25 2.5 5 6.25m

project	originator	volume	level	type	role	number
						25 . SFP - 001

status	suitability description	revision
Suitable for Ground Works Tender		