


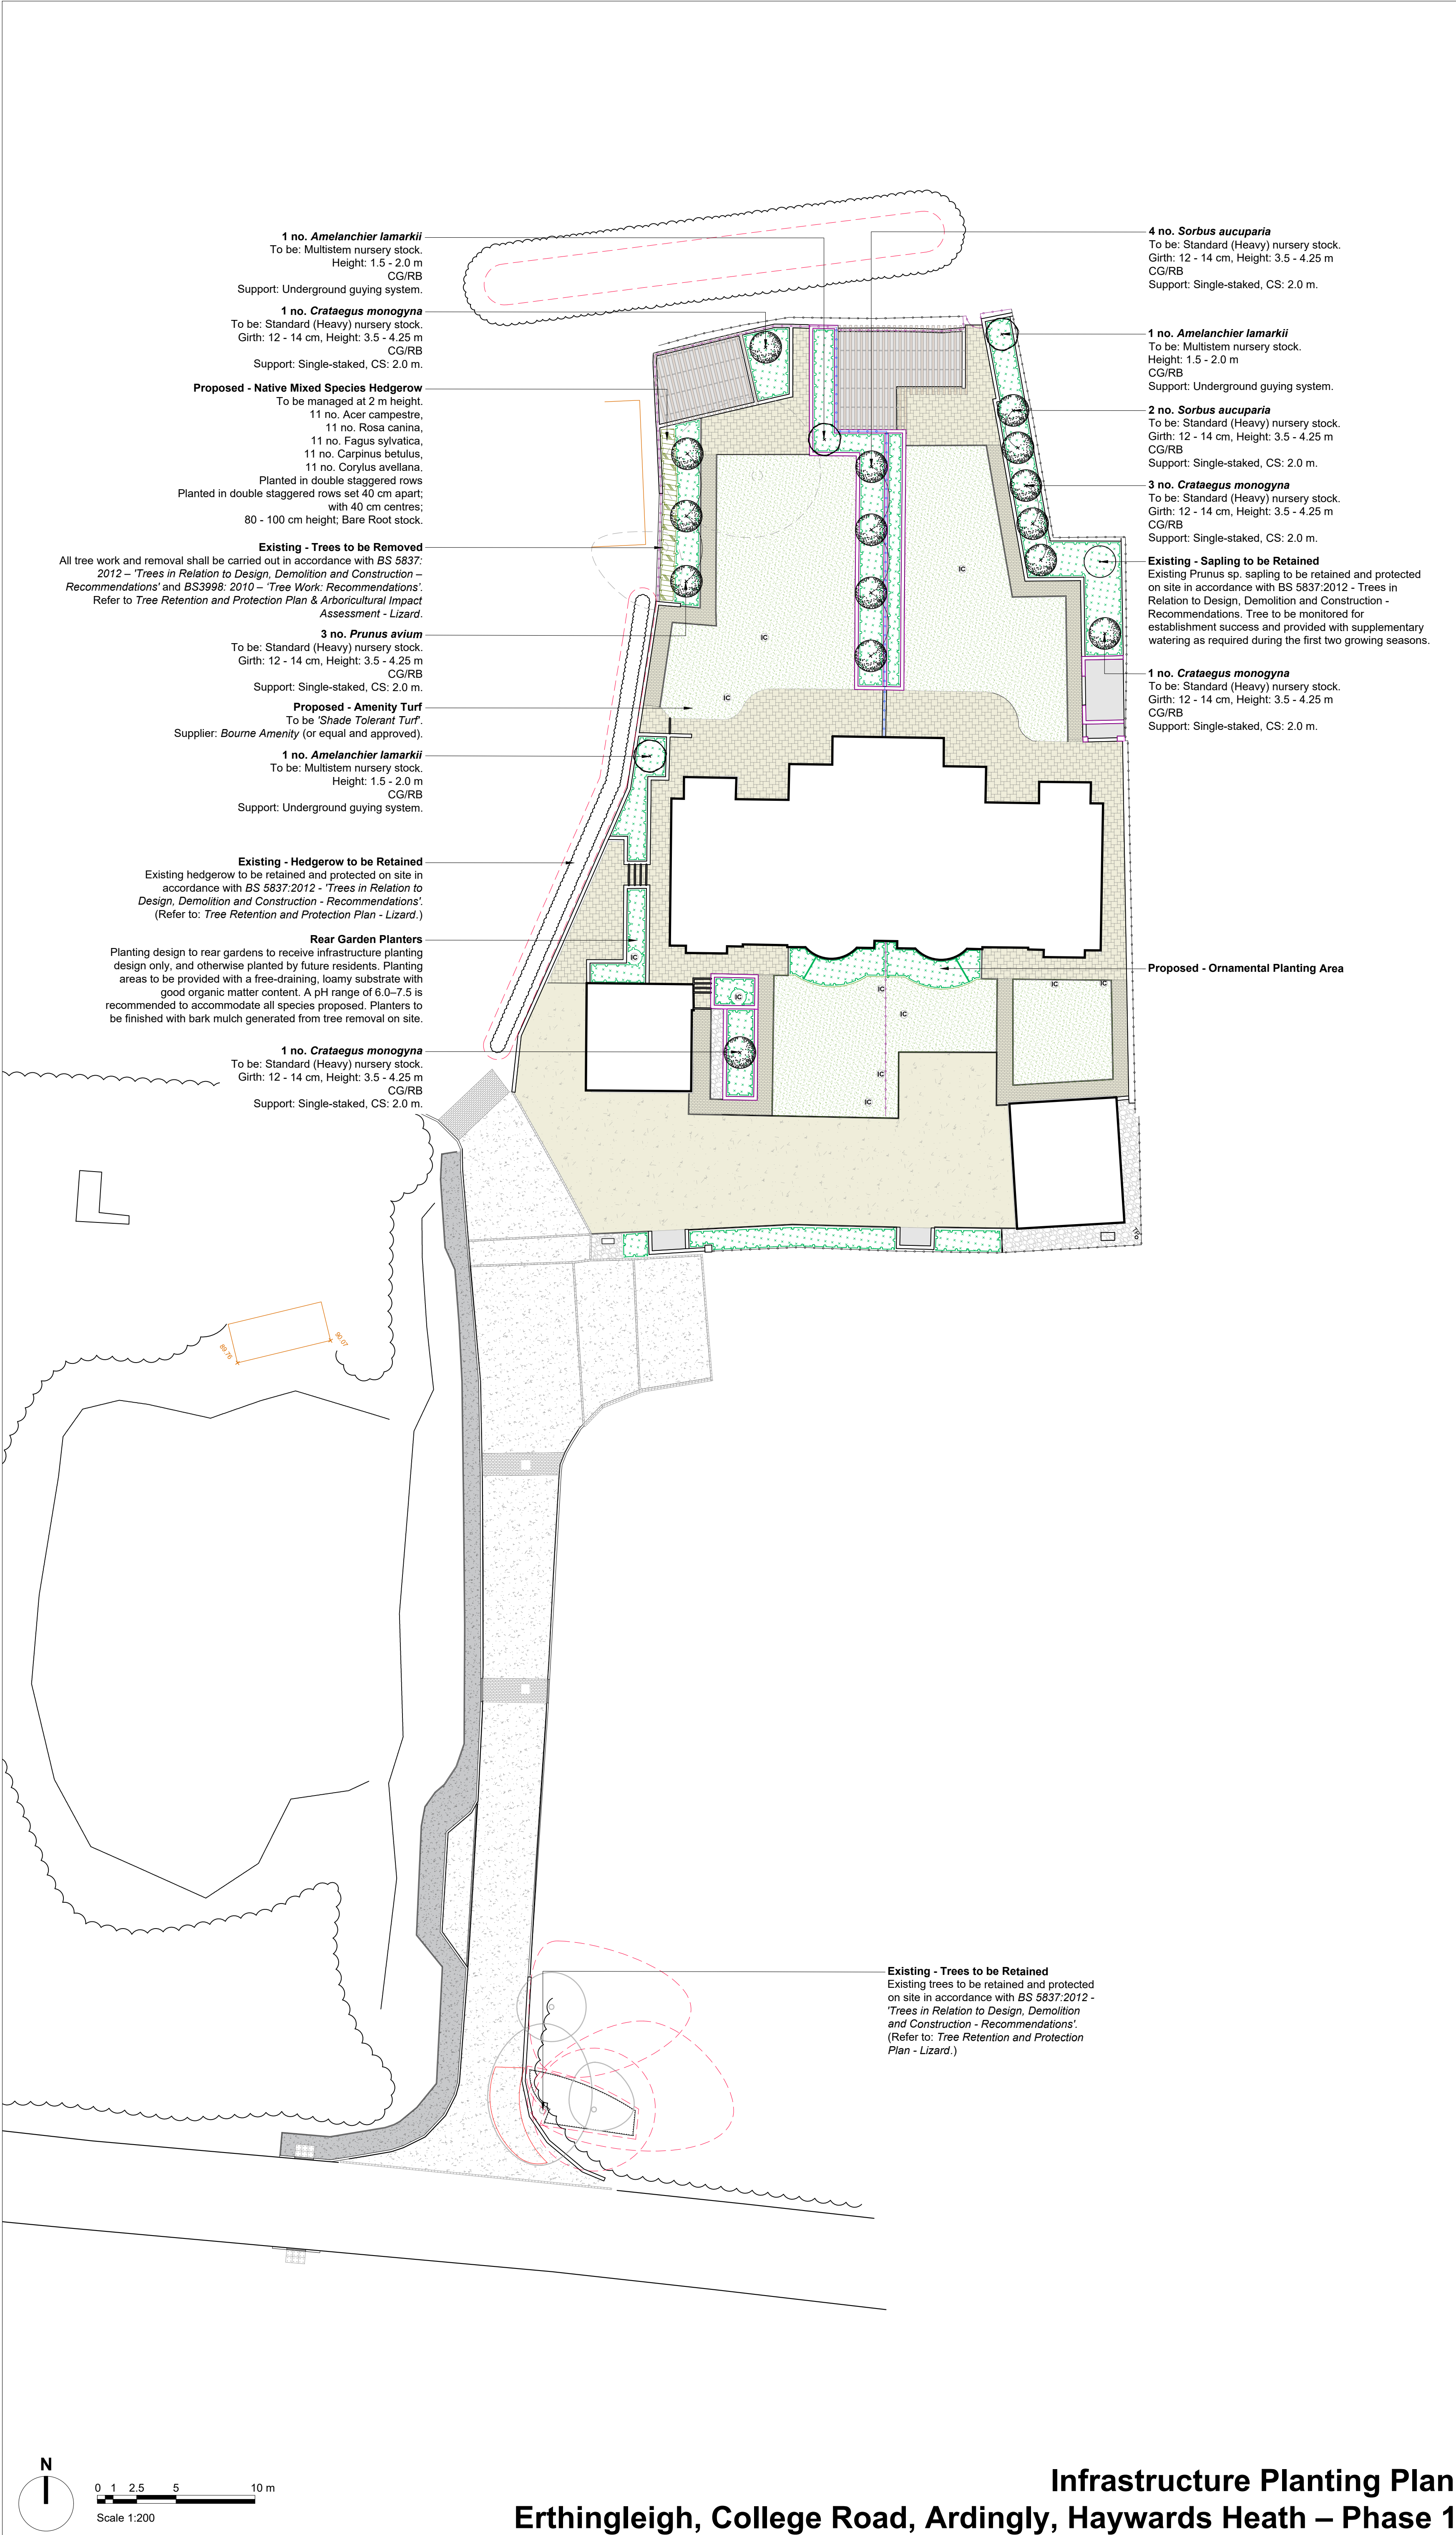

Legend

Existing Trees to be Retained and Protected
Existing mature trees with Root Protection Areas to be retained and protected on site in accordance with BS 5837:2012 - 'Trees in Relation to Design, Demolition and Construction - Recommendations'.

Existing Vegetation to be Retained

Existing Trees To be Removed

Proposed Soft Landscape

Feature Trees

Native Trees

Native Mixed Species Hedgerow

Ornamental Planting


Private Amenity Lawn Turf

Notes:

1. To be read in conjunction with accompanying documents produced by the Landscape Architect.

2. Not to be used for Contract nor Construction purposes.

PLANNING ISSUE				
Rev	Description	Date	Drawn	Appr
02	Planning Issue	11.07.25	GL	KM
01	Planning Issue	10.06.25	GL	KM
00	Planning Issue	03.04.25	GL	KM

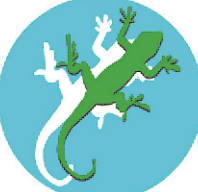

LIZARD
Landscape Design and Ecology

The Old Bank, 34 South Street, Tarring, Worthing, West Sussex, BN14 7LH
T: 01903 216033 E: office@lizardlandscape.co.uk W: lizardlandscapeecology.com

Client: Remus Homes Project Title and Location: Erthingleigh - Phase 1 College Road, Ardingly, Haywards Heath			
Drawing Title: Infrastructure Planting Plan			
Scale 1:200@A1	Drawn GL	Approved KM	Date 03/04/25
Drawing No LLD3487-LAN-DWG-200	Revision 02		