

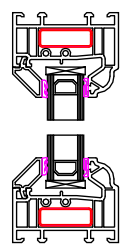



Window Profiles by Window Type 1:5

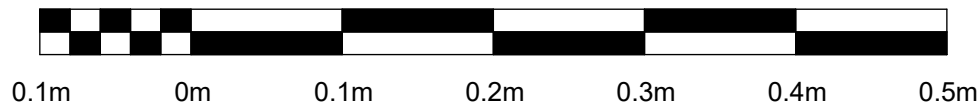


**Type A -
Fixed in Frame**

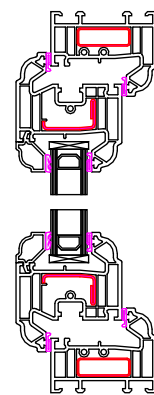


**Type B -
Fixed in Sash**

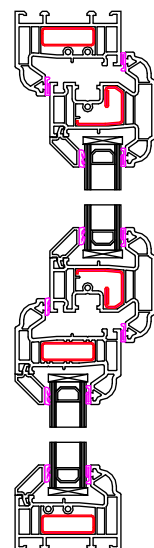


**Type C -
Fanlight**

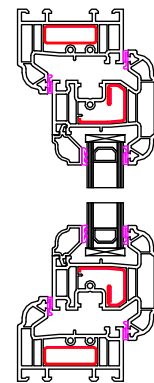


**Type D -
Side Hung**

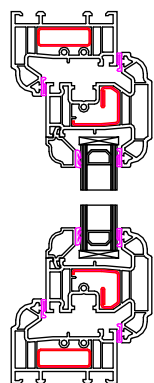


**Type E -
Top Hung**

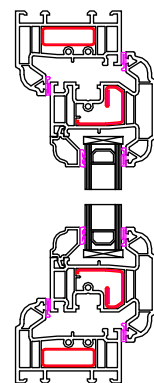

**Type F -
Tilt & Turn**

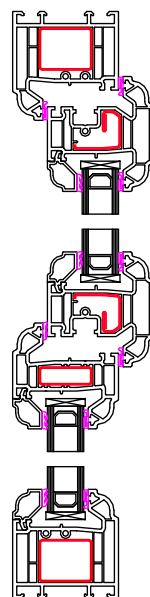

**Type G -
50 - 50 Mock Sash**

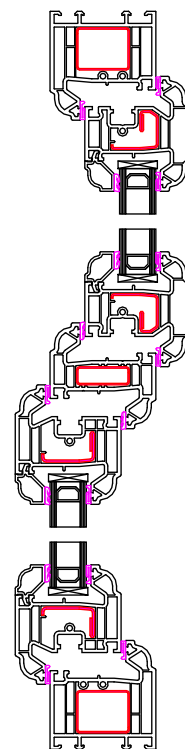

**Type H -
Fanlight over Dummy Vent**

Scale 1:100

Scale 1:50

Contract No.
FHI 132780

Site Address -
9 The Crescent,
Hassocks,
West Sussex,
BN6 8RB

Drawing No.
2 of 3

FHI Window Profiles by
Window Type

All Dimensions in mm

Scale: 1 : 5 @A3

Signed Off on - 23/09/2025

Review on -

FIRST

First Home Improvements
Station Road Industrial
Estate Lenwade Norfolk
NR9 5LY

© Drawings, associated documentation and intellectual property is protected under copyright law.
All documentation by First Home Improvements prohibits unauthorised actions such as (but not limited to) the re-issuing and re-production thereof without prior consent.

