


- Note:
- Do not scale.
 - All dimensions to be checked/verified on site prior to work ommencing.
 - This drawing is to be read in conjunction with relevant shedules of work, specifications, specialists' and/or consultants' drawings/documents.
 - Any discrepancies are to be reported at once to JJ Hatfield & Co. Ltd.

250 x solar panels as described in the application documents.

Date	Revisions

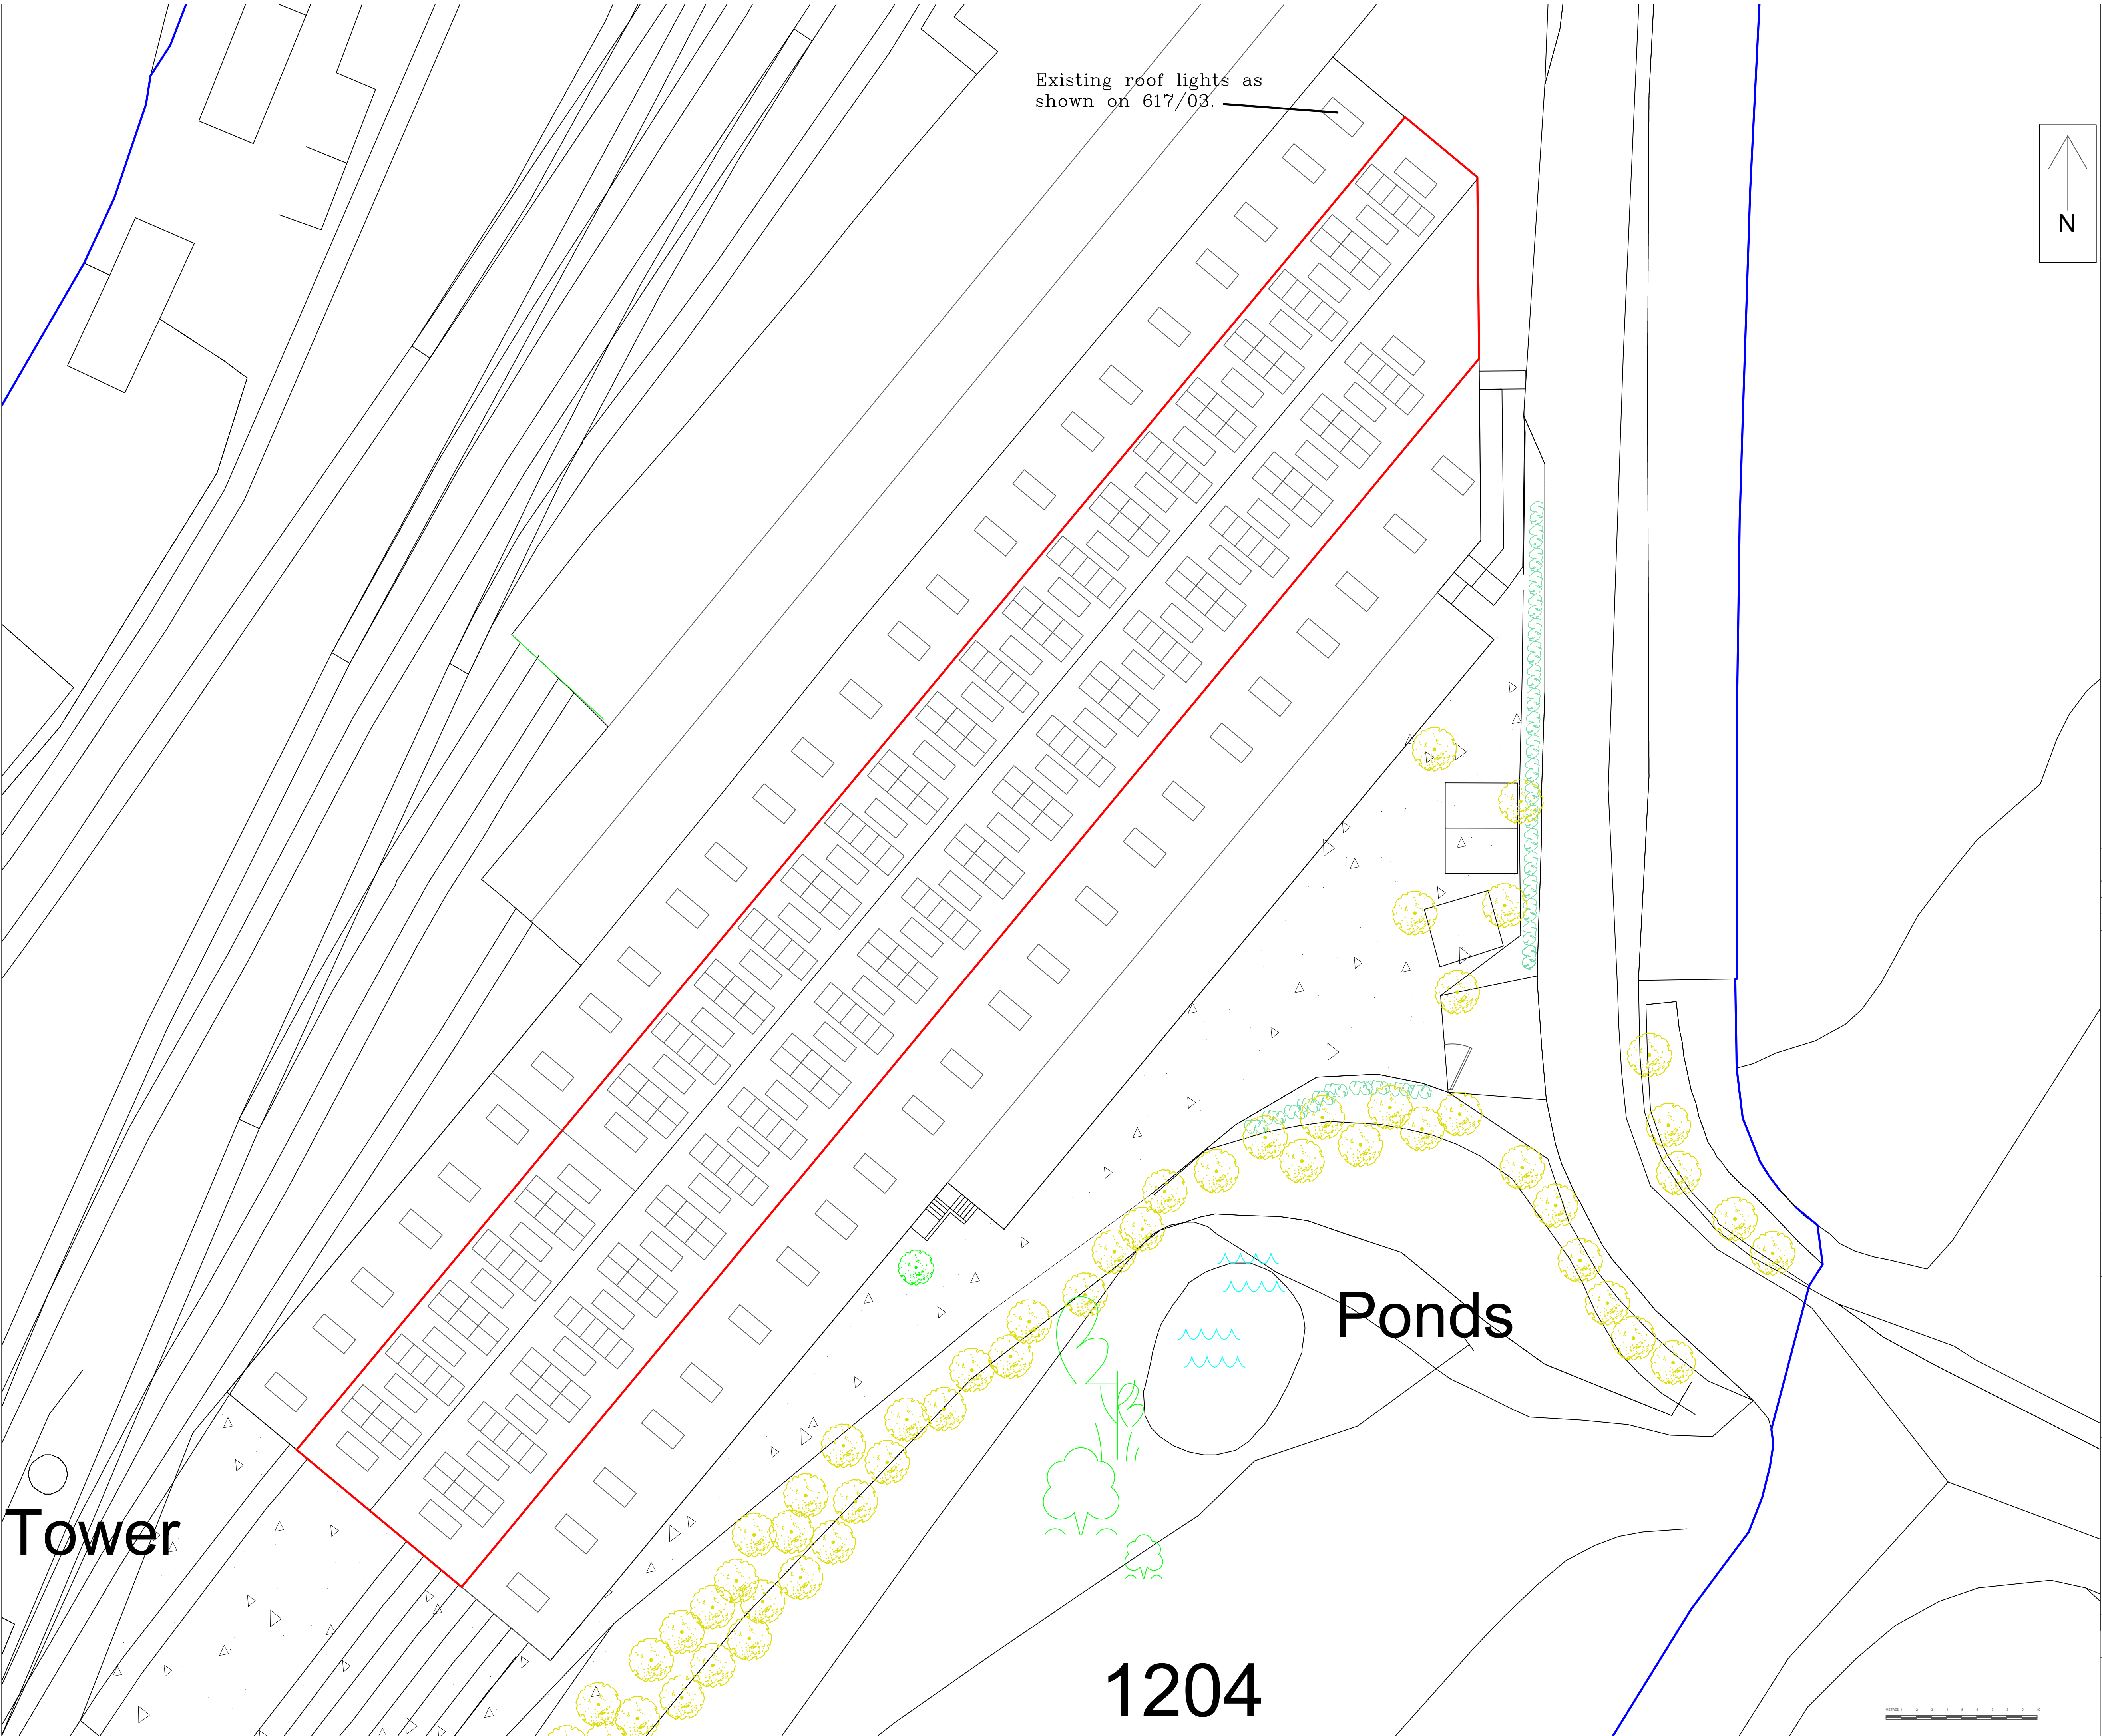

**J.J. HATFIELD
& Company Ltd**
Chartered Building Surveyors

Wildings
Station Road
Newick
East Sussex BN8 4PJ
Telephone:
01825 723599
e-mail:
jjh@hatfieldsurveying.co.uk

Client: BLUEBELL RAILWAY.

Job Title:
**HORSTED KEYNES CARRIAGE SHED
SOLAR PANELS.**

Drawing Title

PROPOSED SOLAR PANEL
LAYOUT PLAN. 250 PANELS.

Scale 1:200 A1	Date 26th March 2026	Drawn by SJH
-------------------	-------------------------	-----------------

Drg. No. 617/04	Rev.
--------------------	------