



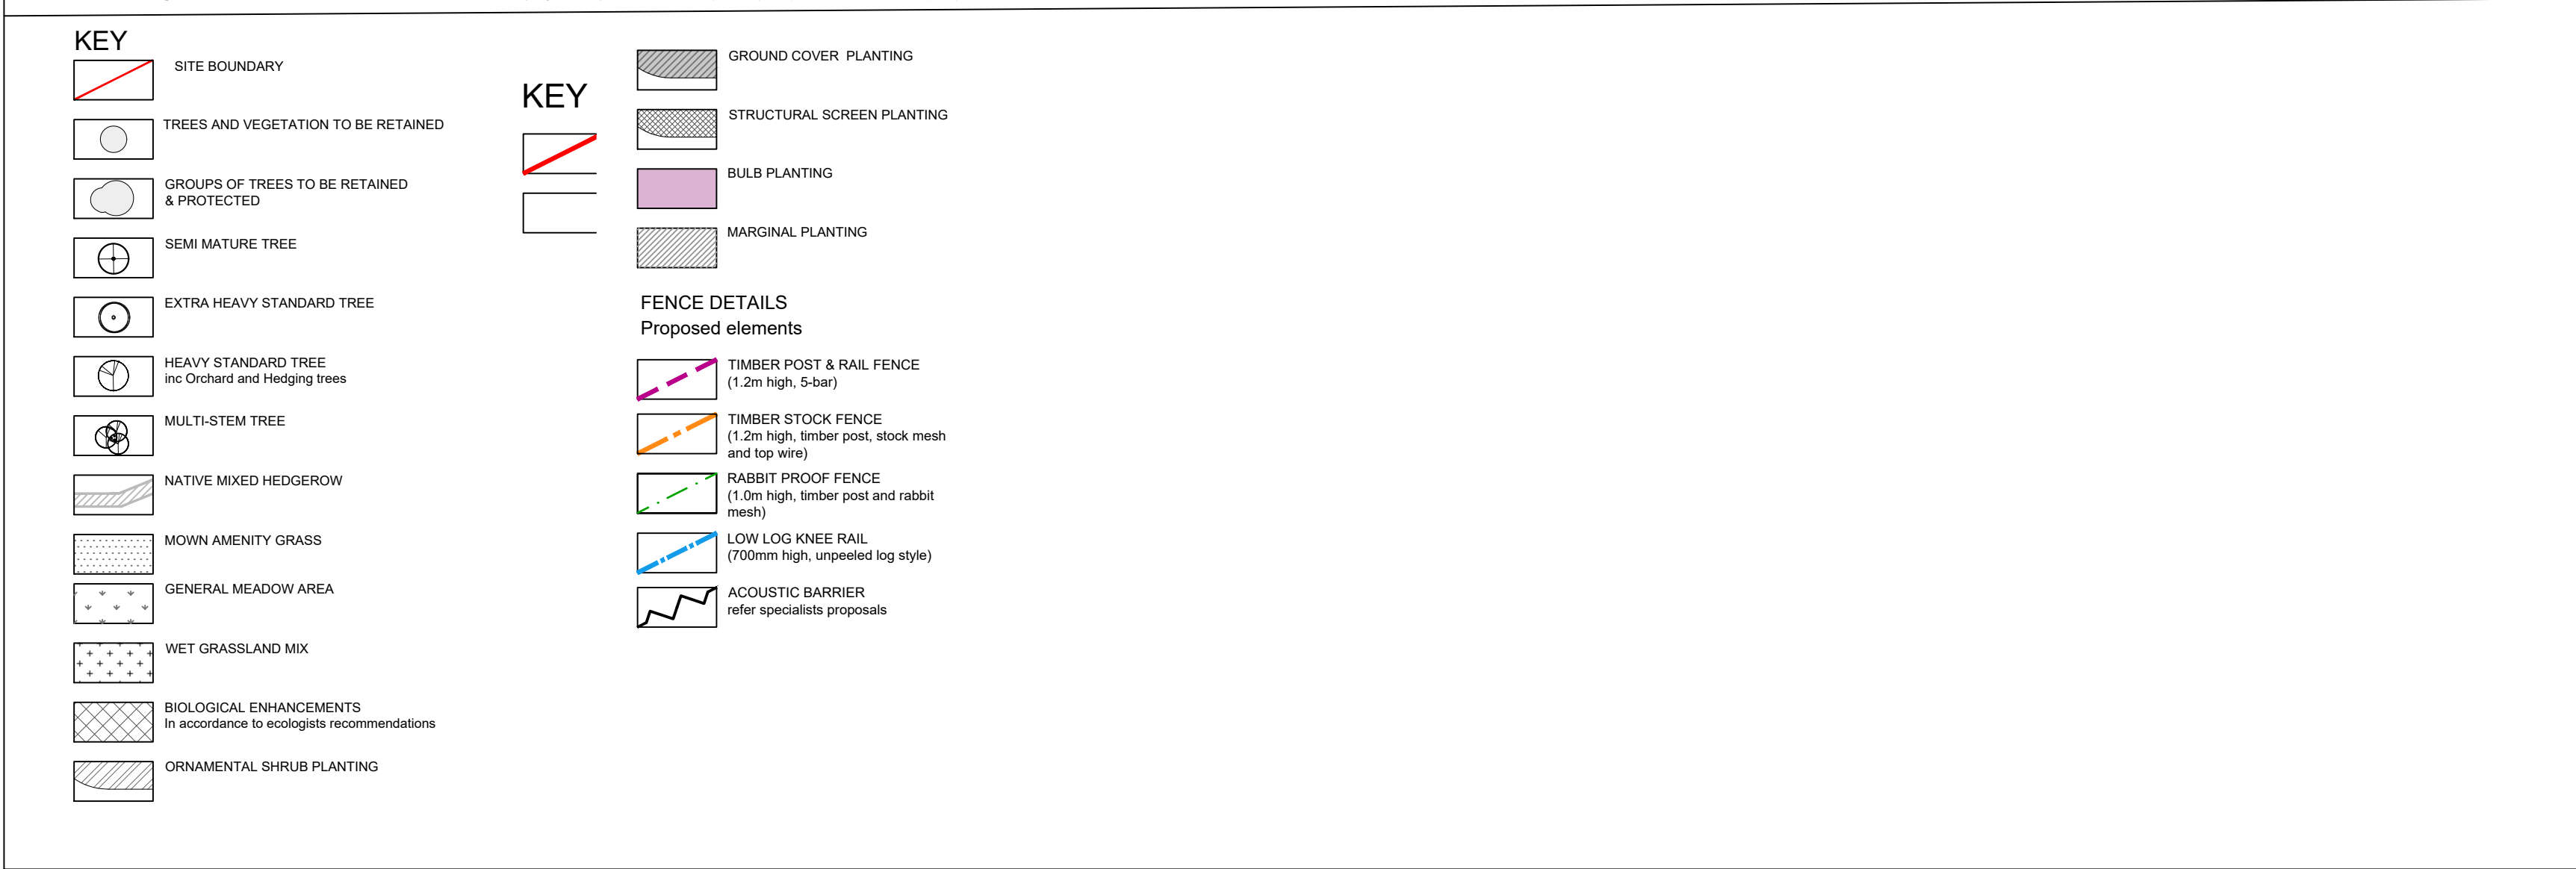

© 2023 RPS Group
Notes
1. This drawing has been prepared in accordance with the scope of RPS's appointment with its client and is subject to the terms and conditions of that appointment. RPS accepts no liability for any use of this document other than by its client and only for the purposes for which it was prepared and provided.
2. If received electronically it is the recipient's responsibility to print to correct scale. Only written dimensions should be used.
3. Where applicable Ordnance Survey (c) Crown Copyright 2023
All rights reserved. Licence number 0100031673

G	Updates to gabion wall planting		NJ	17.05.24
F	Updated to LPA comments		NG	26.03.24
E	Updated to drainage		KW	09.02.24
D	Updated to LPA comments		KW	24.01.24
C	Updated to 20.11.23 Layout		KW	Nov 23
B	Updated to 01.09.23 Layout		KW	DC Sep 23
A	Updated to 07.07.23 Layout		KW	DC July 23
Rev	Description	By	CB	Date

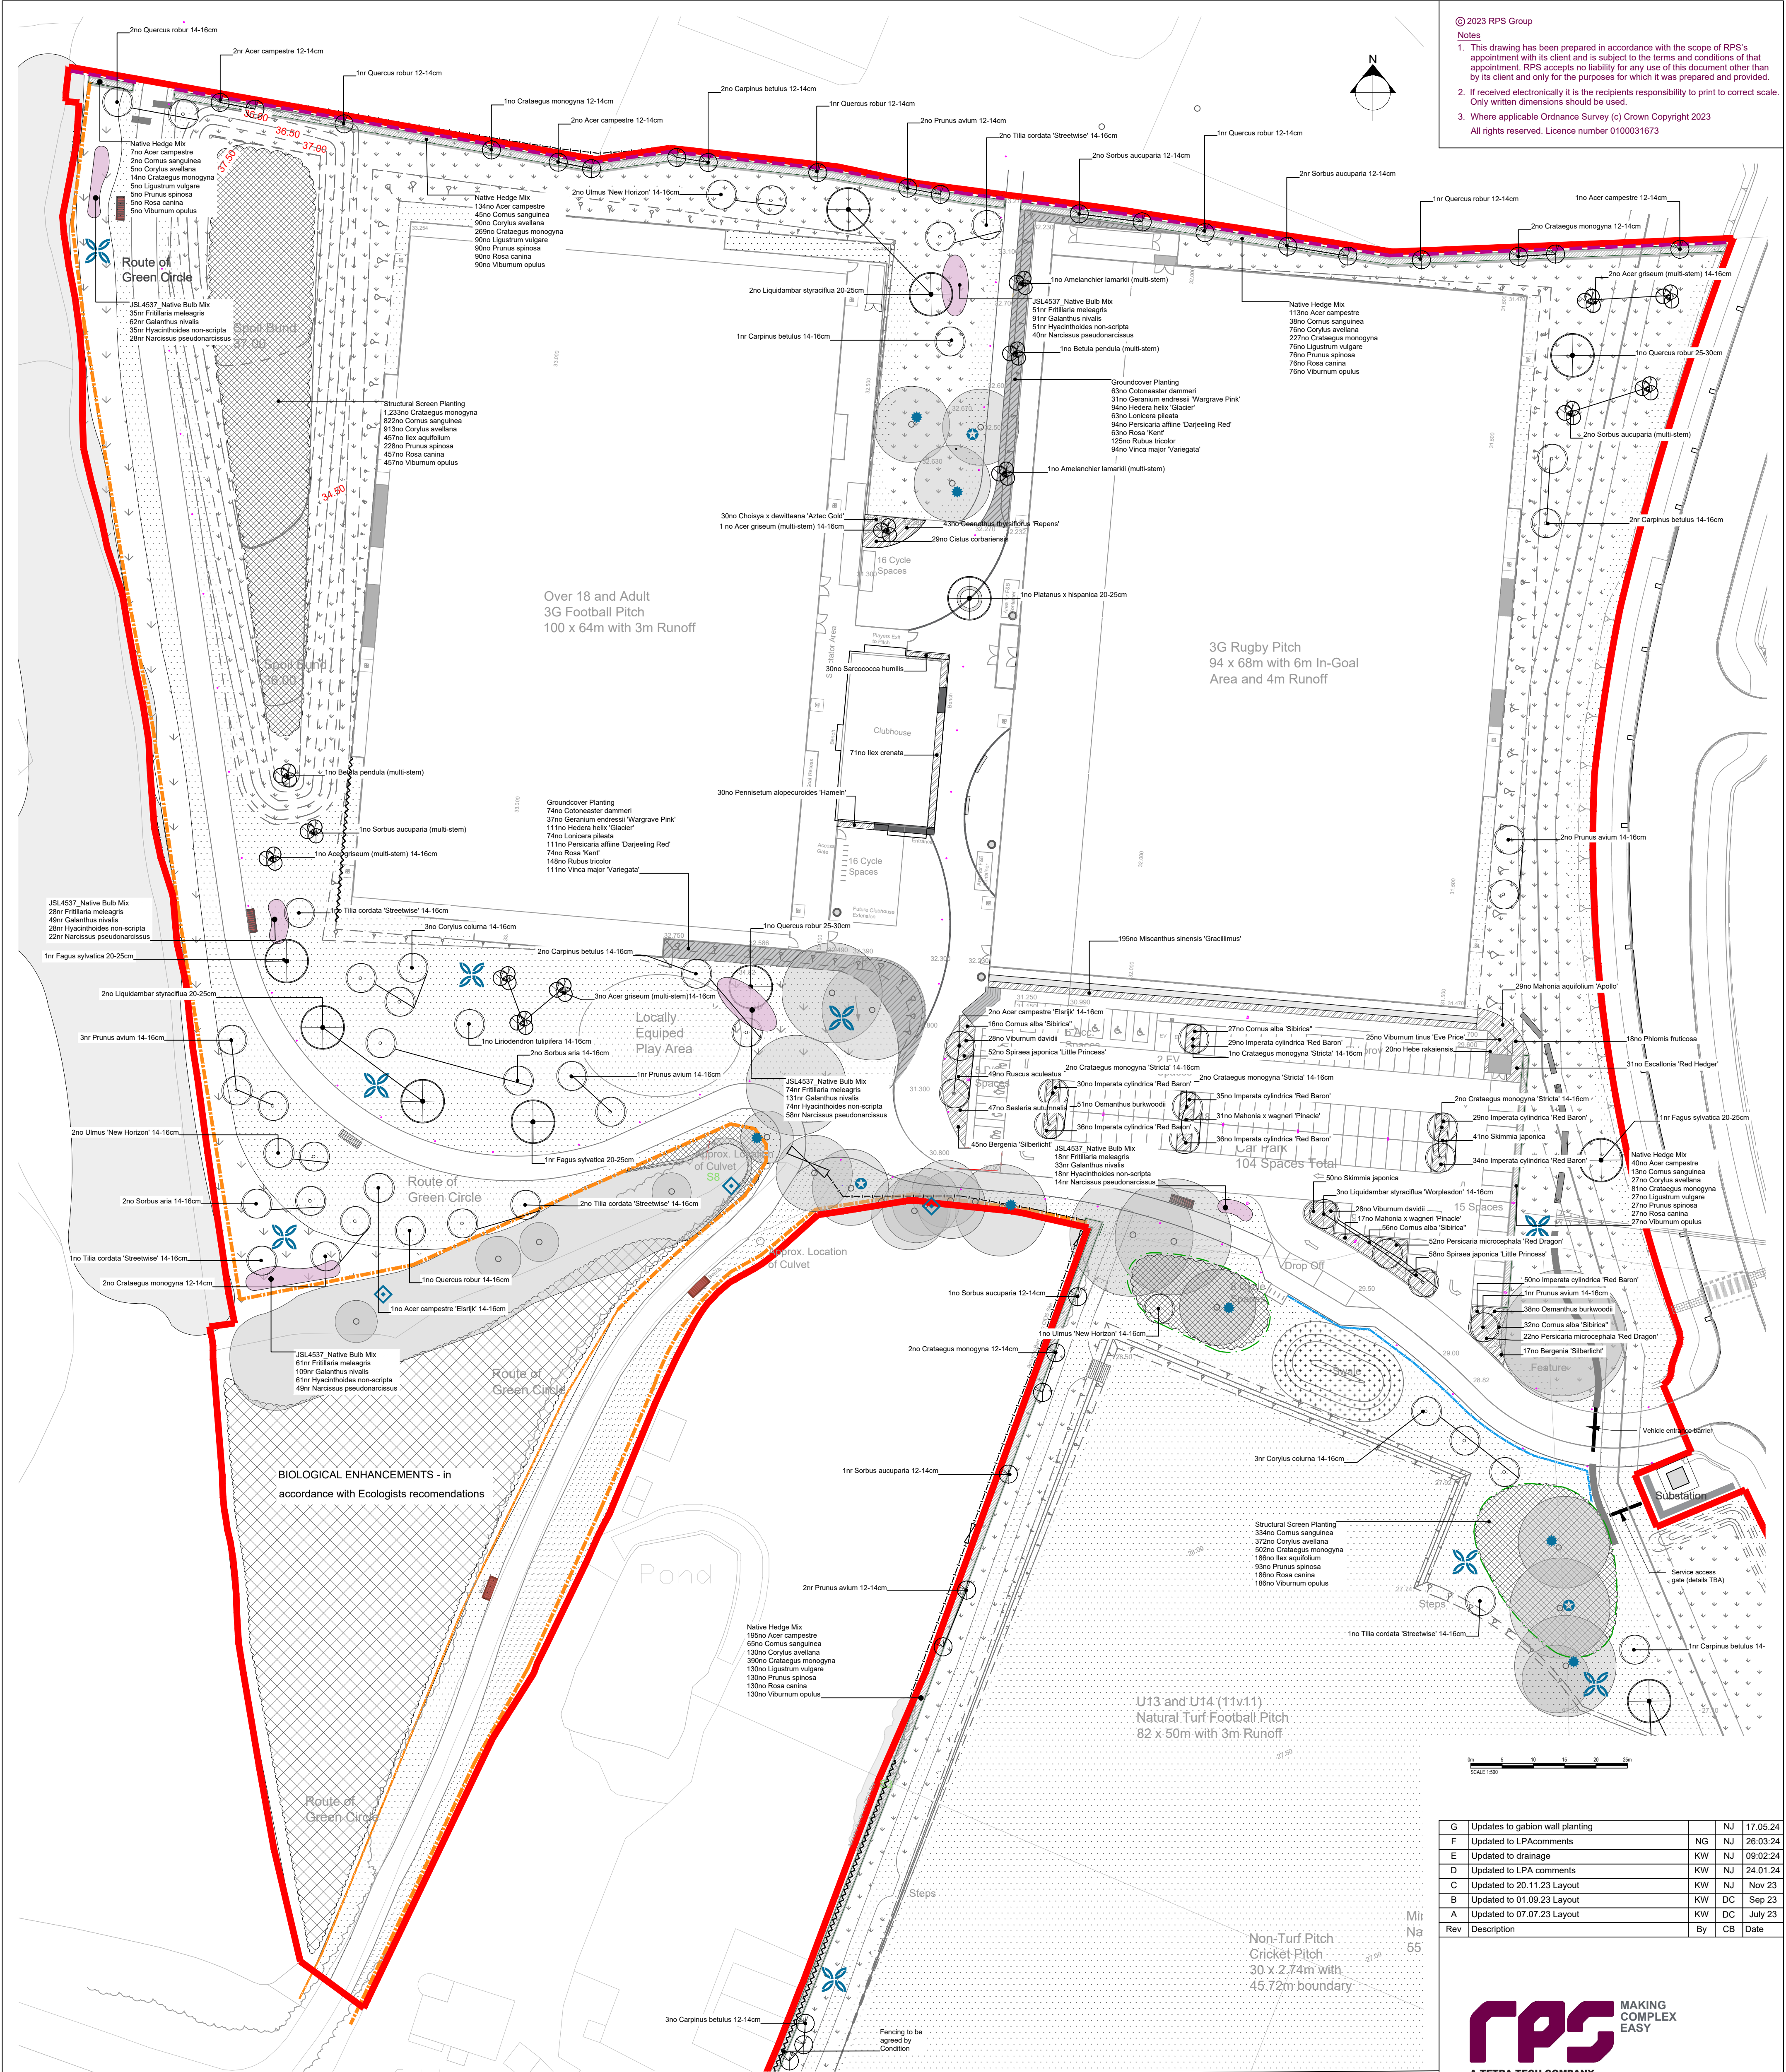

MAKING COMPLEX EASY
A TETRA TECH COMPANY

Lakesbury House, Hillingsbury Road, Chandlers Ford, Hampshire SO63 5SS
T: 02380 810 440 E: rpsso@rpsgroup.com

Client **S&C Slatter Ltd**

Project **Burgess Hill Centre for Outdoor Sports**

Title **Soft Landscape Proposals and Enclosures Plan 1 of 2**

Status **Planning** Drawn By **KW** PM/Checked by **NJ**

Job Ref **JSL4537** Scale @ **A1 1:500** Date Created **Dec 2023**

RPS Drawing / Figure Number **500** Rev **G**

rpsgroup.com