


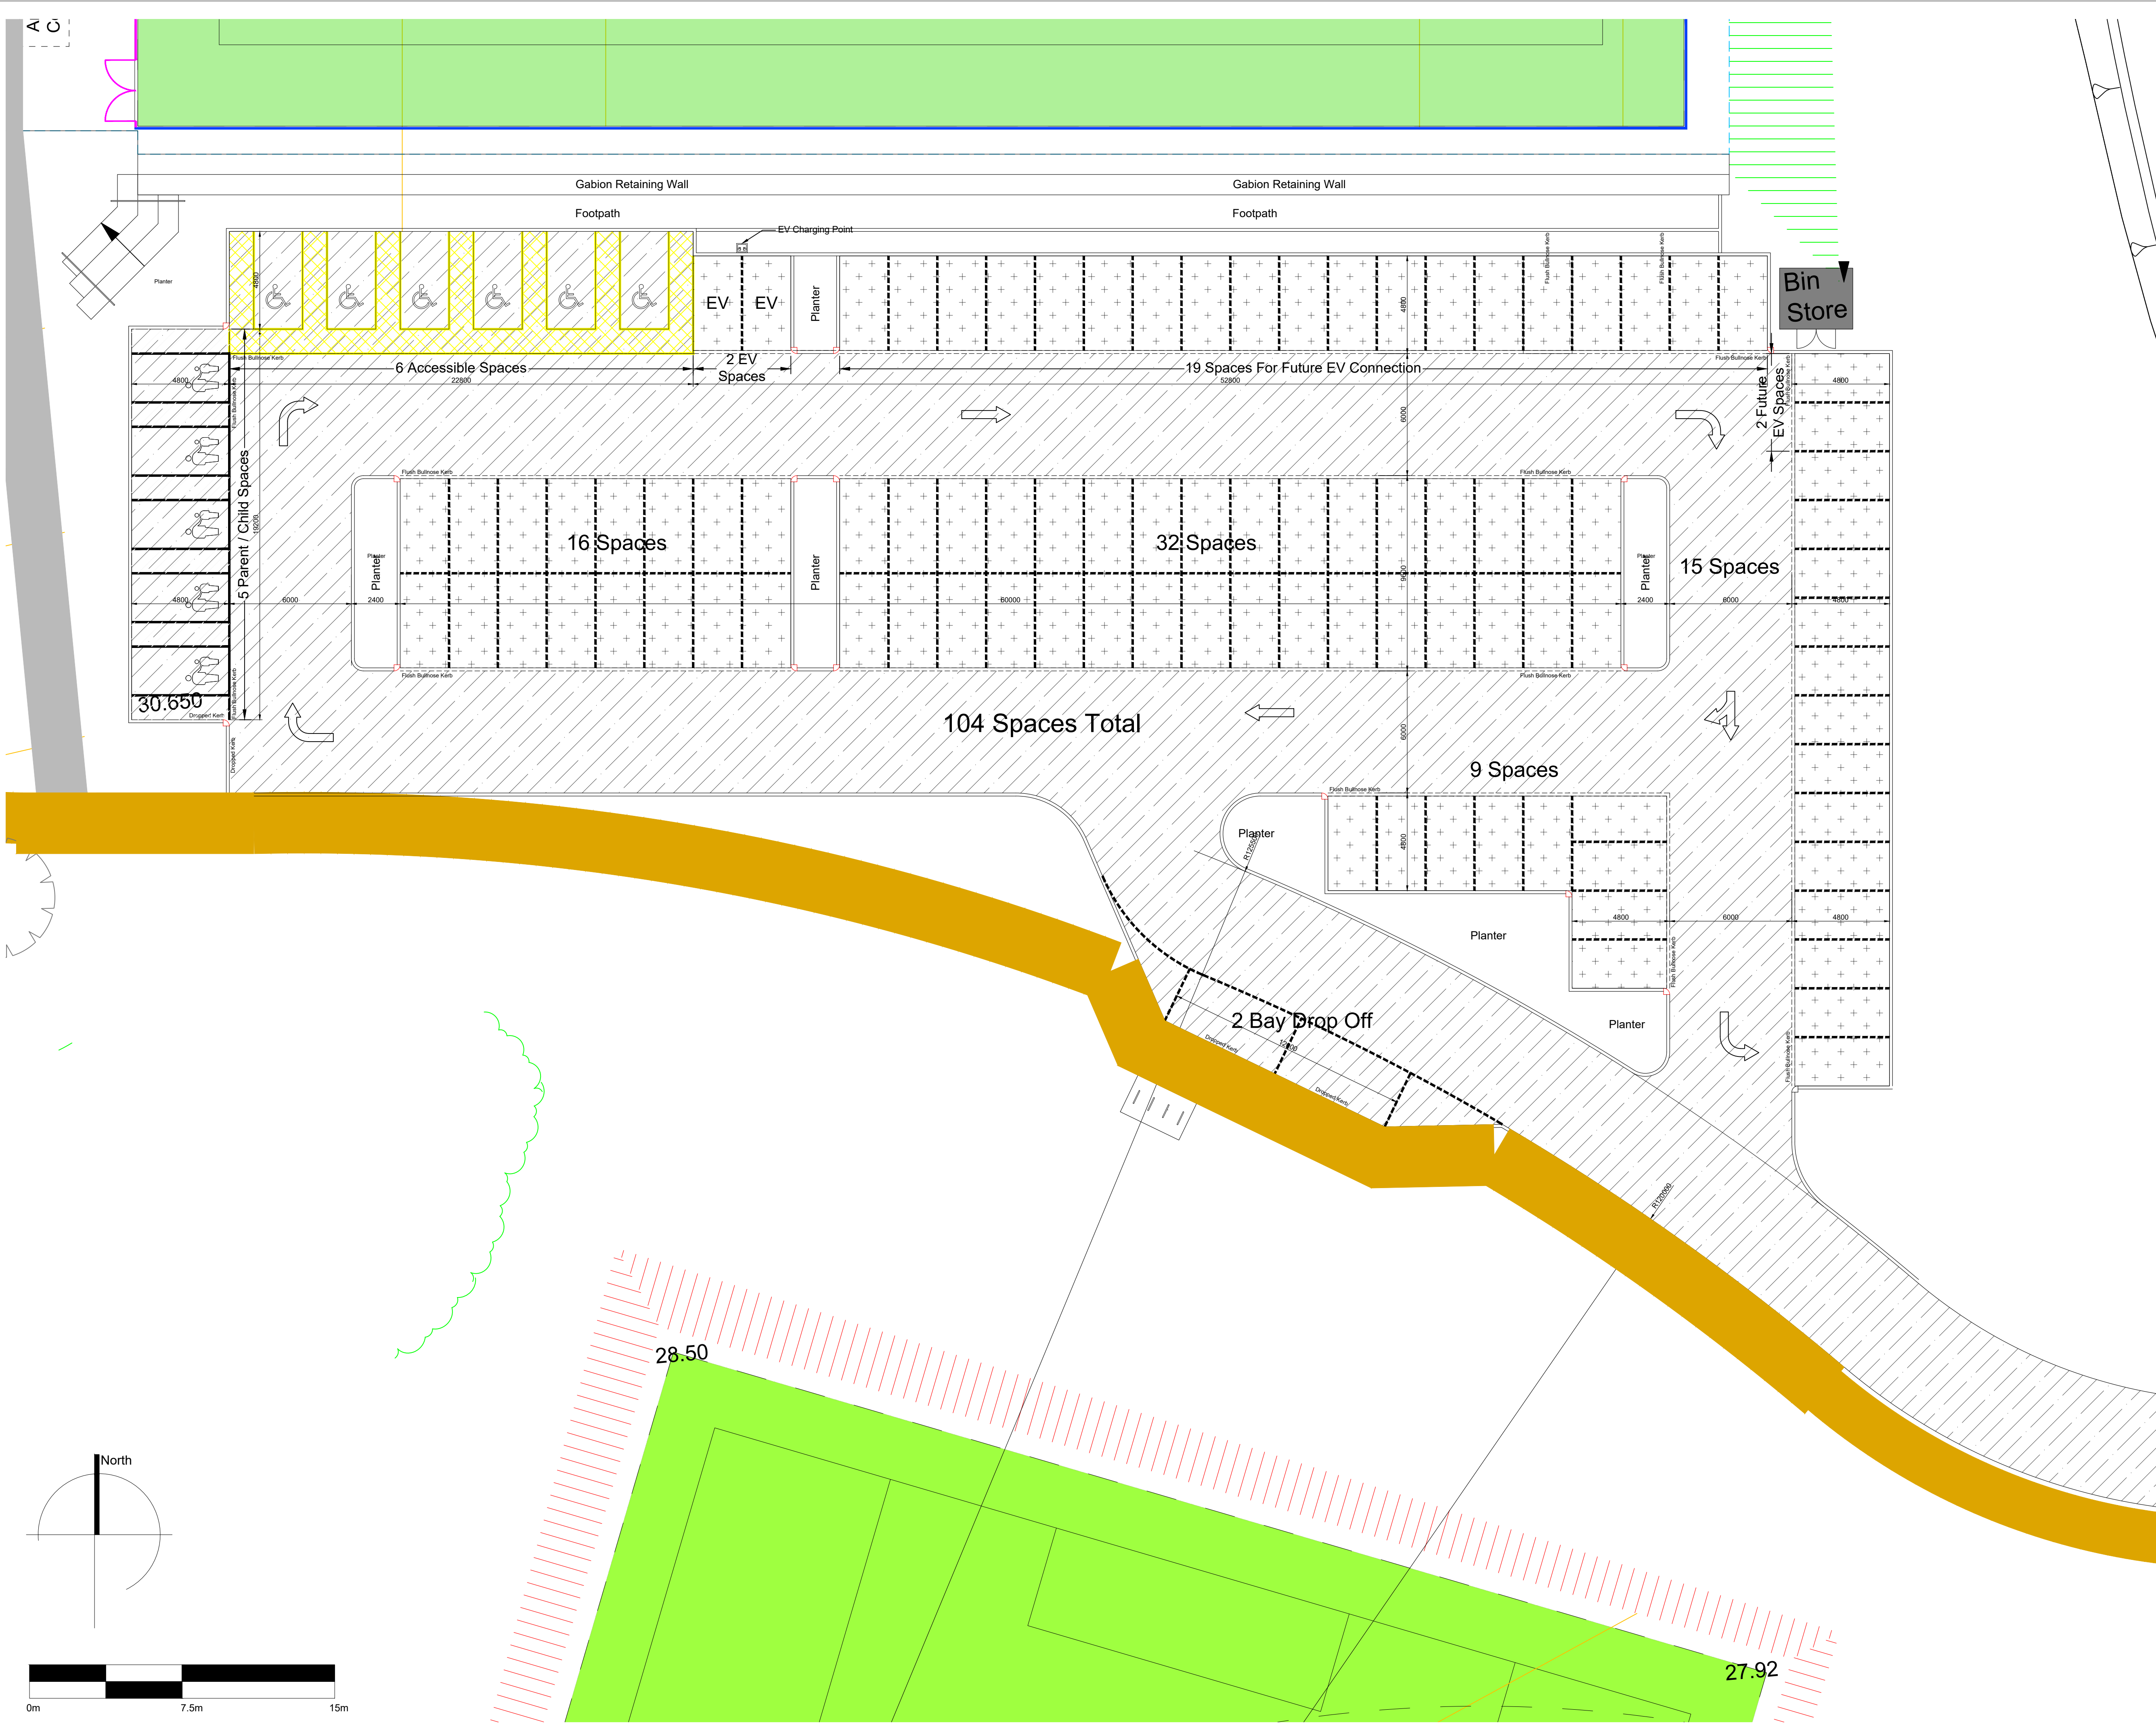

KEY:

- Site Boundary
- Proposed route of shared pedestrian/cycle path (hoggin)
- Porous asphalt base course and wearing course
- Permeable and stabilised 20/10 pea-shingle surface (or equivalent)

EV Charging Provision:

1no. Accessible parking space with EV charger
2no. Standard parking spaces with EV charger (end to end)
19no. Standards parking spaces with cable routes for future electric vehicle charge points

To comply with The Building Regulations 2010, Approved Document S Infrastructure for the charging of electric vehicles

North

0m 7.5m 15m

REV.	DATE	DESCRIPTION	BY
A	04.09.23	Parent Toddler spaces noted, EV charging note added.	MT
B	15.11.23	Car park layout revised.	MT
C	24.11.23	Car park layout revised.	MT
D	26.01.24	Car park layout revised.	MT

THE SPORTS CONSULTANCY

One de Walden Court, 85 New Cavendish Street, London W1W 6XD
Tel. +44 (0) 20 7323 0007 info@thesportsconsultancy.com

STATUS: Concept - Stage 2	
CLIENT	Mid Sussex District Council
PROJECT	Burgess Hill Centre for Outdoor Sport
DRAWING	Proposed Car Park Layout
SCALE 1:150	SHEET A1
PROJECT NO. 1003	DRAWING NO. (03) 060
DATE 28.07.23	REVISION D

This drawing must not be reproduced in whole or part without written consent. Do not scale this drawing. All dimensions in millimetres unless stated otherwise. All dimensions to be checked on site. ©2021 Mark Thomas. All Rights Reserved. NOT FOR CONSTRUCTION