

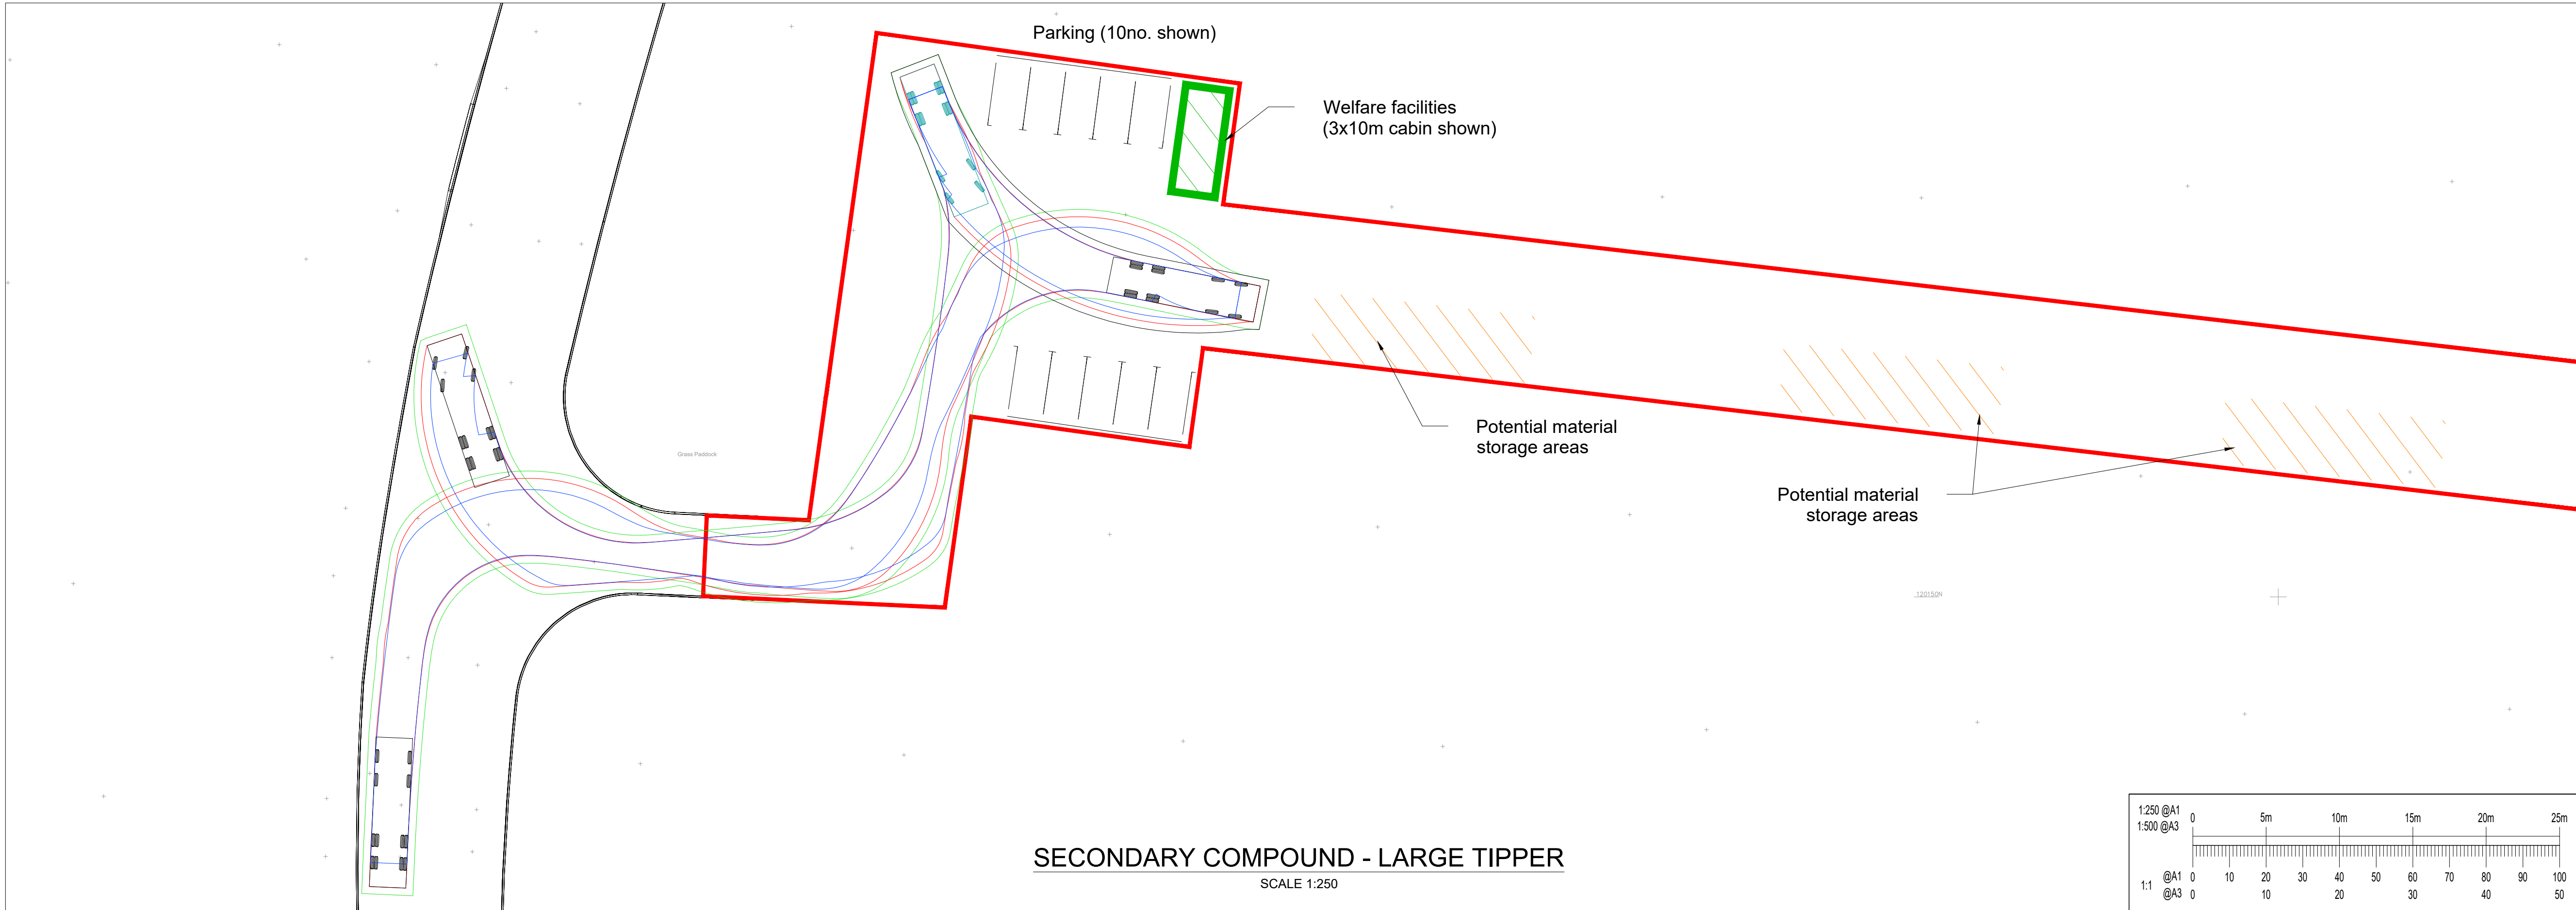
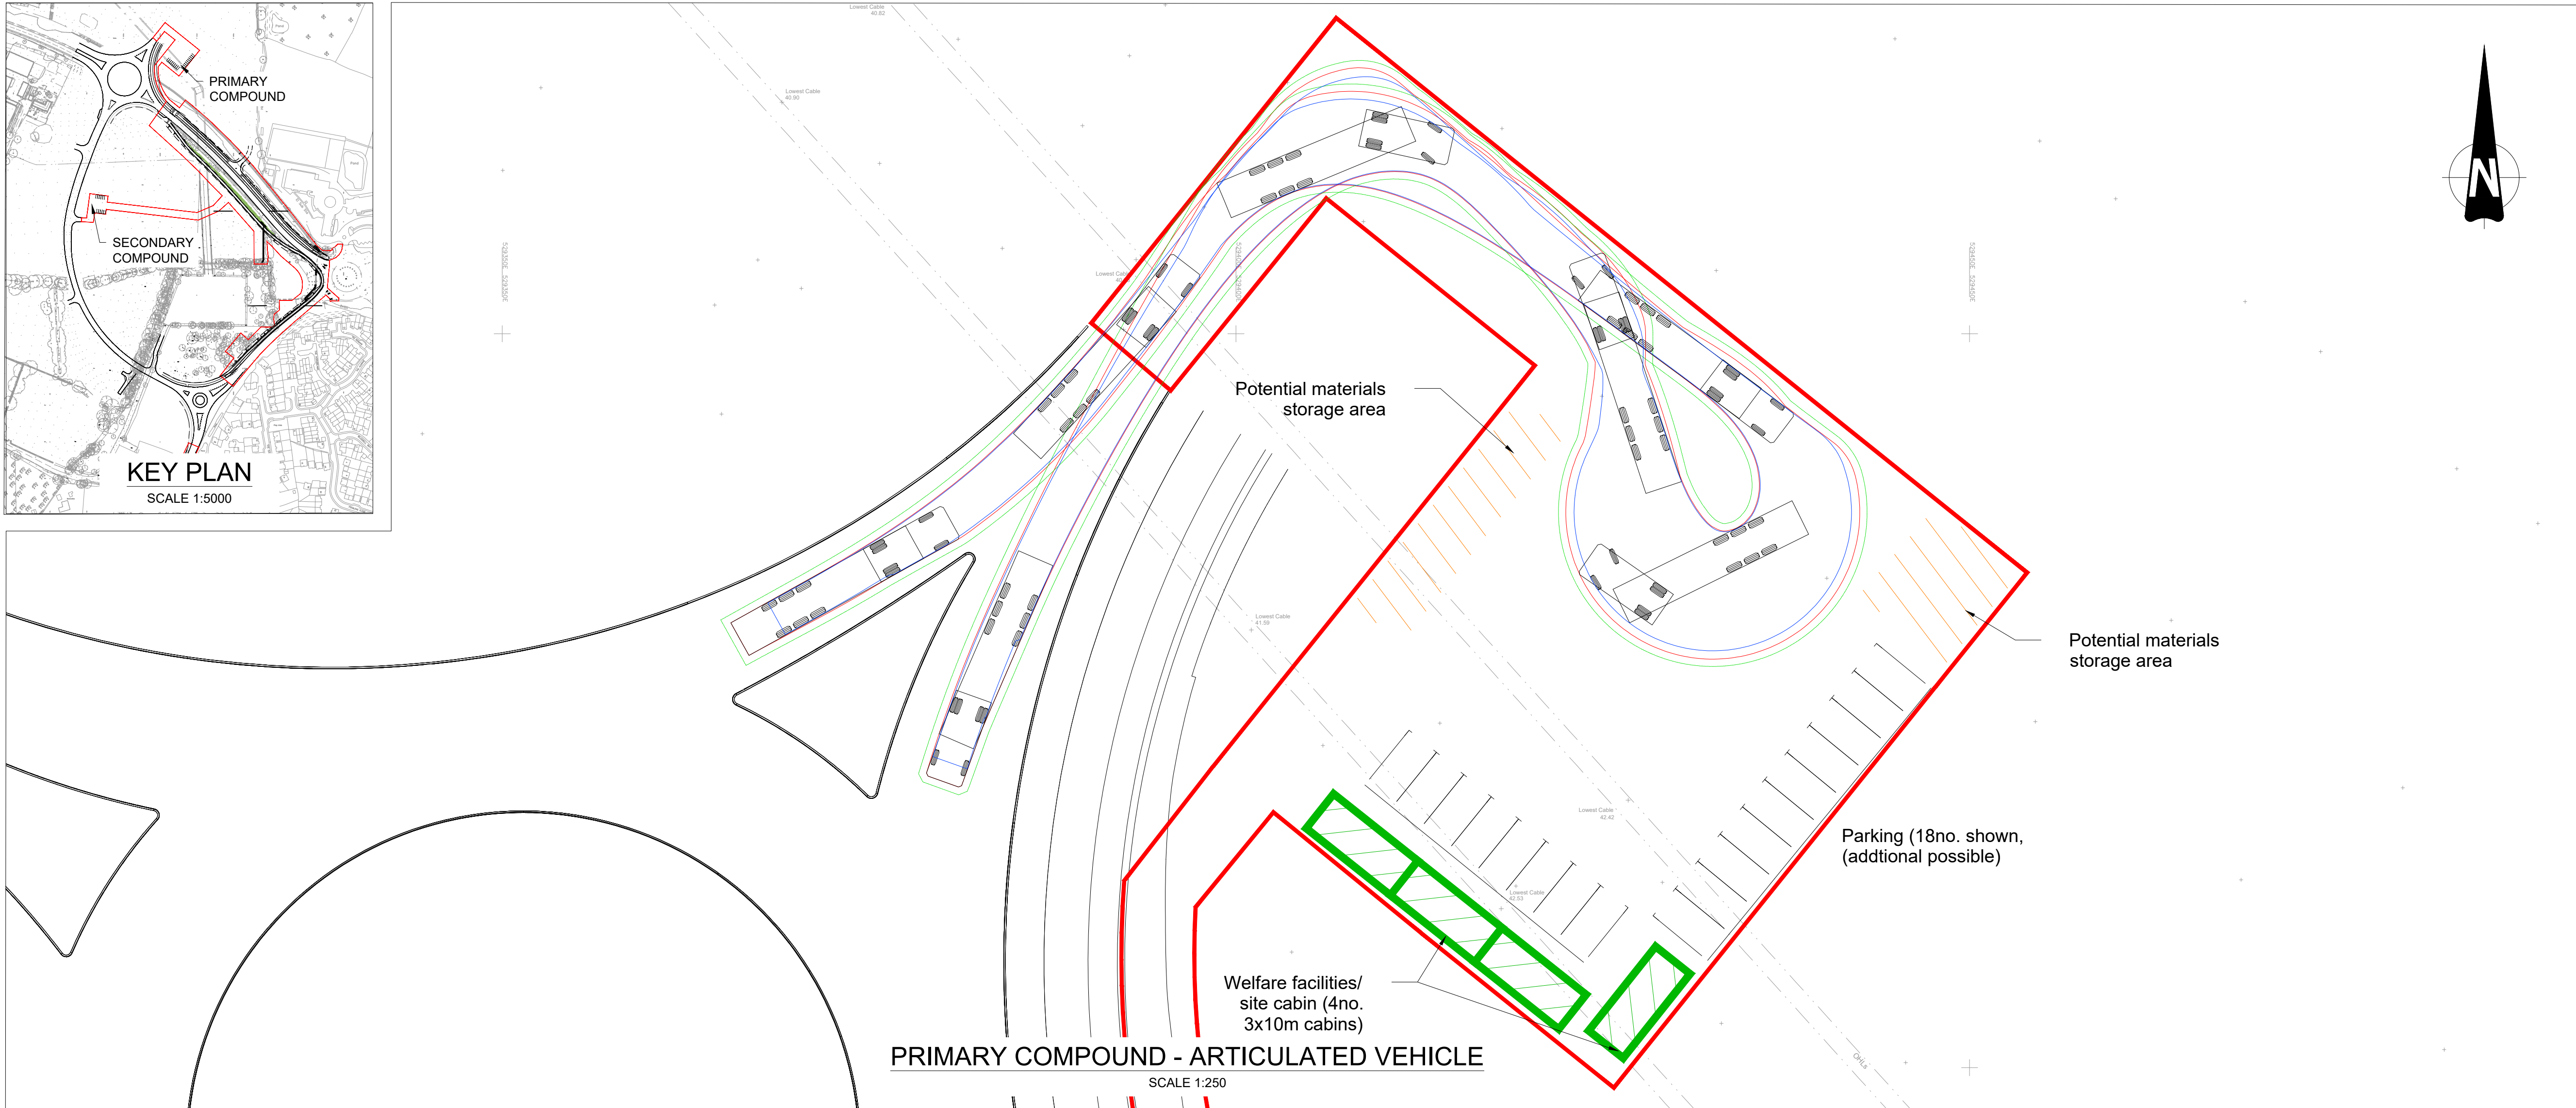


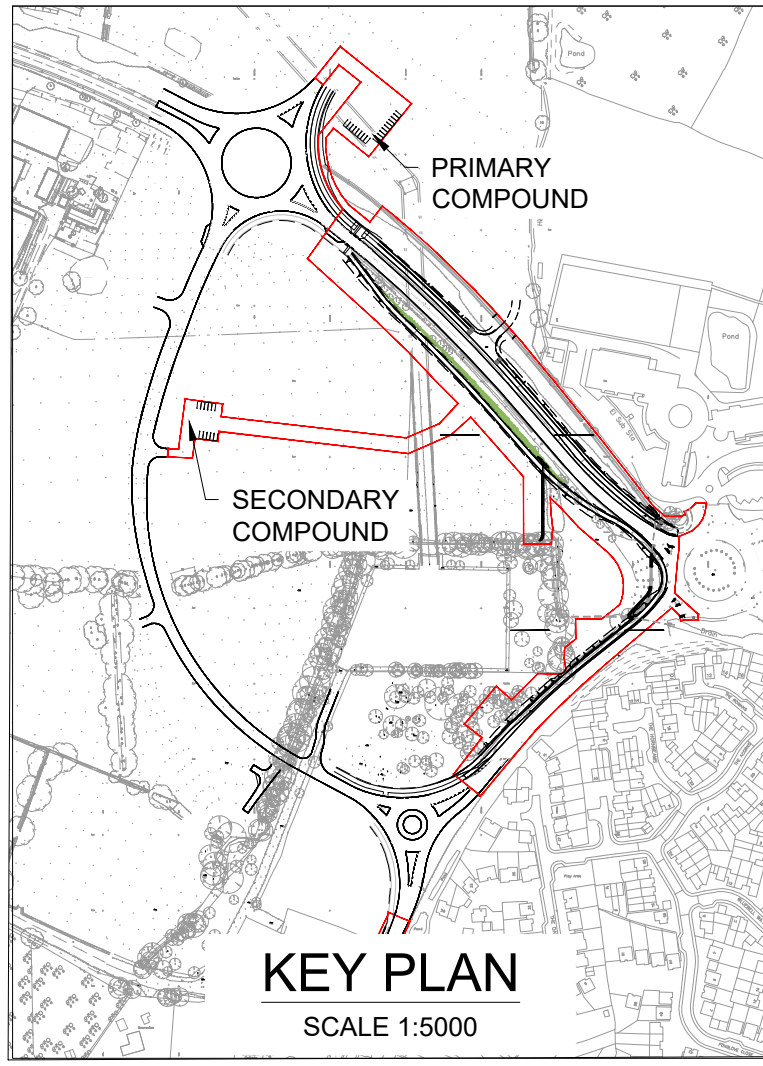


This drawing should not be scaled. Dimensions to be verified on site.
Any discrepancies should be referred to the Engineer prior to work being put in hand.
This drawing is the property of Waterman Infrastructure & Environment Limited, and the drawing is issued on the condition that it is not copied, reproduced, retained or disclosed to any unauthorised person, either wholly or in part without the consent in writing of Waterman Infrastructure & Environment Limited
Pickfords Wharf, Clink Street, London SE1 5DG 1 020 7928 7888 1 03333 444 501

GENERAL NOTES


Key:
Phase 3 Construction Works Boundary

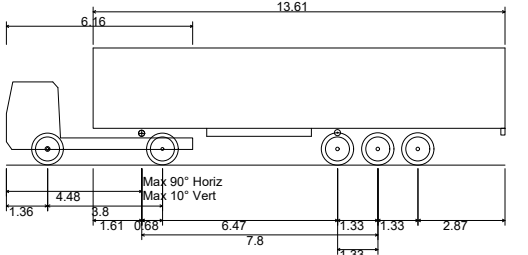

FTA Design Articulated Vehicle (2006)
Overall Length 16.480m
Overall Width 2.550m
Overall Body Height 3.810m
Min Body Ground Clearance 0.515m
Max Track Width 2.470m
Lock-to-lock time 3.00s
Curb to Curb Turning Radius 6.600m

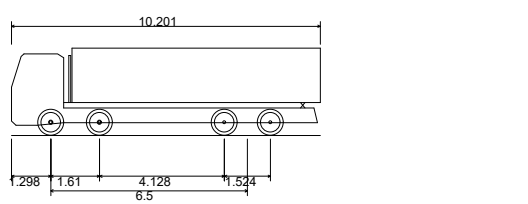

Large Tipper
Overall Length 10.201m
Overall Width 2.450m
Overall Body Height 2.890m
Min Body Ground Clearance 0.341m
Track Width 2.471m
Lock-to-lock time 6.00s
Curb to Curb Turning Radius 11.550m

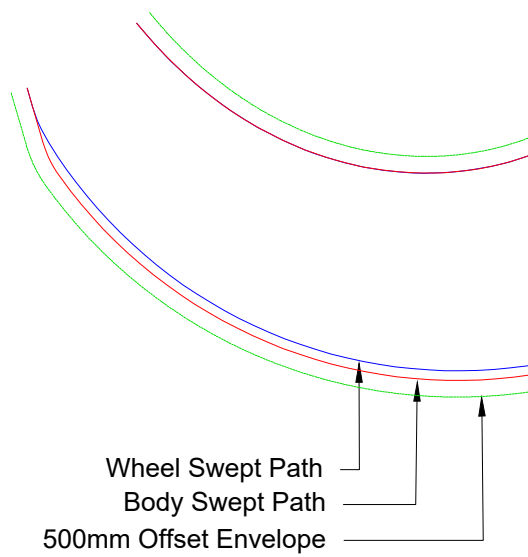

P01	02.04.26	FIRST ISSUE	MK
Rev	Date	Description	By

Amendments

Project

WBLR Phase 3

Title

CONSTRUCTION COMPOUNDS
(PROVISIONAL LAYOUTS)

Client



Grosvenor House Redhill Surrey RH1 1LQ

1 01342 893800 1 03333 444 501

mail@watermangroup.com www.watermangroup.com

Status

TECHNICAL APPROVAL

Designed By SP Checked By SP Waterman Ref WIE19442

Drawn By MK Date APR 26 Scales @ A1 1:250

Project - Originator - Volume - Level - Type - Role - Number Revision

19442-WIE-ZZ-XX-DR-C-041701

P01