



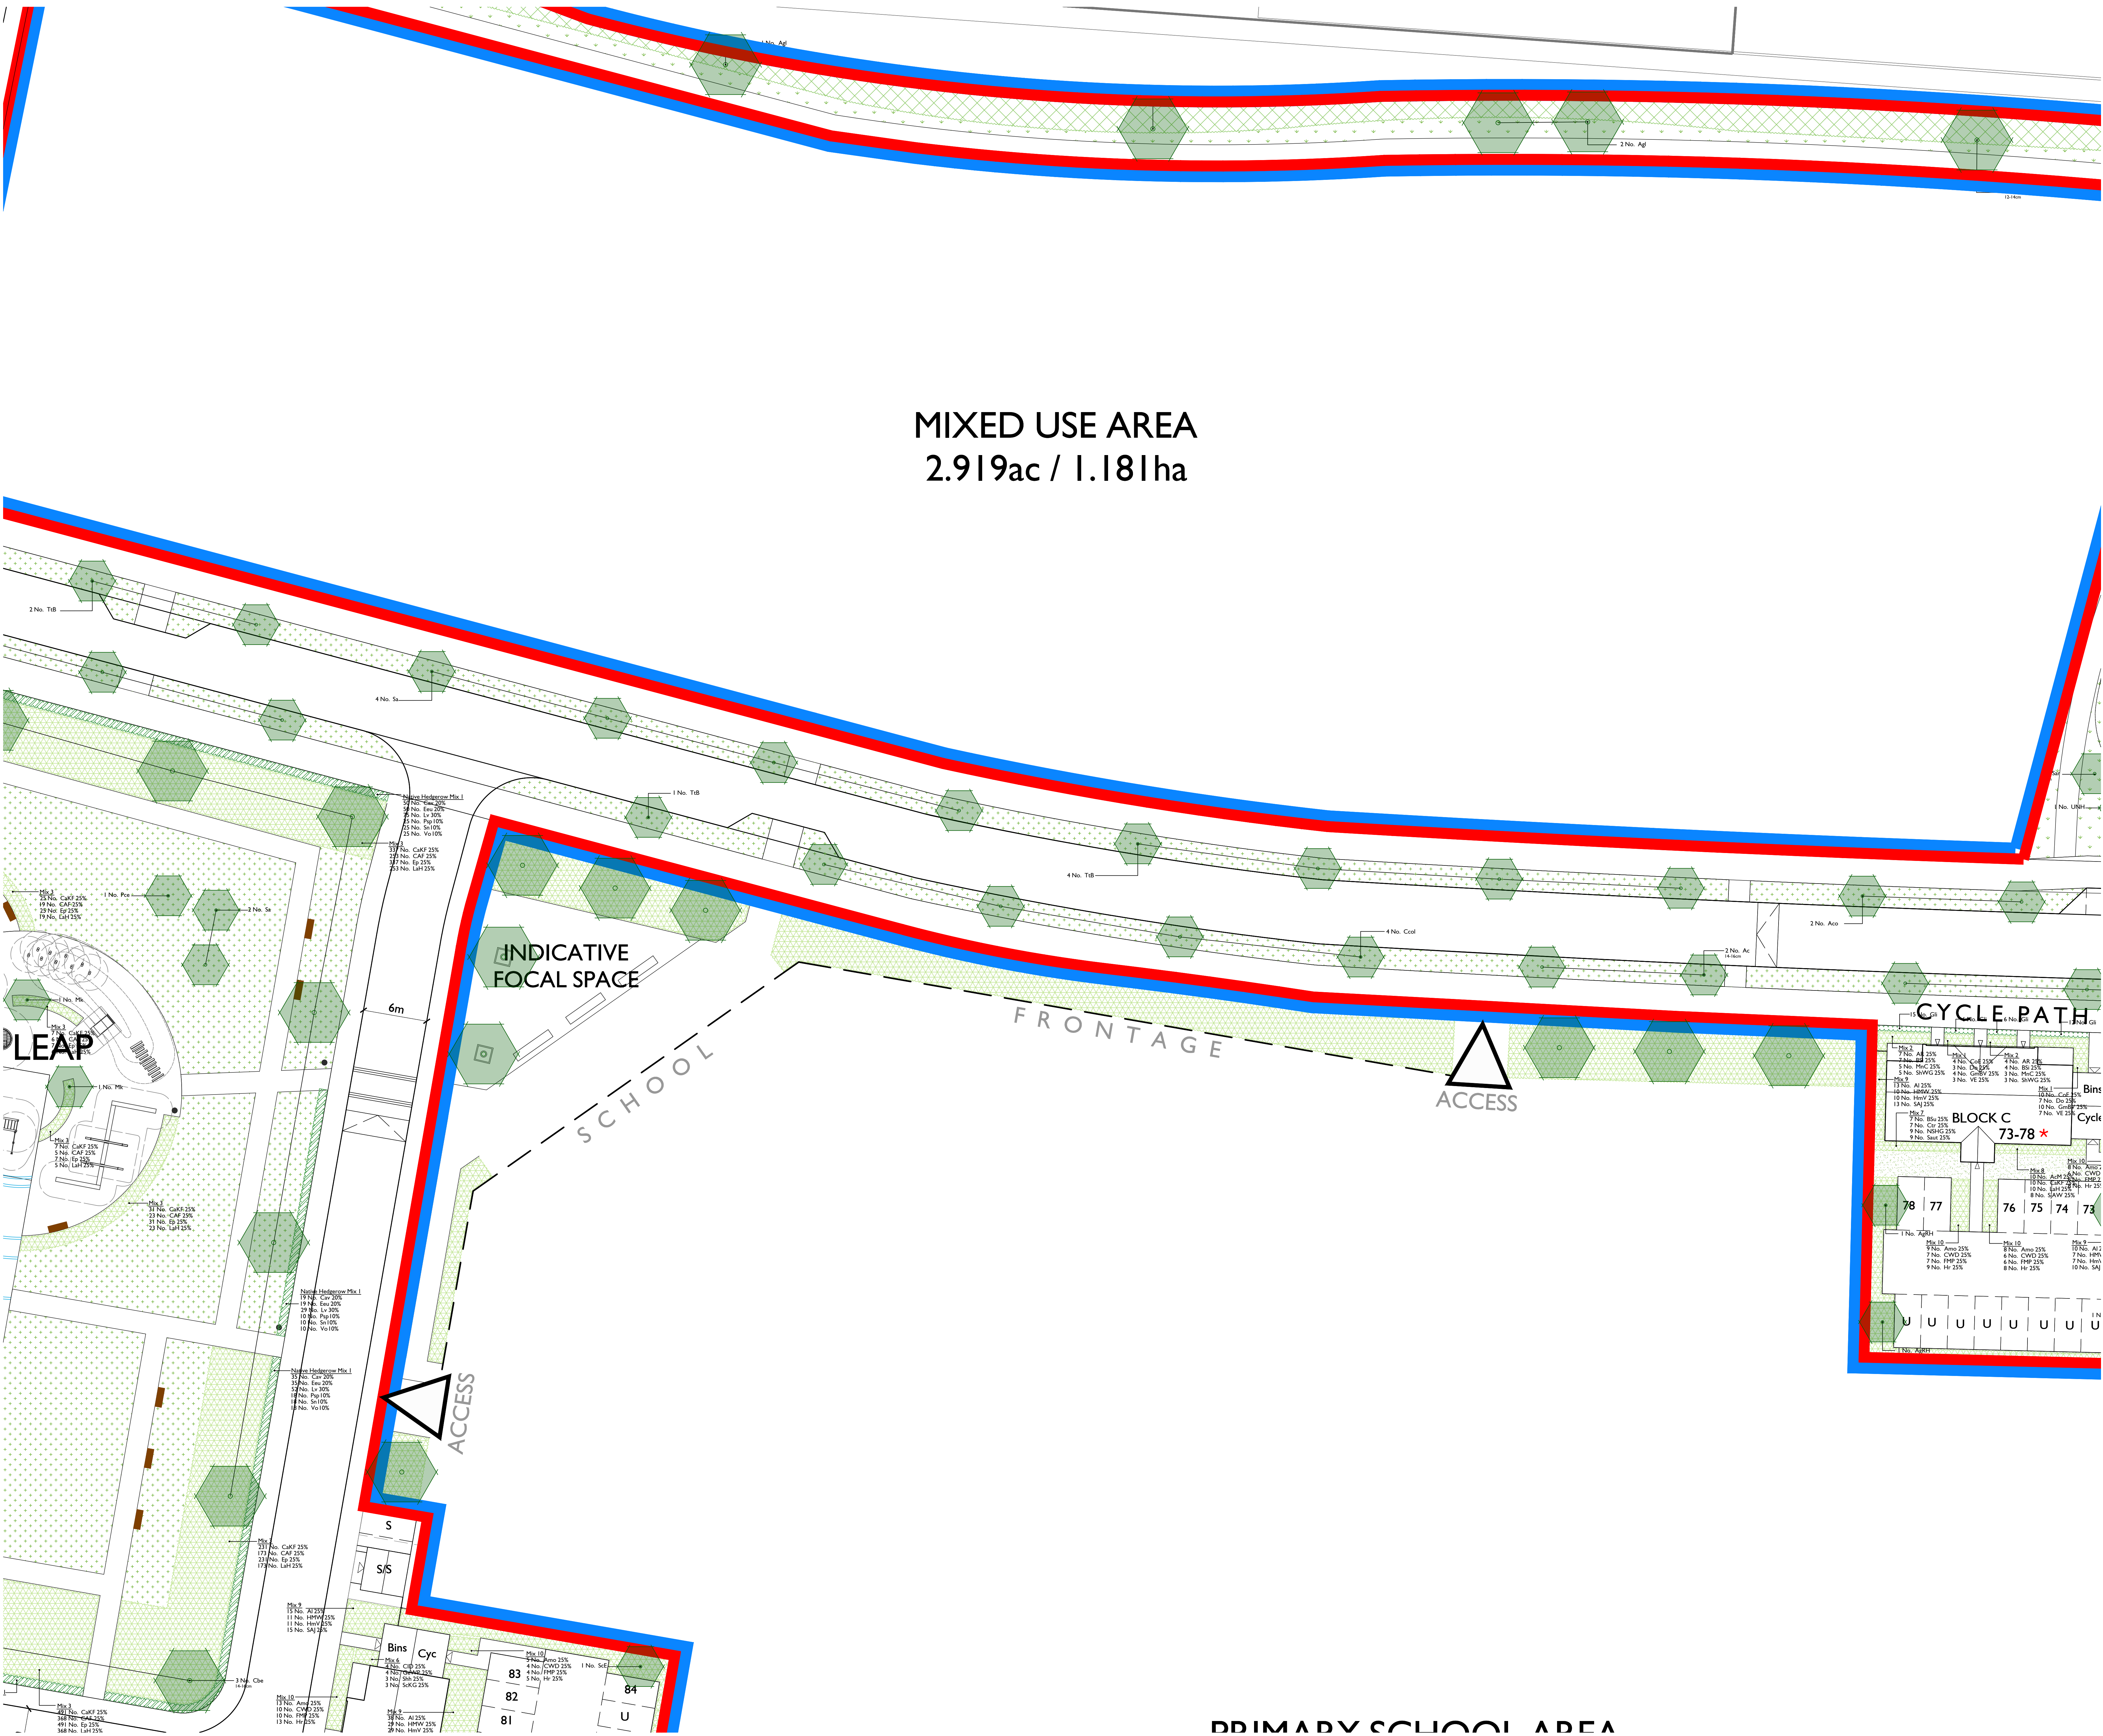

MIXED USE AREA
2.919ac / 1.181ha

- LEGEND
- Site boundary
 - Existing tree to be retained and protected. Refer to arboricultural information for further detail
 - Existing vegetation and/or hedgerow to be retained and protected. Refer to arboricultural information for further detail
 - Existing grassland to be retained and protected. Where disturbed to be seeded in line with proposed grassland seed mix as specified
- Proposed soft landscaping
- Tree planting, refer to detail GLS_080_127_1700
 - Ornamental hedge - Single row 0.9m high
 - Double staggered mixed native hedgerow To be planted in groups of 7-9no. of each species
 - Ornamental shrub planting
 - Native scrub planting mix To be planted in groups of 7-9no. of each species
 - Good quality hardwearing lawn
- Mown species rich grassland
Verges laid with species rich turf from Wildflower Turf or similar, remaining areas seeded with EL1 Flowering Lawn Mixture from Emorsgate or similar seeded at 4g/m2
- Wildflower meadow
EM4 Meadow Mixture for Clay Soils from Emorsgate or similar seeded at 4g/m2
- Wetland meadow
EM8 Meadow Mixture for Wetlands from Emorsgate or similar seeded at 4g/m2
- Species rich neutral grassland
Verges laid with species rich turf from Wildflower Turf or similar, remaining areas seeded with EL1 Flowering Lawn Mixture from Emorsgate or similar seeded at 4g/m2
- NOTES:
- For Planting Schedule refer to drawing GLS_080_127_1517
- To be read in conjunction with:
- Landscape general arrangement plan GLS_080_127_1300
 - Detailed hard landscape plans GLS_080_127_1600-series
 - Tree planting construction detail GLS_080_127_1700
 - Landscape specification GLS_080_127_1801
 - Landscape management plan GLS_080_127_1802

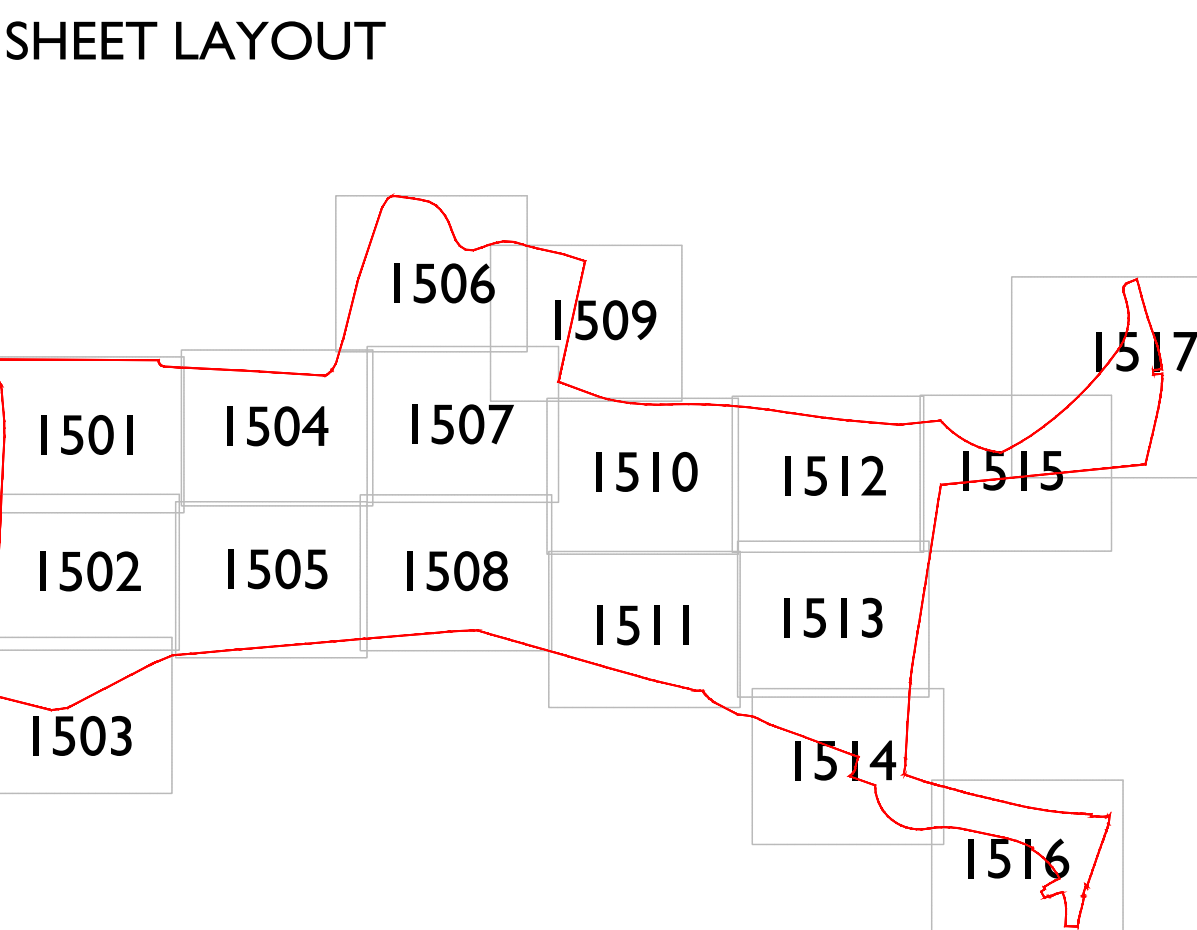

FOR PLANNING

Project: Land West of Inberhorne Lane East, Grimsby

Title: Planting Plan Sheet 10

Client: Vistry Homes

Scale: 1:100

Rev: C Date: 05.05.26 Drawn: LHM Checked: AE

Updated in line with revised layout

Rev: D Date: 11.12.25 Drawn by: LHM Checked by: AE

Proj No: GLS_080_127_1510 Rev: D

Green Landscape Studio Limited - The Lakeside Centre, Lakeside Country Park, Wile Lane, Eastingthorpe, Grimsby - Telephone 01746 600371 - www.greenlandscape.co.uk