





FOR PLANNING

Scale @ A0

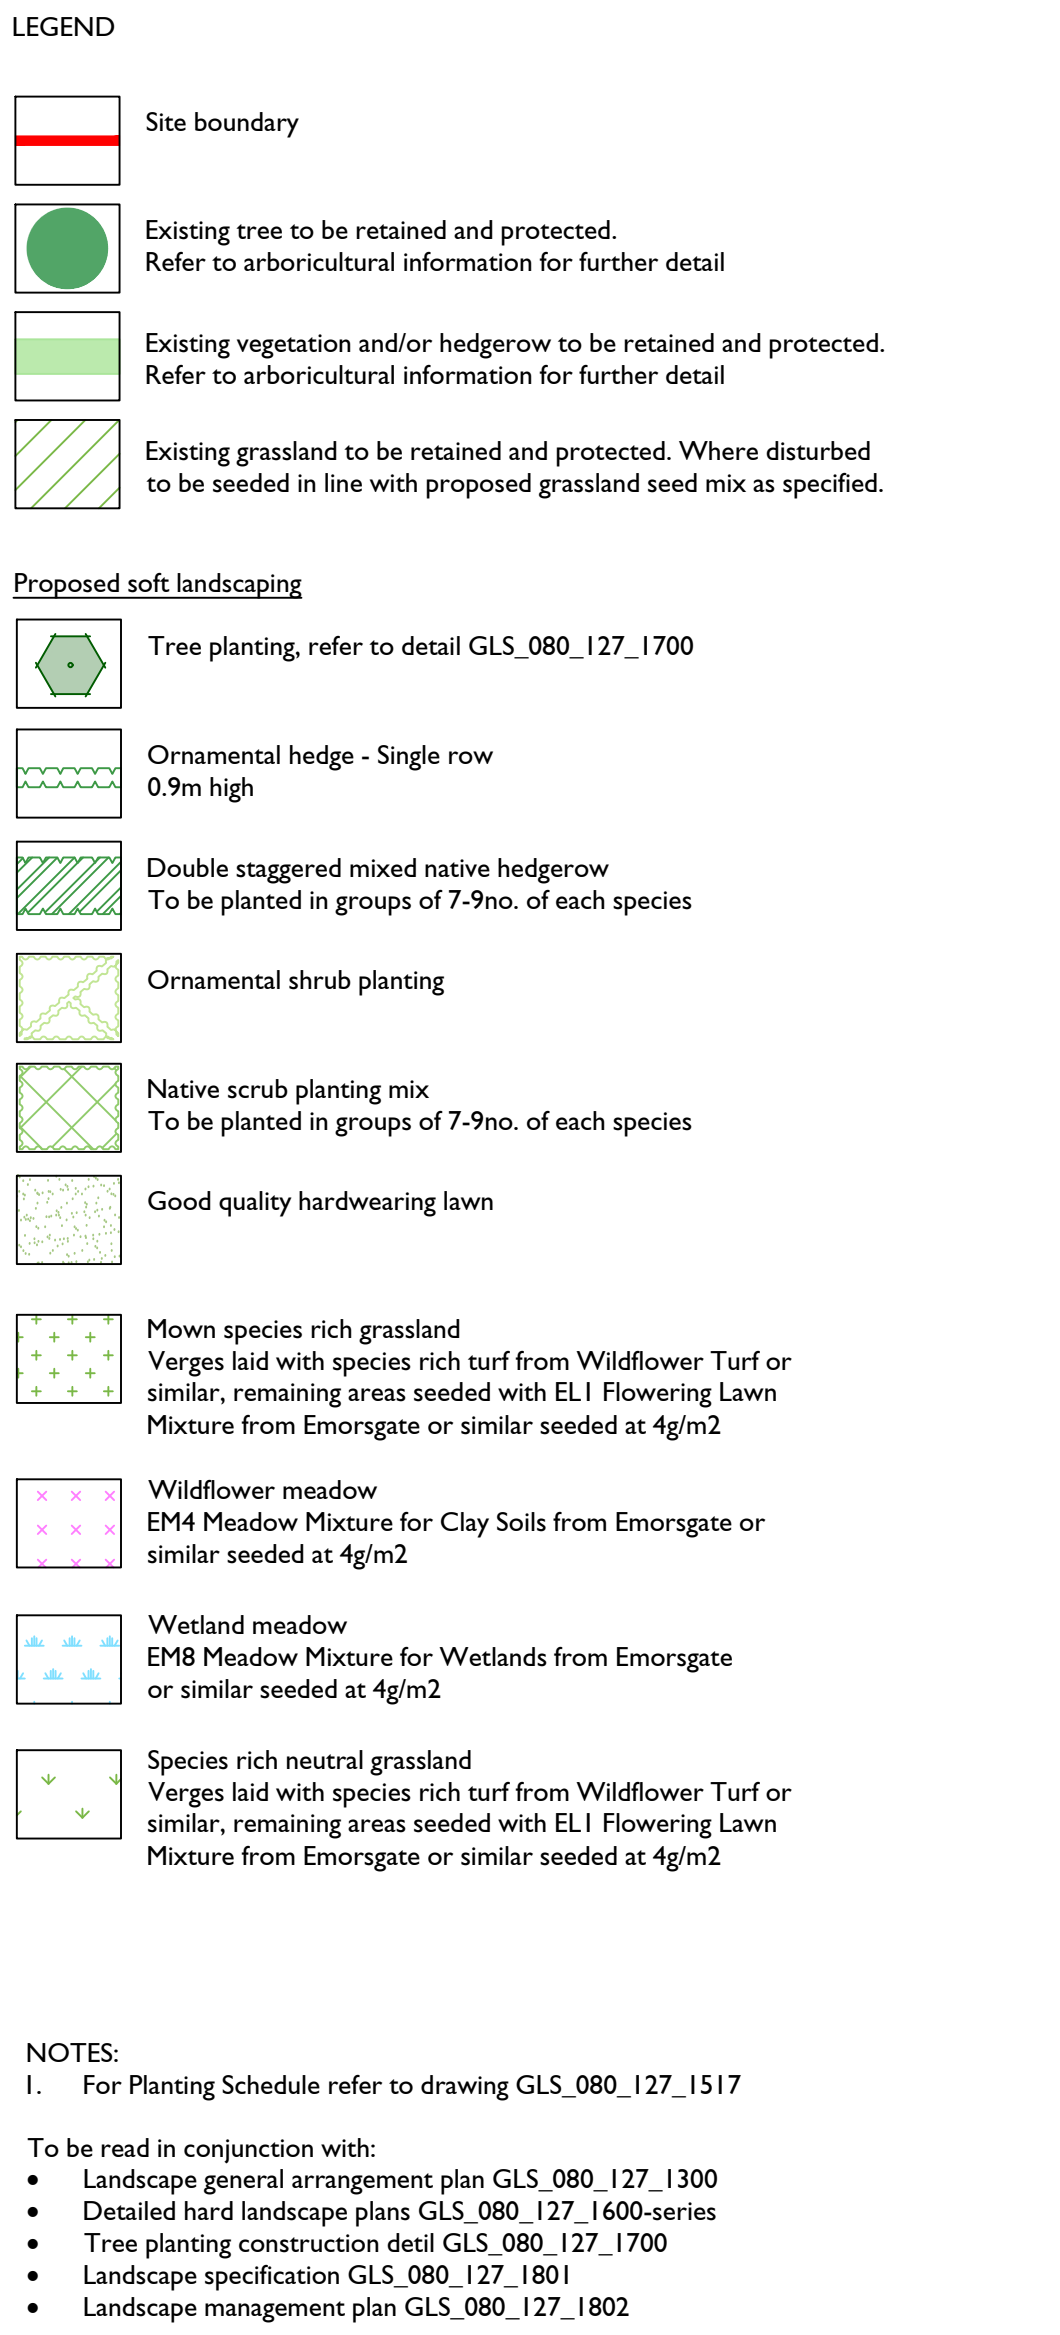

Scale 1:100



NORTH

Project: Land West of Imberhorne Lane
East Grinstead







Date: 11.12.25

Drawn by: LM

Drg No: GLS_080_127_1659

Checked by: AE

Rev: 0