



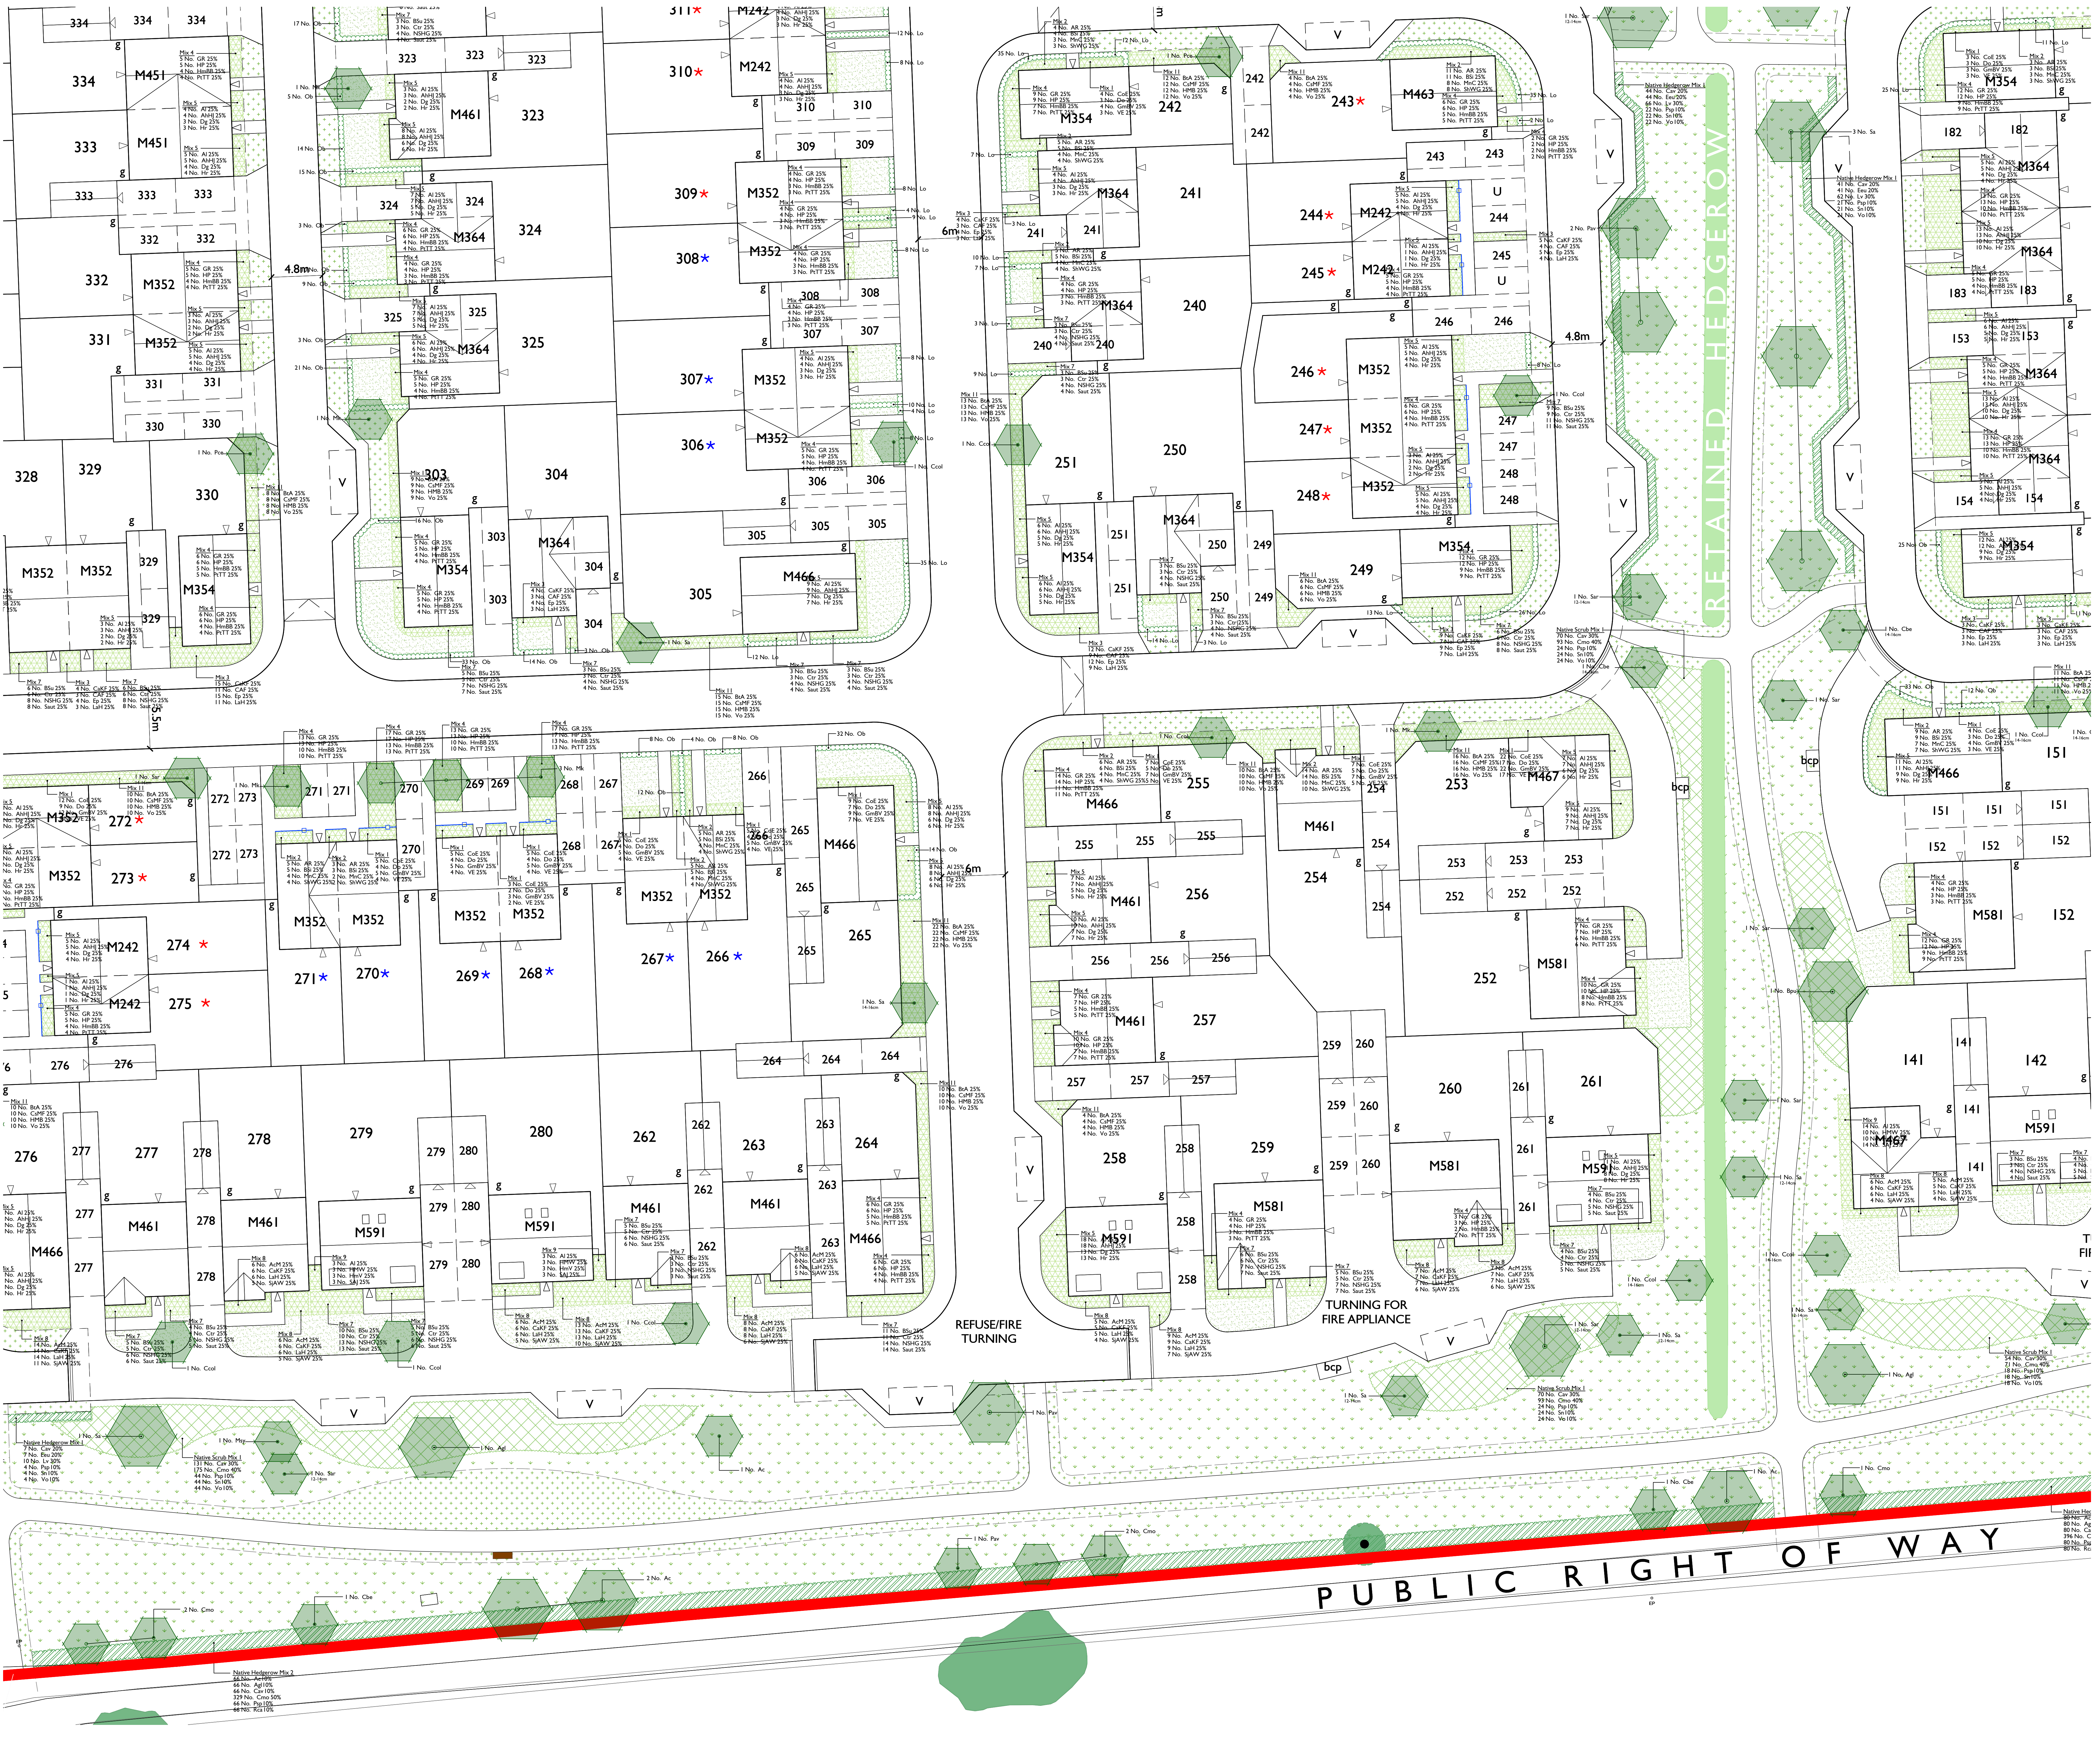

- LEGEND**
- Site boundary
 - Existing tree to be retained and protected. Refer to arboricultural information for further detail
 - Existing vegetation and/or hedgerow to be retained and protected. Refer to arboricultural information for further detail
 - Existing grassland to be retained and protected. Where disturbed to be seeded in line with proposed grassland seed mix as specified
- Proposed soft landscaping**
- Tree planting, refer to detail GLS_080_127_1700
 - Ornamental hedge - Single row 0.9m high
 - Double staggered mixed native hedgerow To be planted in groups of 7-9no. of each species
 - Ornamental shrub planting
 - Native scrub planting mix To be planted in groups of 7-9no. of each species
 - Good quality hardwearing lawn
 - Mown species rich grassland Verges laid with species rich turf from Wildflower Turf or similar, remaining areas seeded with EL1 Flowering Lawn Mixture from Emorsgate or similar seeded at 4g/m²
 - Wildflower meadow EM4 Meadow Mixture for Clay Soils from Emorsgate or similar seeded at 4g/m²
 - Wetland meadow EMB Meadow Mixture for Wetlands from Emorsgate or similar seeded at 4g/m²
 - Species rich neutral grassland Verges laid with species rich turf from Wildflower Turf or similar, remaining areas seeded with EL1 Flowering Lawn Mixture from Emorsgate or similar seeded at 4g/m²
- NOTES:**
- For Planting Schedule refer to drawing GLS_080_127_1517
- To be read in conjunction with:
- Landscape general arrangement plan GLS_080_127_1300
 - Detailed hard landscape plan GLS_080_127_1600-series
 - Tree planting construction detail GLS_080_127_1700
 - Landscape specification GLS_080_127_1801
 - Landscape management plan GLS_080_127_1802

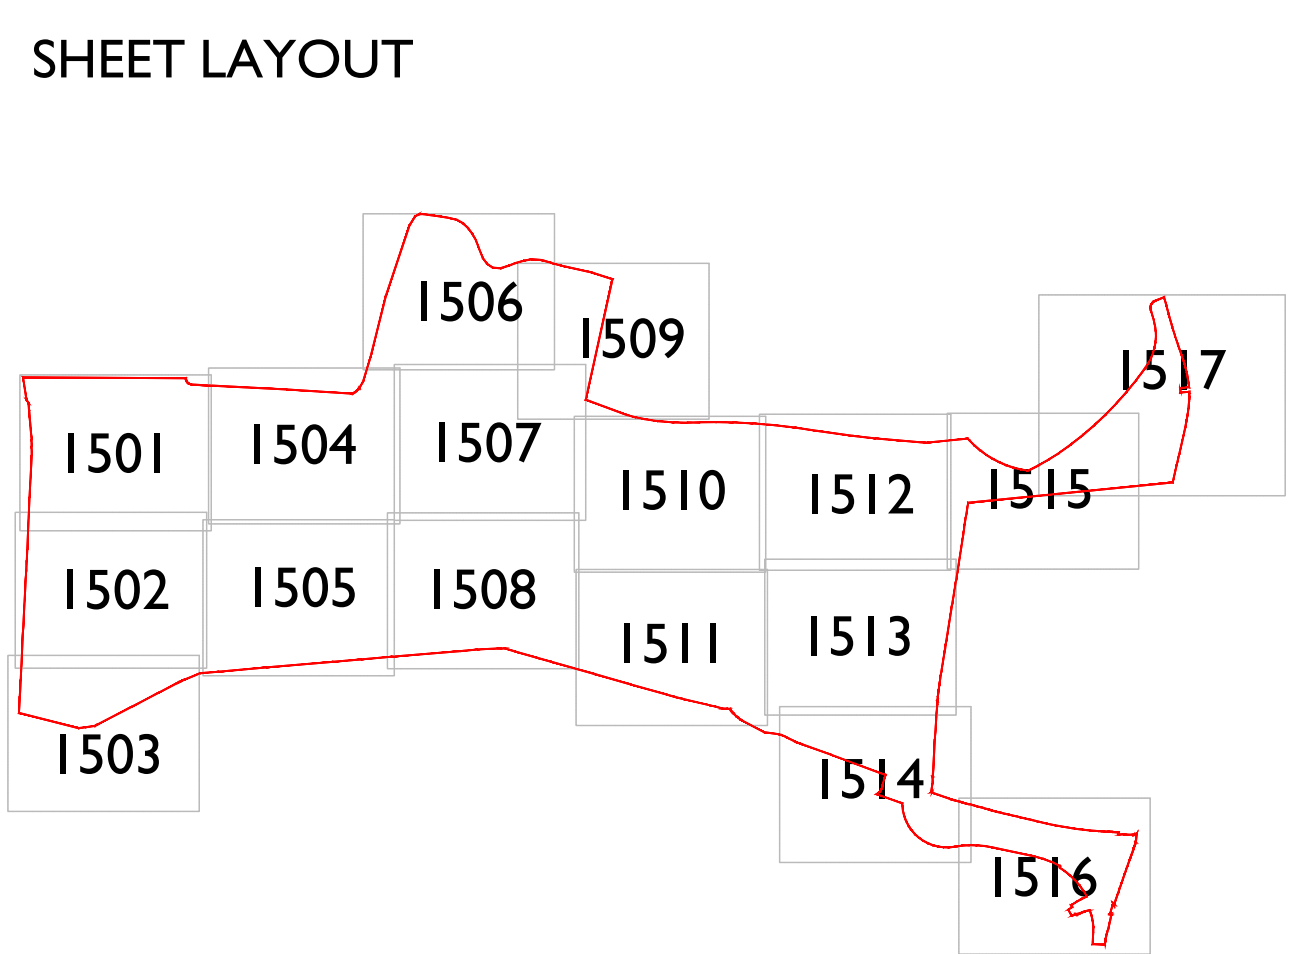

FOR PLANNING

Scale: 1:500

Project: Land West of Inberhorne Lane East Grinstead

Title: Planning Plan Sheet 5

Client: Vistry Homes

Revision: 1

Date: 03.05.26

Drawn: LM

Checked: AE

Updated in line with revised layout

Date: 18.05.26

Drawn: LM

Checked: AE

Updated in line with revised layout

Date: 11.12.25

Drawn by: LM

Checked by: AE

Drawn: GLS_080_127_1505

Rev: D

Green Landscape Studio Limited - The Landscape Centre, Ladbroke Grove Park, White Lane, Eastleigh, Hampshire - Telephone 01734 600071 - www.greenlandscape.co.uk