

PLAY EQUIPMENT




Logs



Boulders

Train

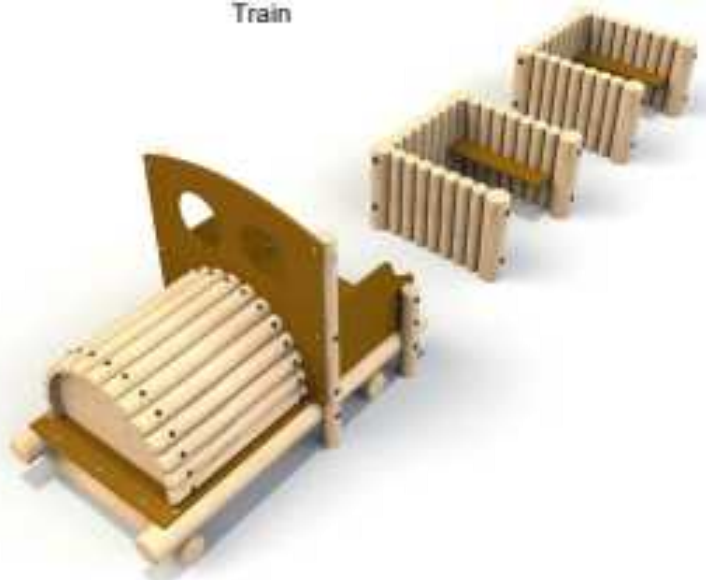

MAE SOT2 - Log Train and Carriages



SB3158 - Robinia Posts



01622 437196 lydia@hwandco.co.uk www.hwandco.co.uk
2 Keswick Drive, Maidstone, Kent ME16 0DQ Hill-Wood & Co (Kent) Ltd Company no. 10066668


PLANNING

Project **WEST HOATHLY BRICKWORKS**

Drawing title **Residential Area Play Plan - On The Way Play**

Rev	Description	Date
1	Revised layout of play equipment	24/10/25

Scale	Date	Drawing number	Rev
1:100@A1	MAY 2025	0763/25/B/27	1
1:200@A3			

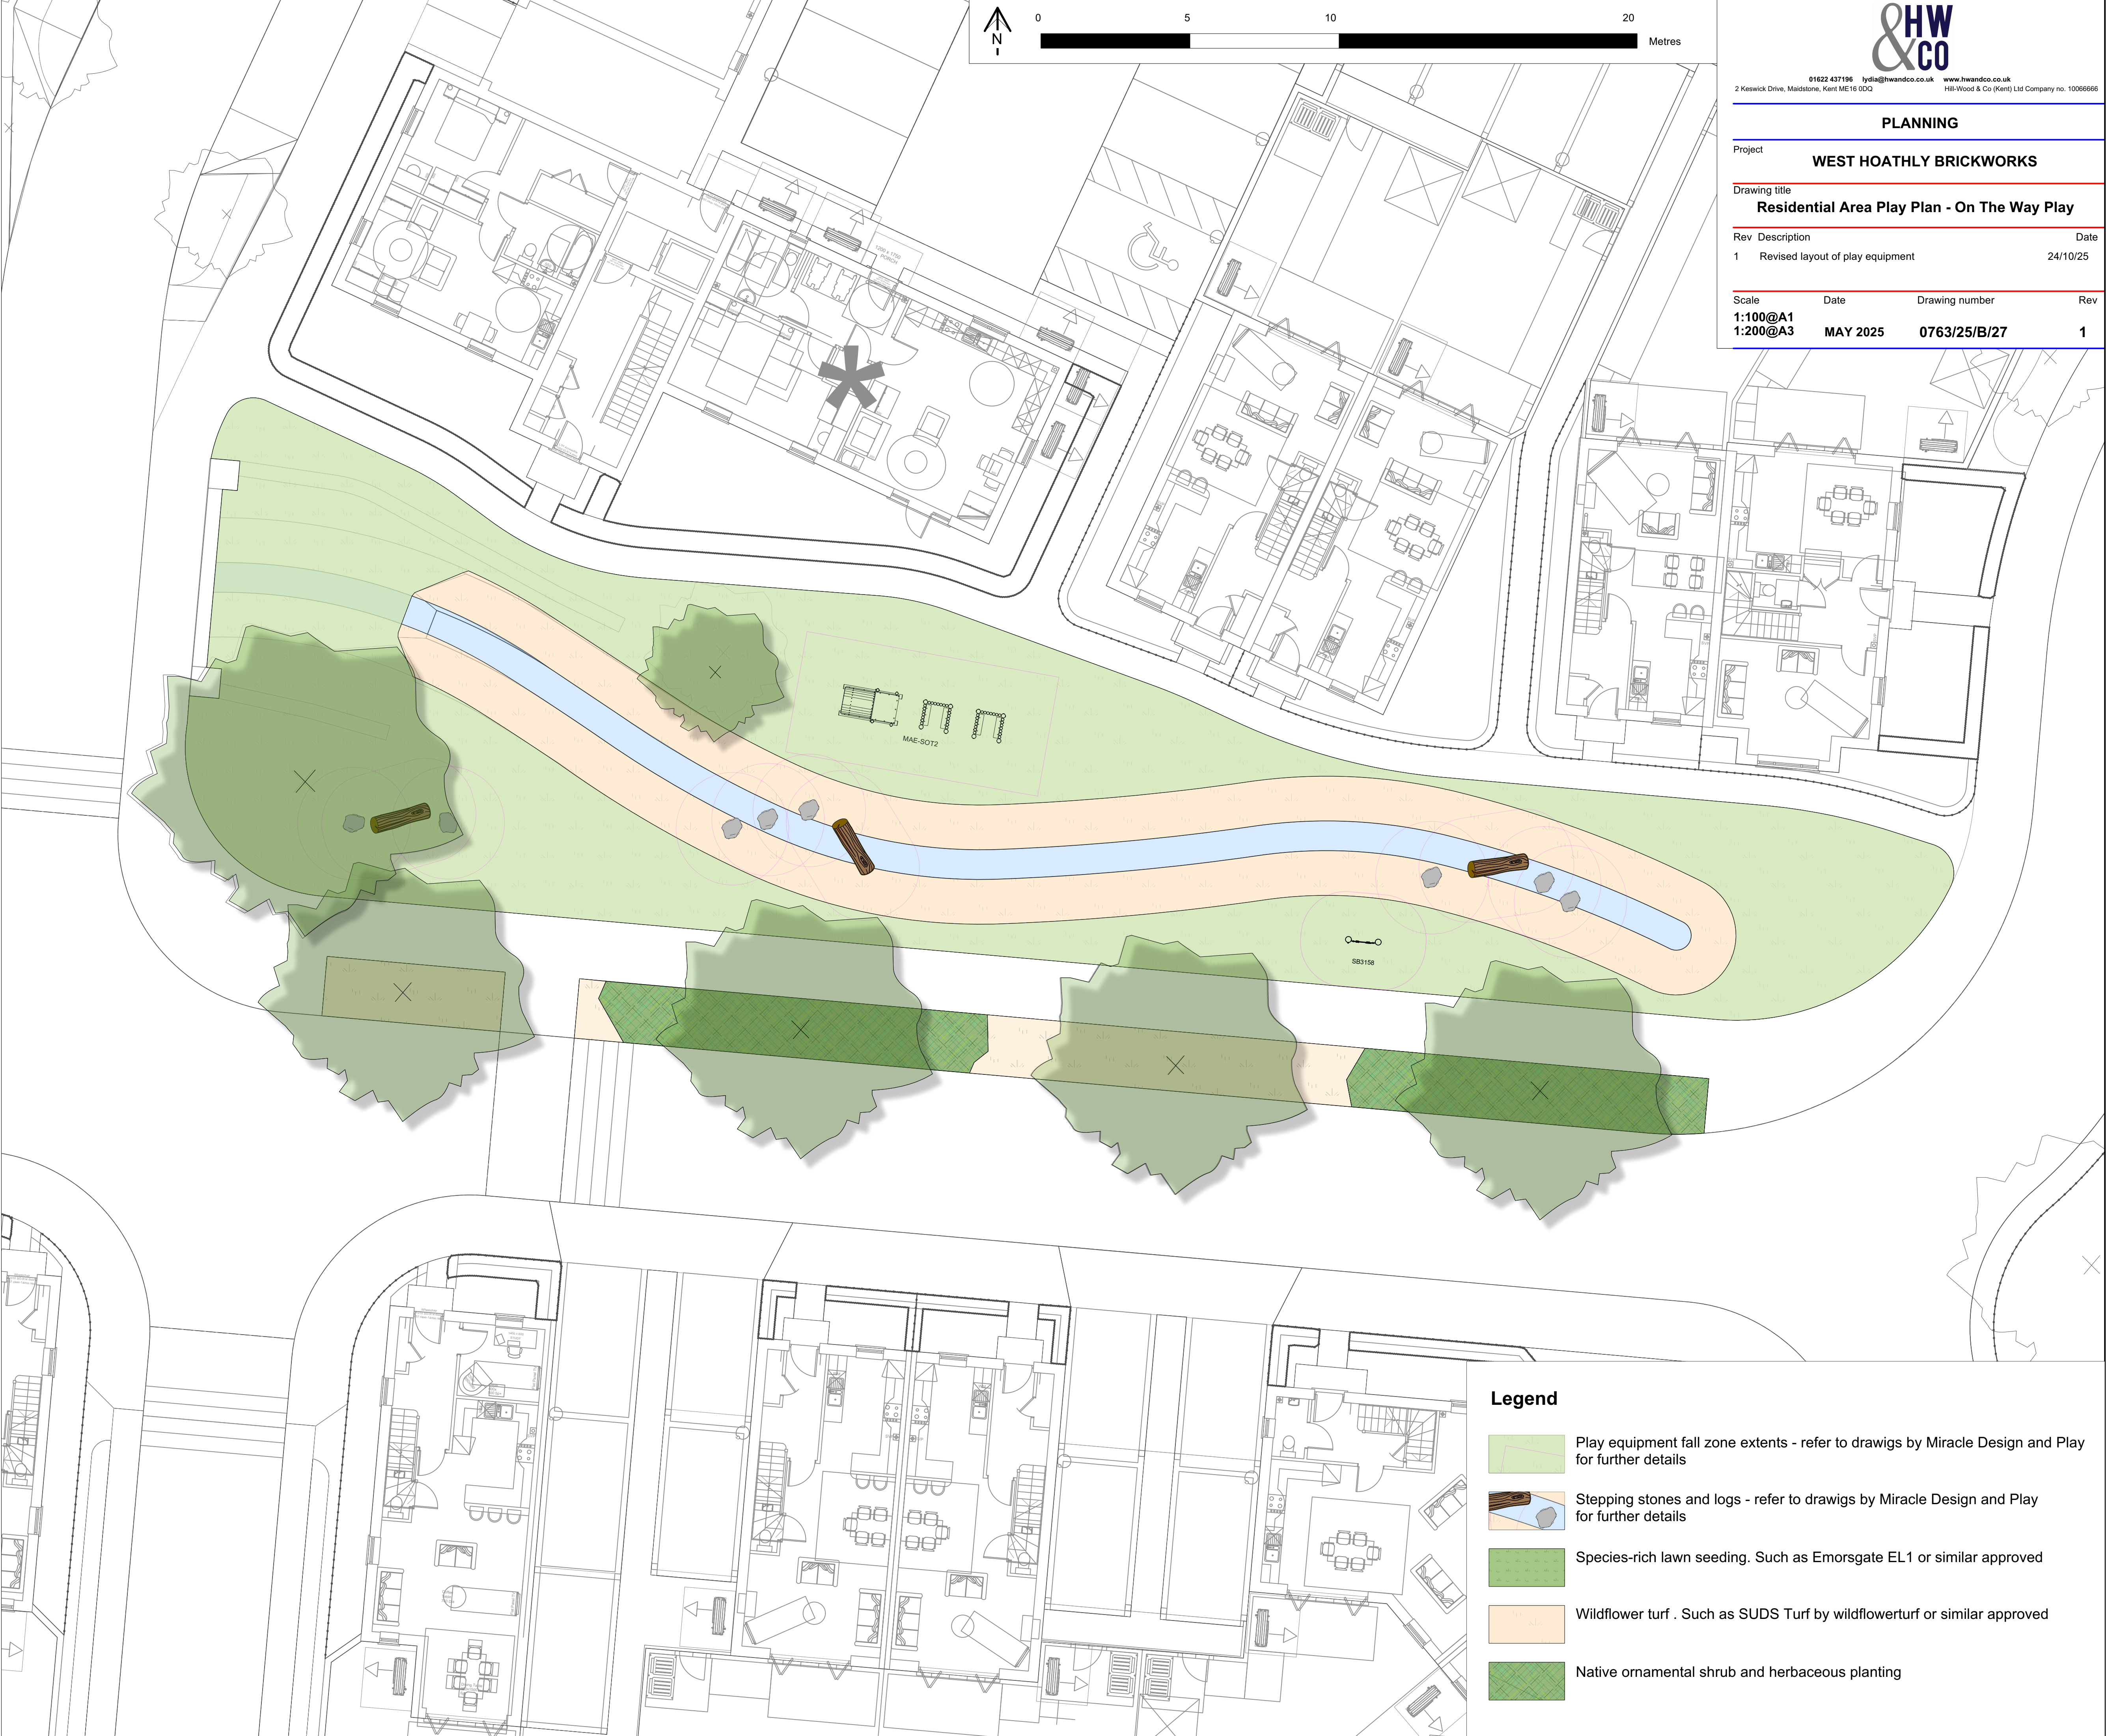

Legend

- Play equipment fall zone extents - refer to drawings by Miracle Design and Play for further details
- Stepping stones and logs - refer to drawings by Miracle Design and Play for further details
- Species-rich lawn seeding. Such as Emorsgate EL1 or similar approved
- Wildflower turf . Such as SUDS Turf by wildflowerturf or similar approved
- Native ornamental shrub and herbaceous planting