

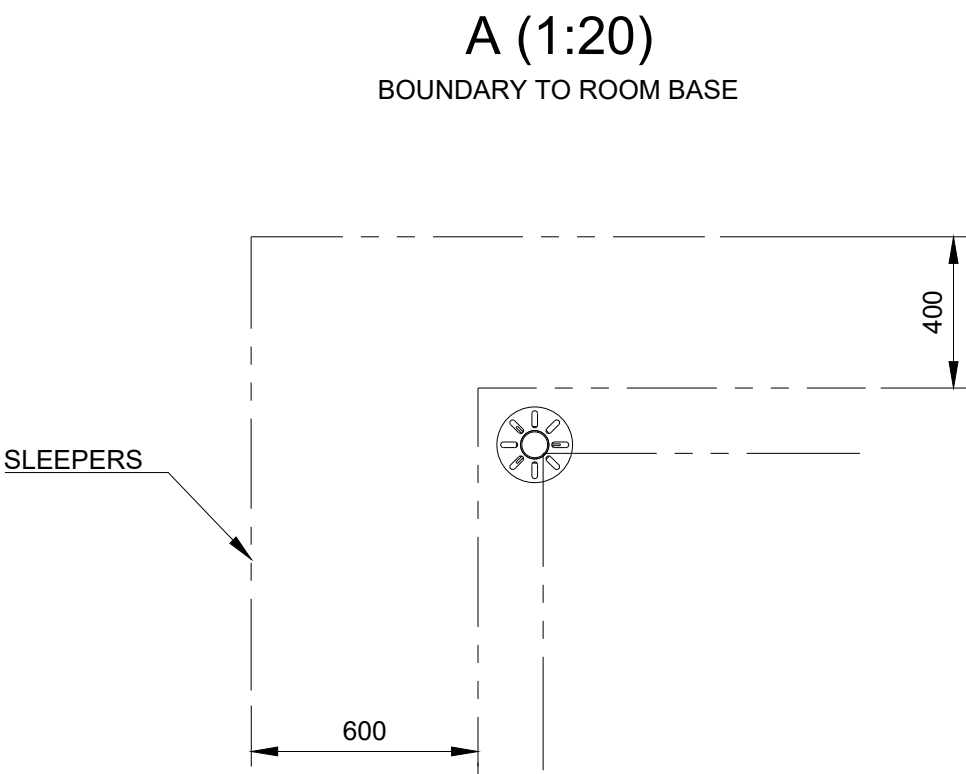


PILING LAYOUT


Parts List	
Qty	Part Number
23	Ground Screw

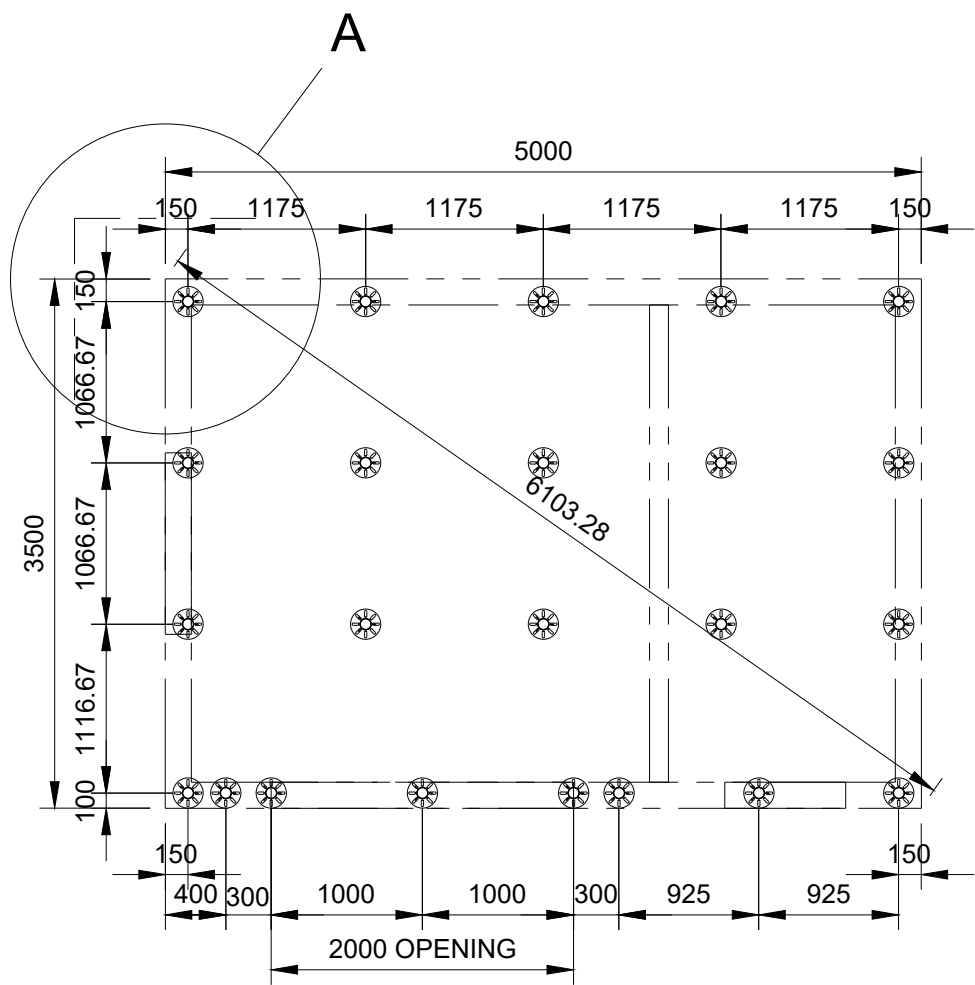

RULES:
WIDTH: 1200 PITCH MAX.
DEPTH: 1500 PITCH MAX.

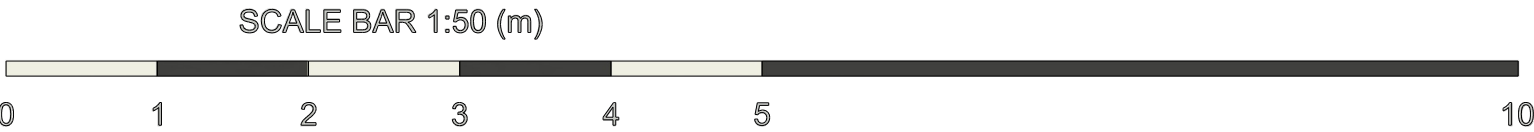

Woodlands Home & Garden Group
Unit 1, Thornbury Industrial Estate,
BD3 7AF
T: 0113 258 4326
woodlandsgroup.com

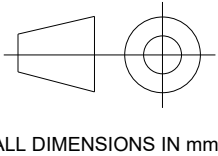

Size
A3

Scale
1:20
Date drawn
22/07/2025

Created by
Simon Mallett
Approved by

Title
Piling Layout
DWG No.
3815-PL-001

Rev.
D
Sheet
3/3