

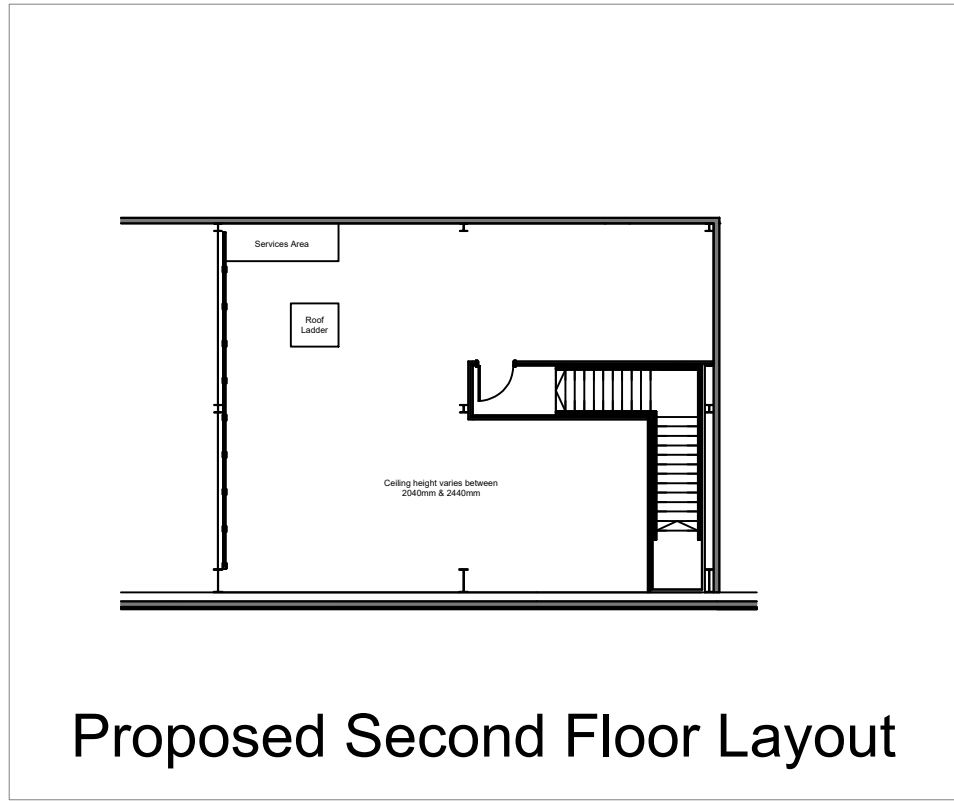


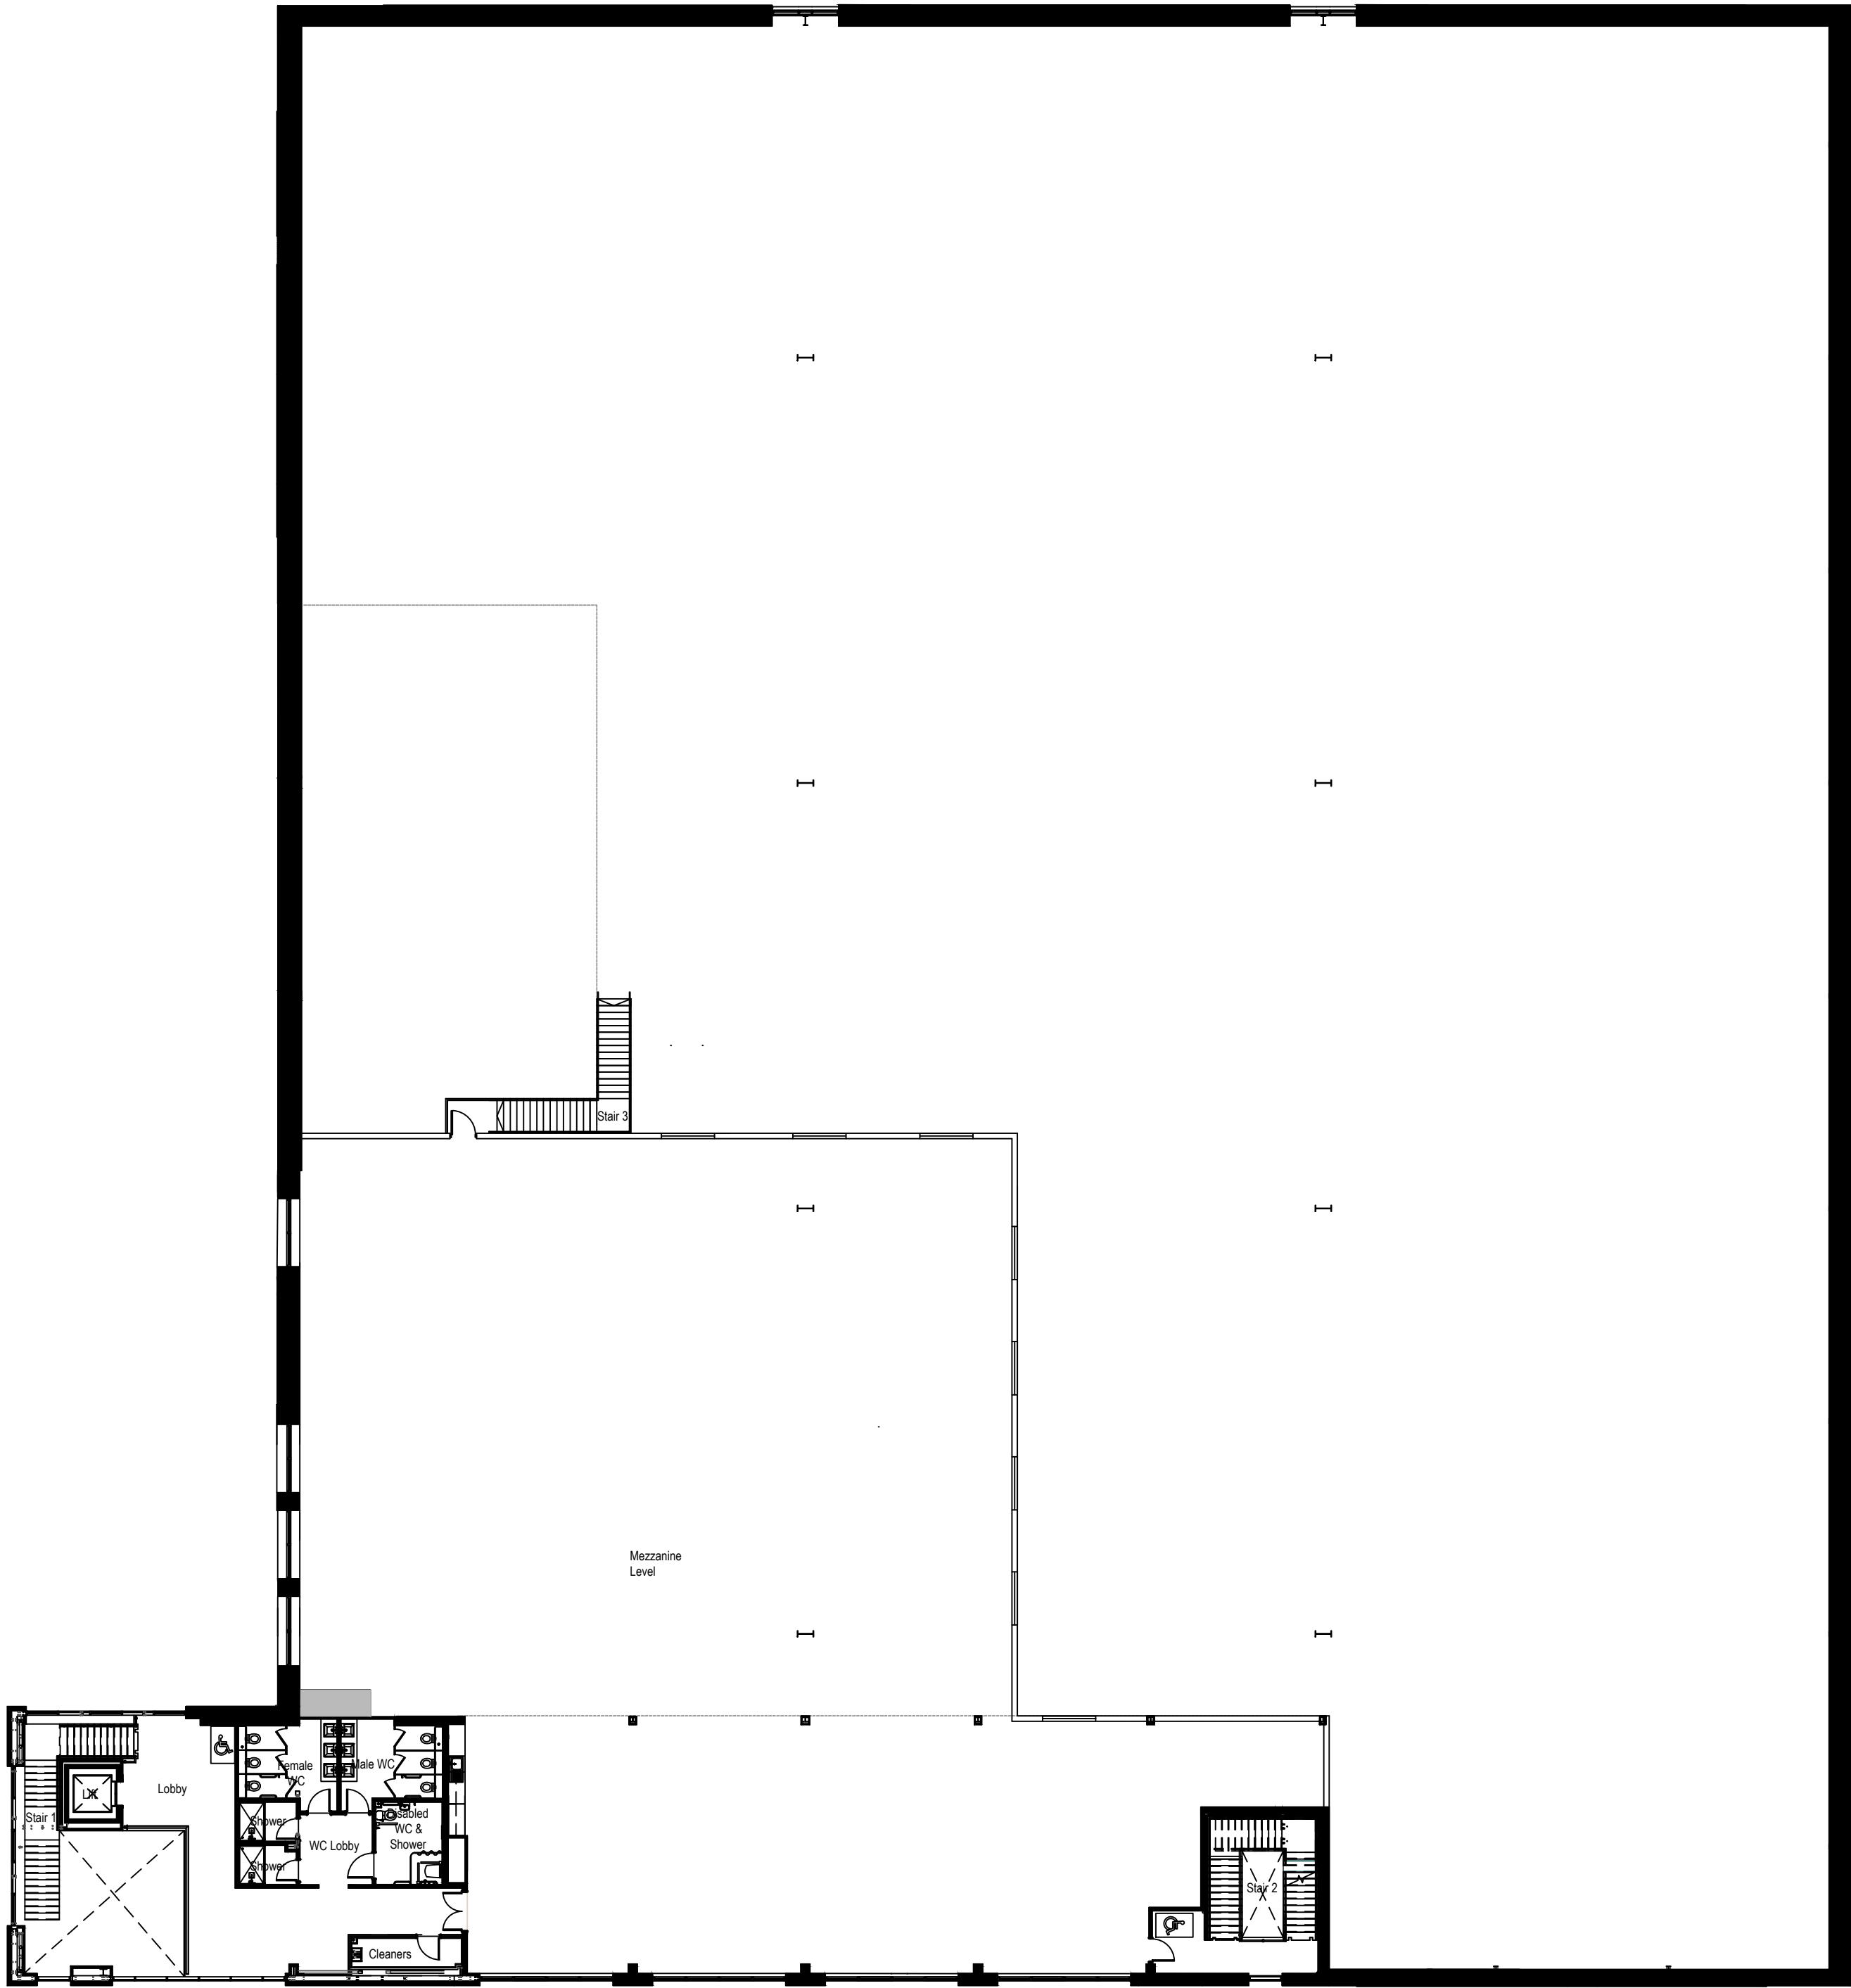

Proposed Second Floor Layout

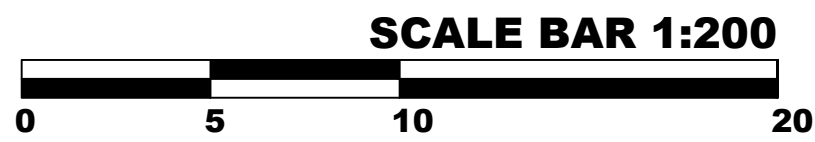

Proposed First Floor Layout


Disclaimer

Copyright is reserved and all drawings are issued on the condition that they are not copied, reproduced or disclosed to any unauthorised person, either wholly or in part without written consent.

Dimensions are to be checked on site and figured dimensions are to be taken in preference to those scaled.

This drawing is for information purposes only. All doors, furniture and M&E detailing are representative only.

	Revision notes	By	Dates
A	LAYOUT	-	XXX
B	LAYOUT	-	25.11.25
C	BOOTHS	-	03.12.25
D	BOOTHS	-	04.12.25
E	LAYOUT	-	10.03.26
F	LAYOUT	-	10.03.26
G	LAYOUT	-	24.03.26
H	LAYOUT	-	25.03.26
J	LAYOUT	-	26.03.26
K	LAYOUT	-	09.04.26
L	LAYOUT	-	29.04.26
M	LAYOUT	-	21.05.26

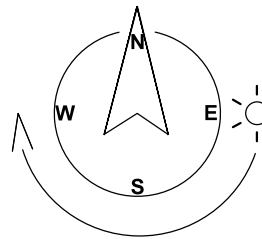

SUBJECT TO SITE SURVEY

CHECK SURVEY UNDERTAKEN ONLY

BUILDING PARAMETERS TAKEN FROM DRAWINGS PROVIDED

BUILDING PARAMETERS TAKEN FROM AS BUILT DRAWINGS PROVIDED

PRE-CONTRACT

Client	PROJECT VANGUARD			
Project	UNIT 3			
Title	PROPOSED FIRST & SECOND FLOOR LAYOUTS			
Scale	Date	Drawn By	Checked By/ Date	
1:200@A1	11.11.25	-	-	
Project No.	Drg Type	Floor	Drg No.	Rev
15584	GA	01/02	100	M