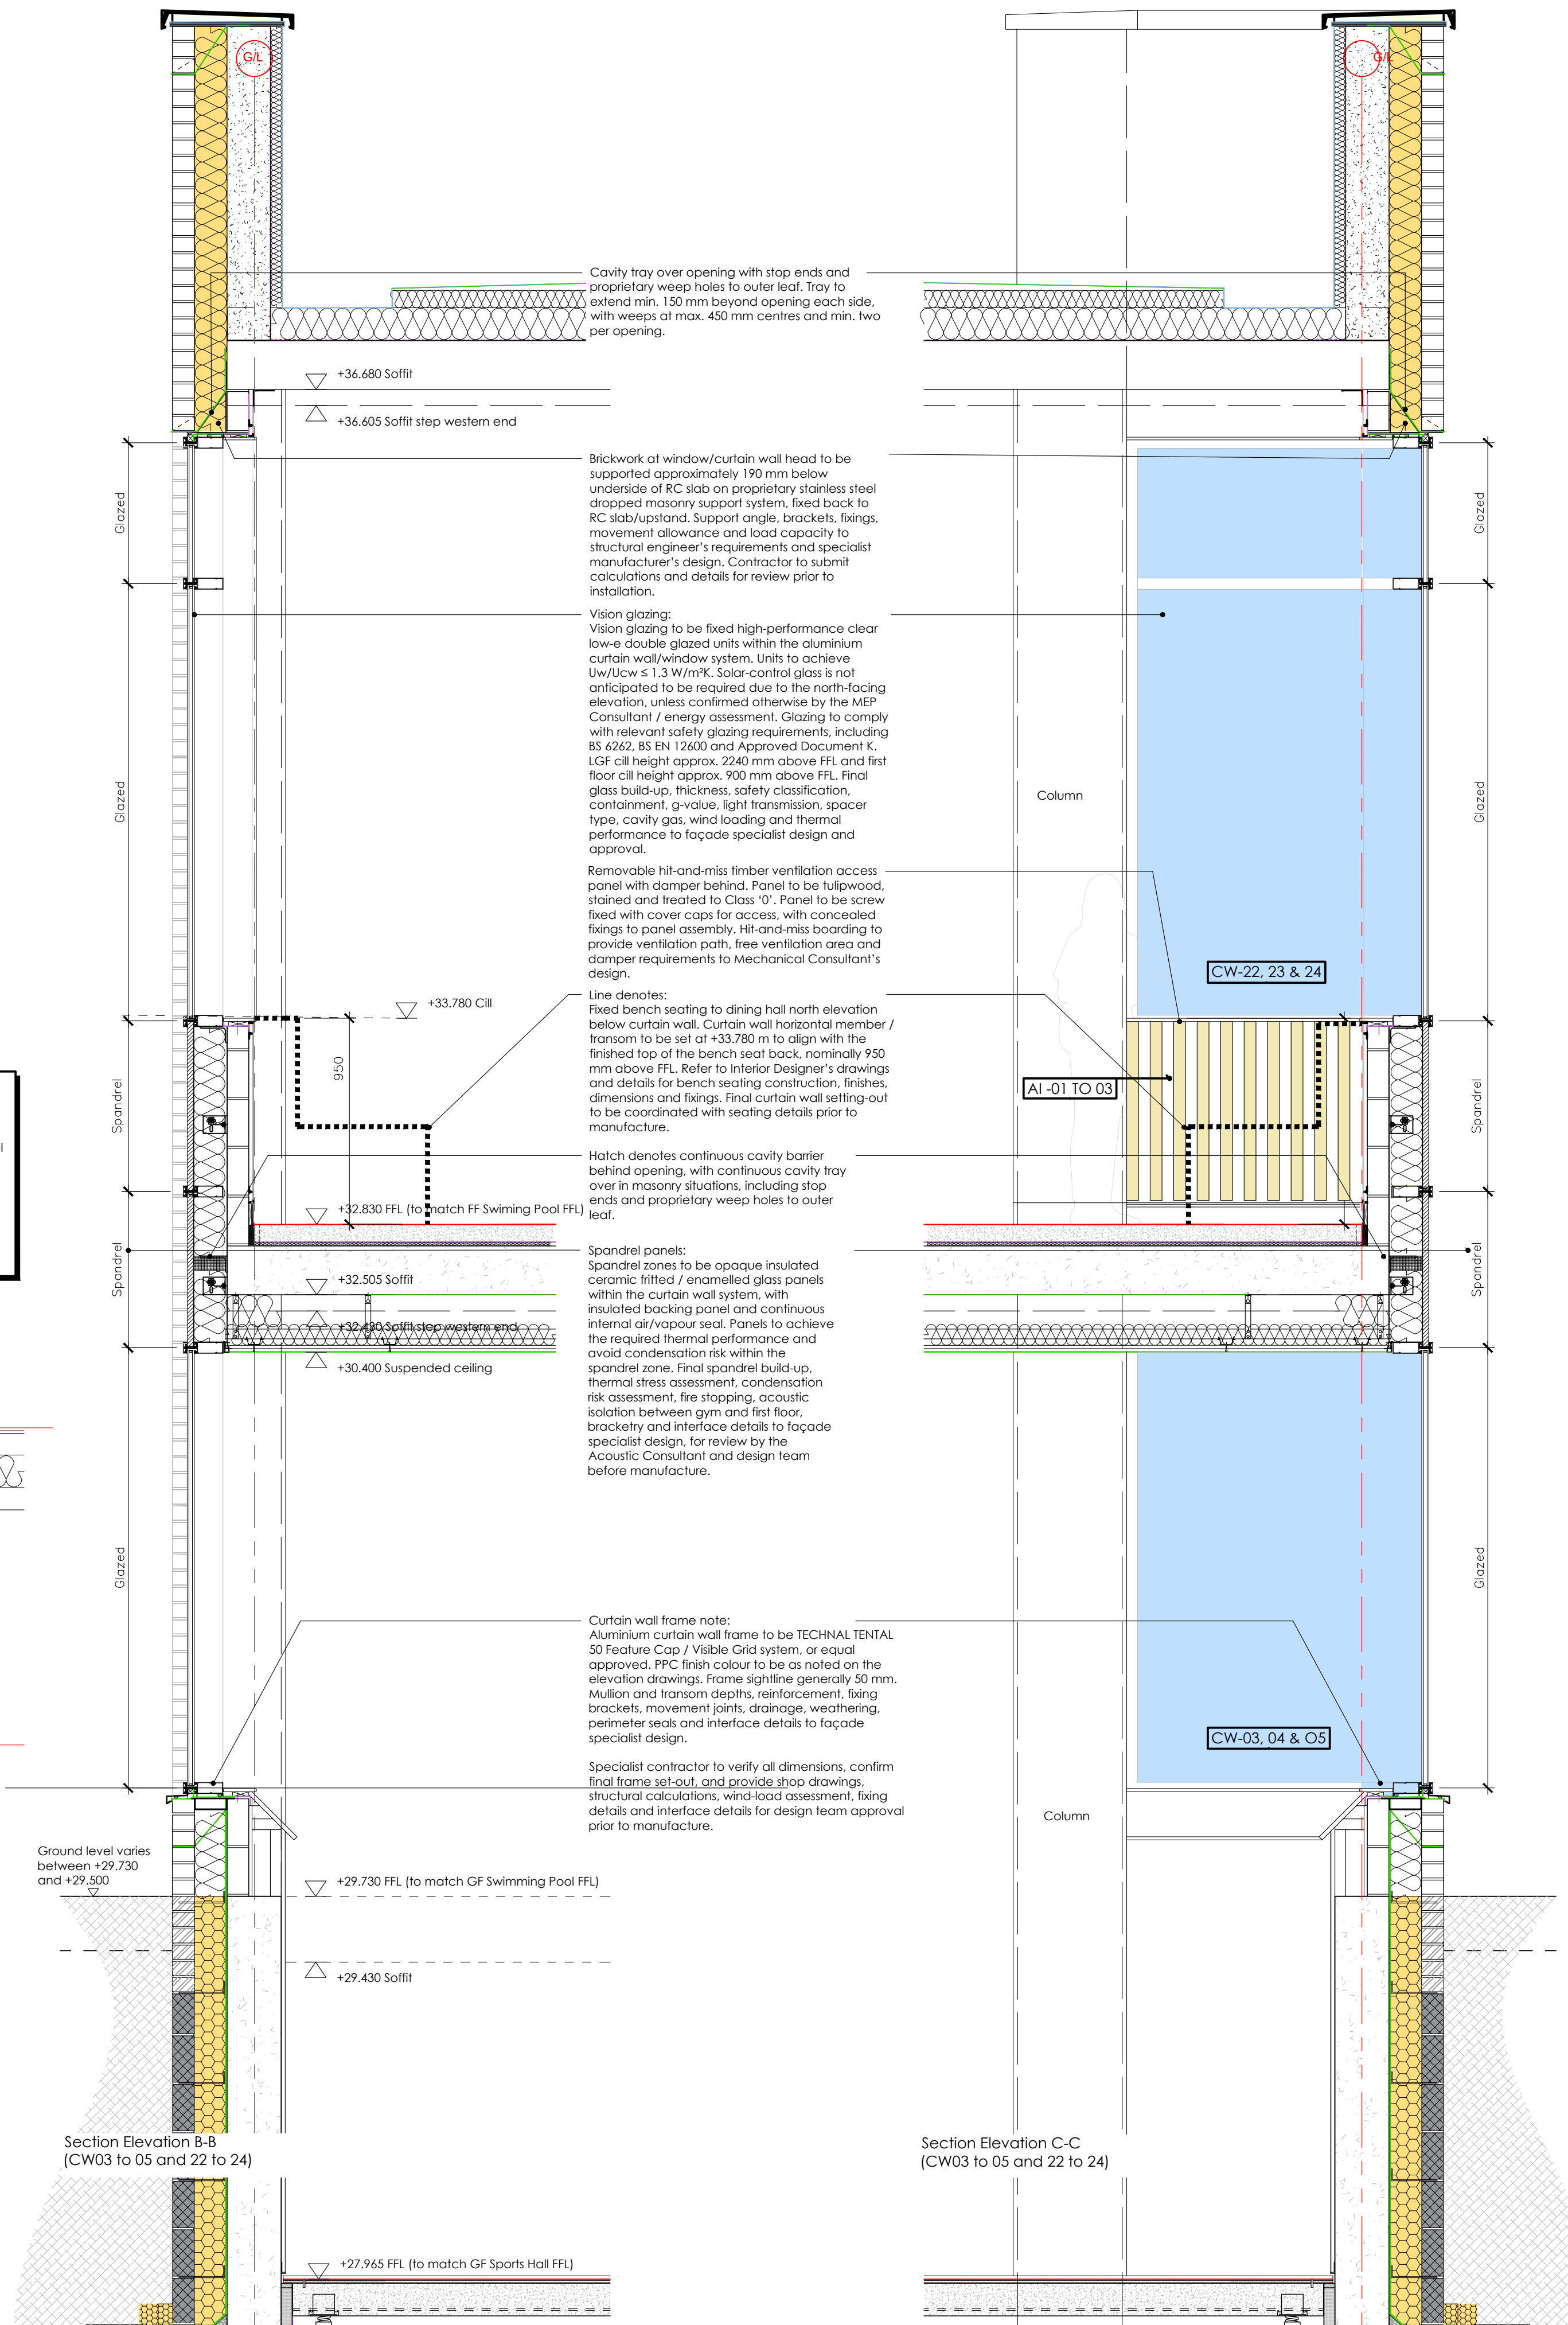


[illegible]

Notes:

Do not scale this drawing.

All levels and dimensions are to be checked on site.

This drawing is to be read in conjunction with all relevant consultants drawings and specifications, together with safety plan requirements.

Copyright: This drawing must not be copied, amended nor reproduced without the prior written agreement.

PROJECT	Phase 2, Hurstpierpoint College		
DRAWING	Curtain Wall (CW-03 to OS, 22 to 24) Sheet 2 of 2		
STAGE	Tender Issue		JOB NO.: 712
			DATE : 05/07/2026
DWG. NO.	AL-603	SCALE 1:20 @A1	REVISION : - DRAWN : DB

Do not scale. Use figured dimensions only. Check dimensions on site. Notify BSC of any discrepancies. Copyright BSC Ltd.