




1. GENERAL
- (i) This drawing is not to be scaled, work to figured dimensions only, confirmed on site.
- (ii) This drawing is to be read in conjunction with all relevant architectural drawings, detailed specifications where applicable and all associated drawings in this series.
- (iii) Any discrepancy on this drawing is to be reported immediately to the partnership for clarification.
- (iv) The contractor is responsible for all temporary works and for the stability of the works in progress.

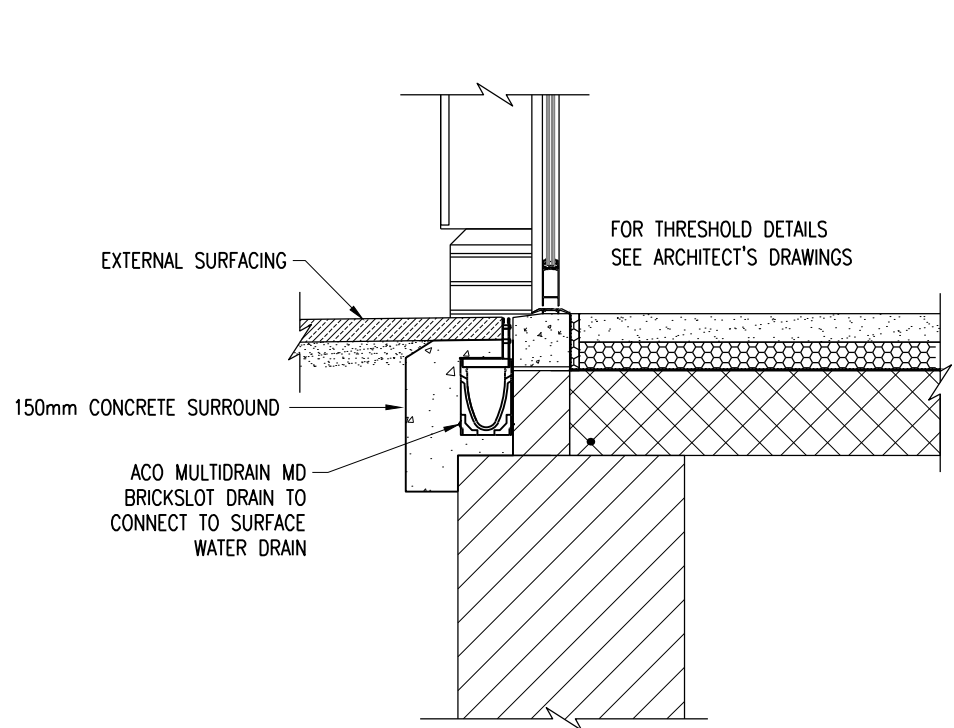


ACO BRICKSLOT DRAIN
(AT THRESHOLD)
(1:20)

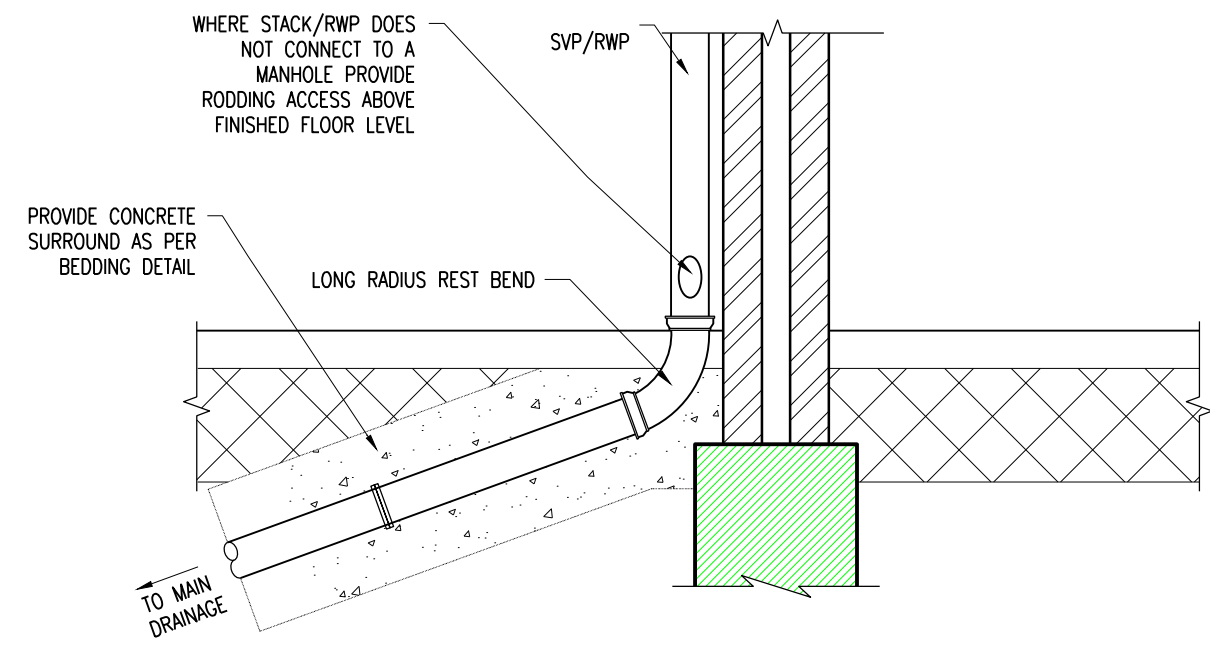


SVP/RWP CONNECTION
(1:20)

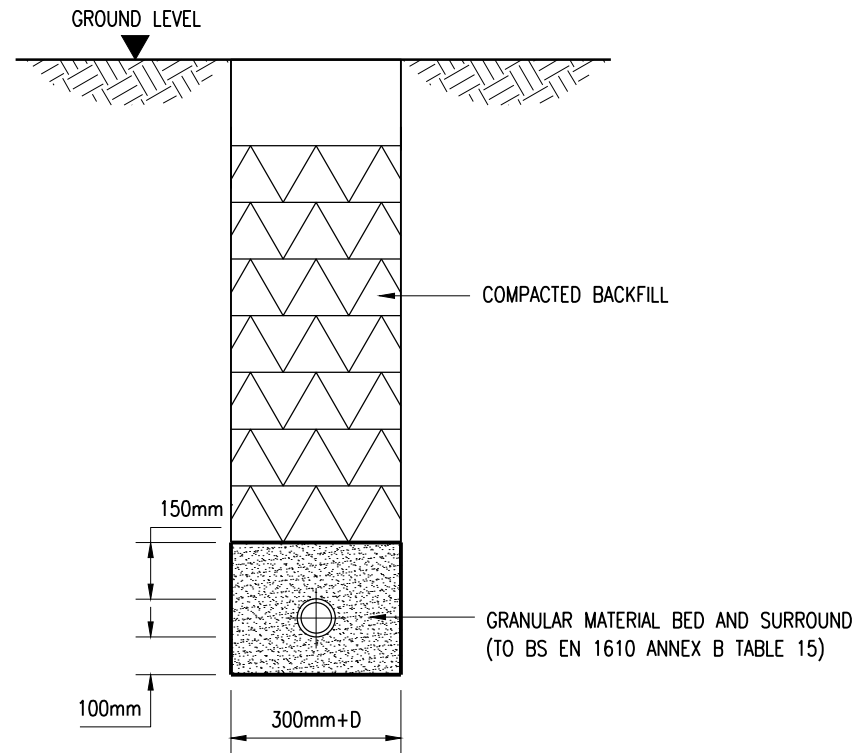


CLASS S BEDDING:
(WHERE COVER >600mm IN LANDSCAPED AREAS
OR >900mm IN TRAFFICKED AREAS)
(1:20)

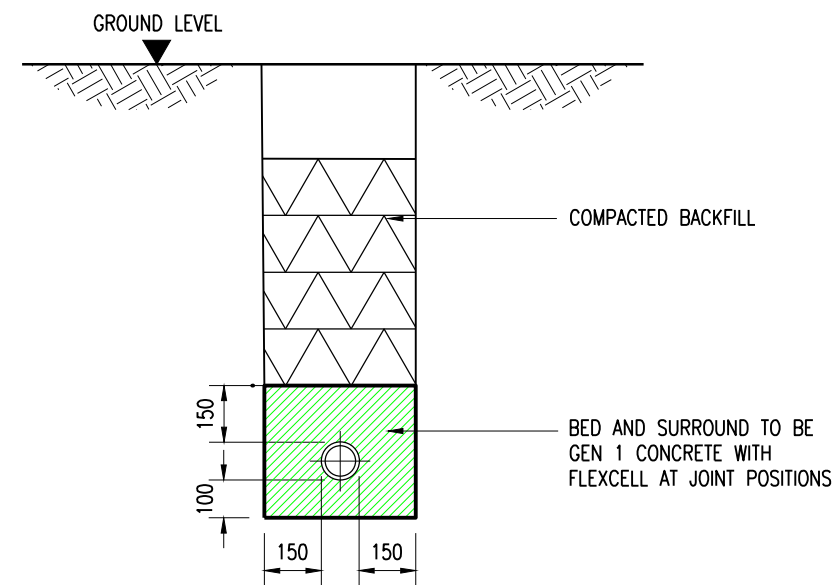


CLASS Z BEDDING:
(WHERE COVER <600mm IN LANDSCAPED AREAS
OR <900mm IN TRAFFICKED AREAS)
(1:20)

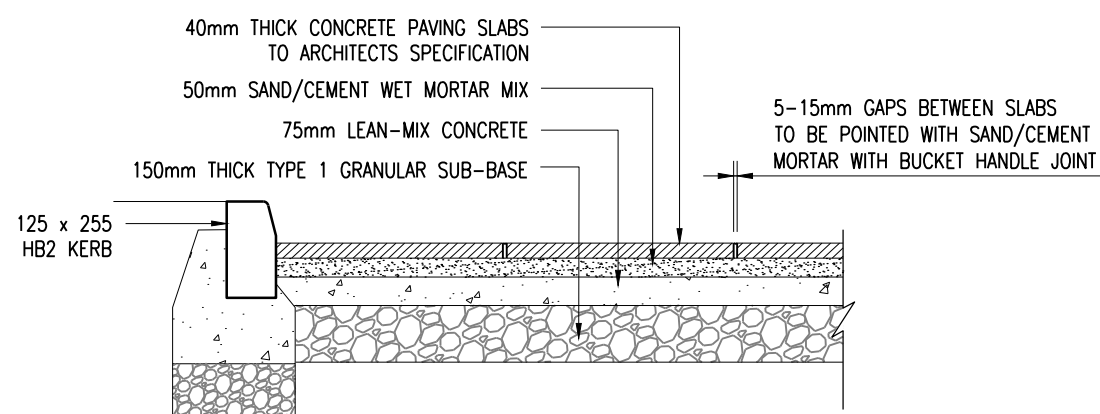



CONCRETE SLAB PAVING
(TO PATIOS & PATHS)
(1:20)

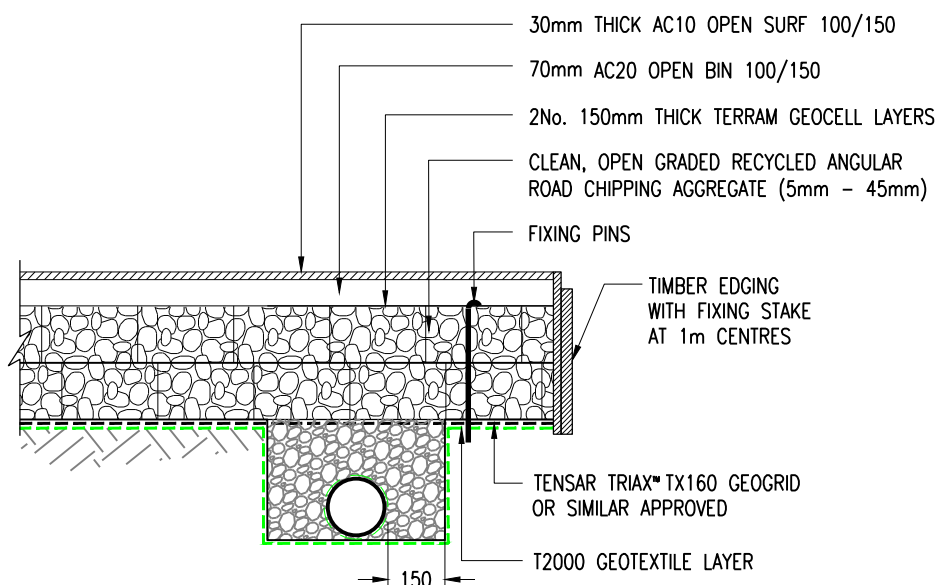

PERMEABLE SURFACE DETAIL
(SHOWING PERFORATED PIPE)
(1:20)

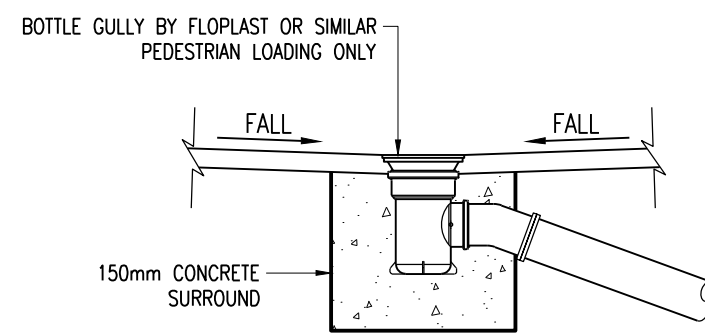

BOTTLE GULLY
(1:20)

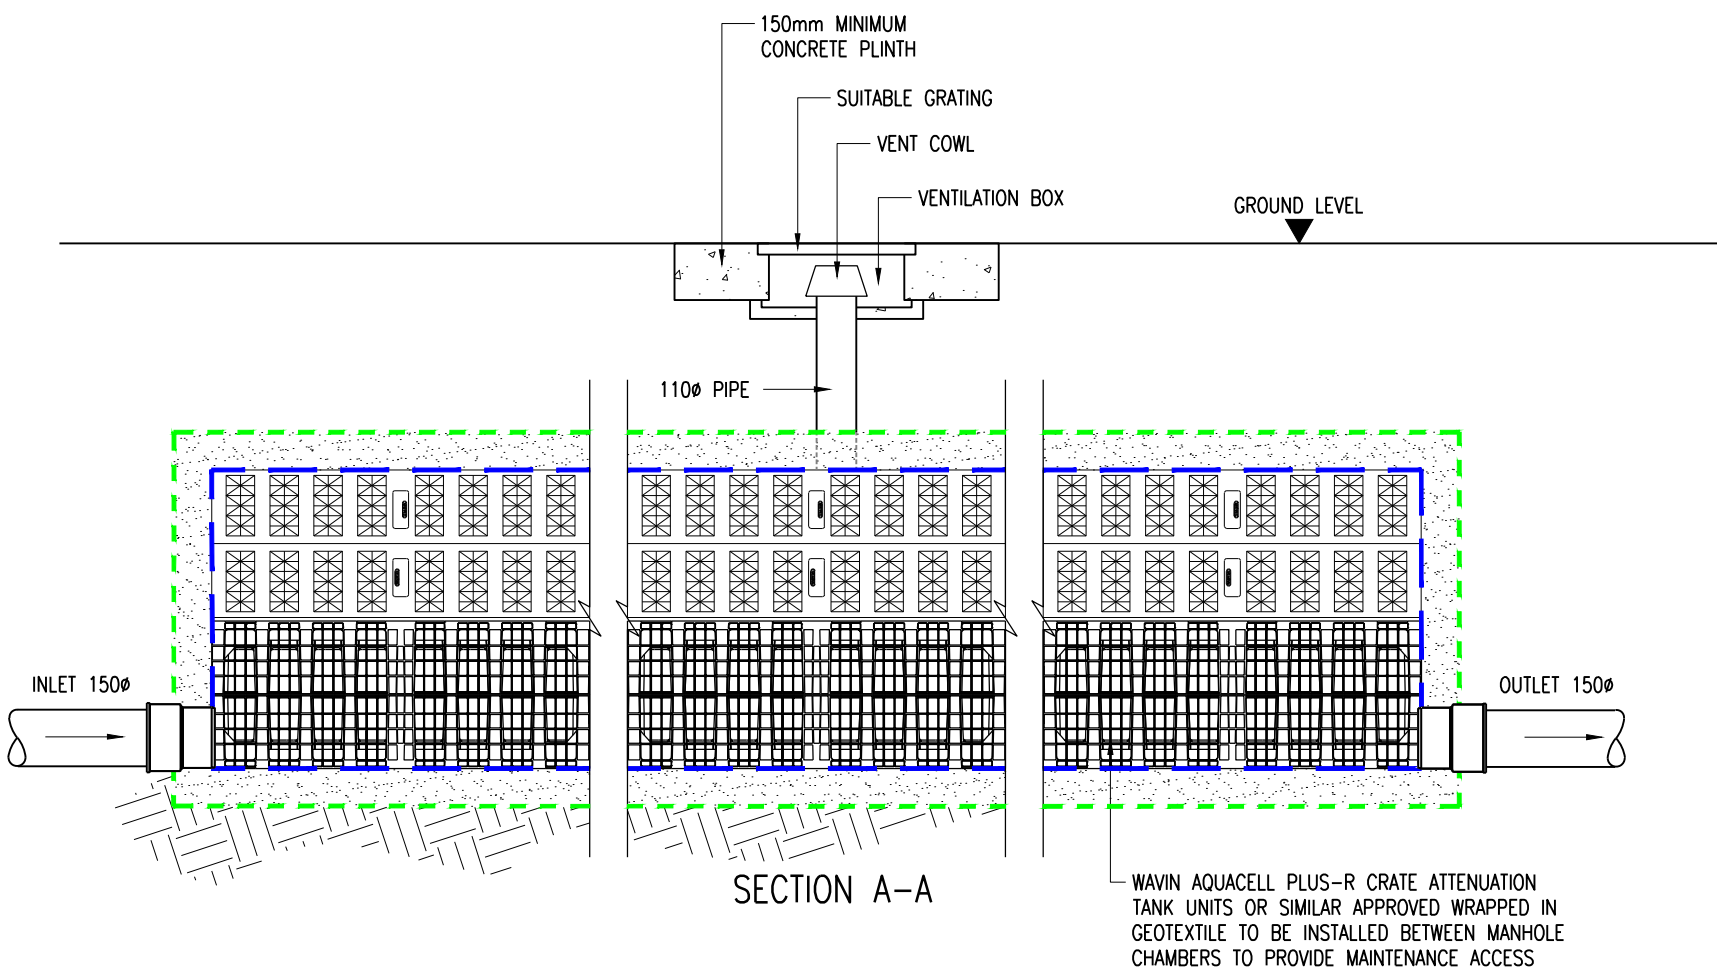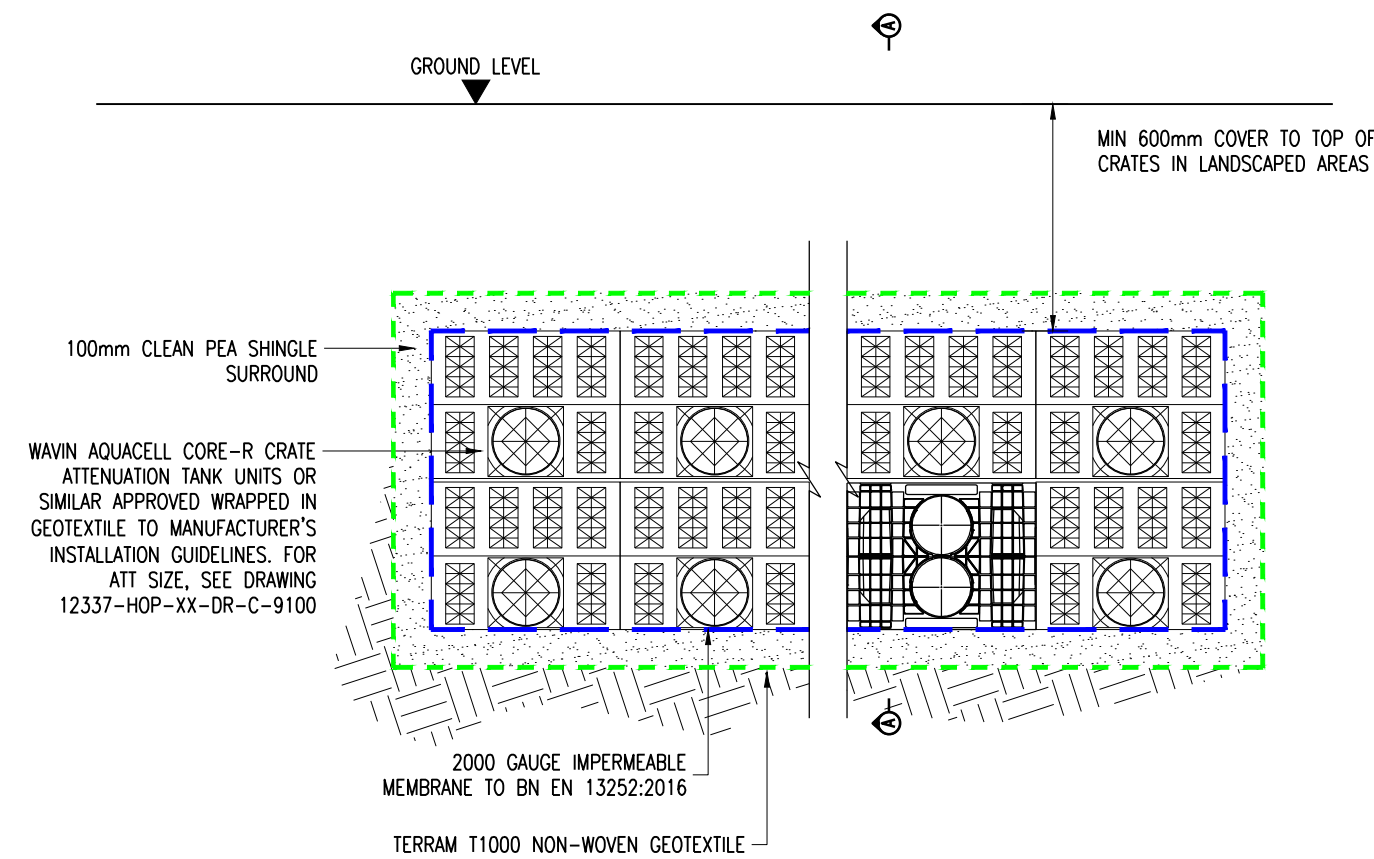

CRATE ATTENUATION TANK
DETAIL
(1:20)

STAGE 4b ISSUE	IMR AK	07.08.26	P02
STAGE 4a ISSUE	IMR AK	05.06.26	P01
Description	By	Apnd.	Date

STAGE 4B
NOT FOR CONSTRUCTION

Title
DRAINAGE DETAILS
SHEET 2 OF 2

Project
HURSTPIERPOINT COLLEGE
NEW GYM AND DINING HUB

Client
HURSTPIERPOINT COLLEGE

HOP
CONSULTING CIVIL AND
STRUCTURAL ENGINEERS
HOP House, 41 Church Road
Hove, East Sussex BN3 2BE
www.hop.uk.com
ask@hop.uk.com
+44 (0)1273 223900

Drawing No.	12337-HOP-ZZ-XX-DR-C-9103	Status	D2
Rev.			P02