


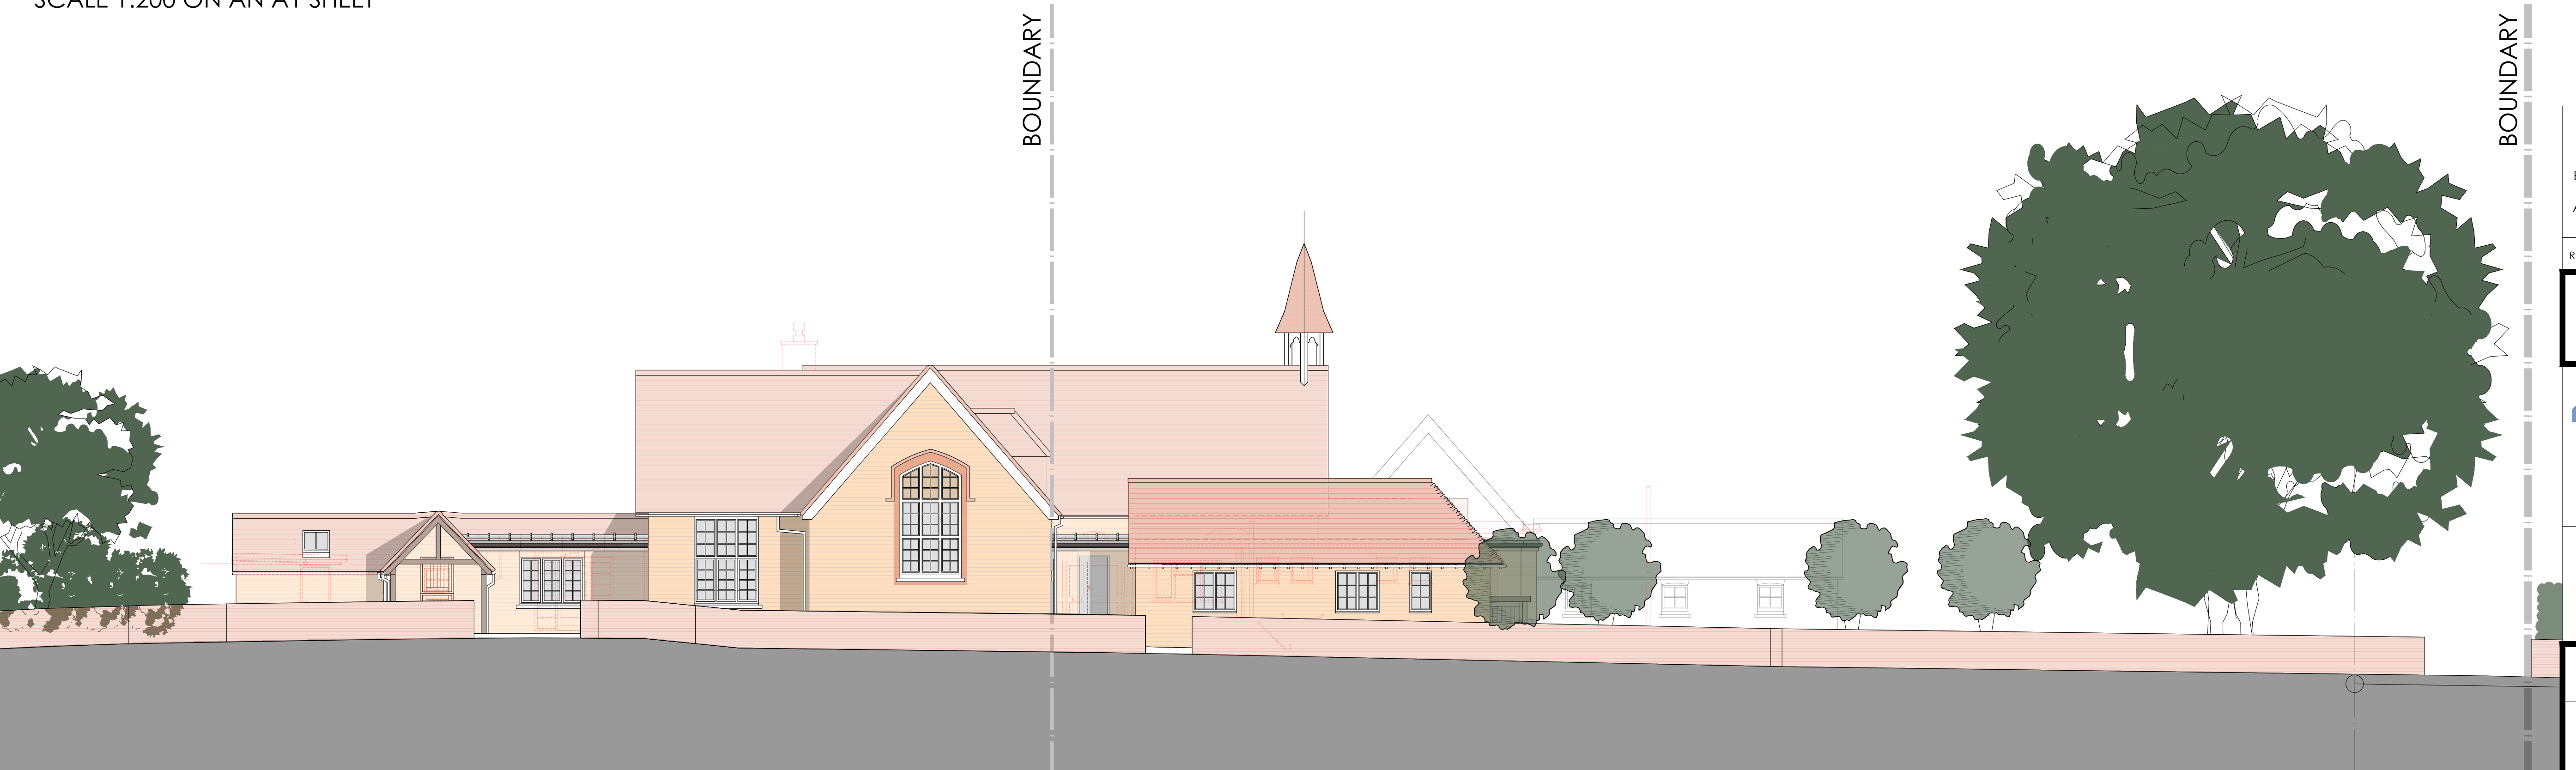

B	19.05.26	RH	Garages added to elevation	
A	28.04.26	RH	Scheme amendments to suit comments from MSDC	
REV.	DATE.	BY.	AMENDMENT.	CHK.

PLANNING

gould baxter
2 Lucastes Mews, Paddockhall Road,
Haywards Heath,
West Sussex, RH16 1HE
(01444) 452604
hb@gouldbaxter.co.uk
www.gouldbaxter.co.uk

NOTES:
DO NOT SCALE OFF THIS DRAWING UNLESS FOR PLANNING PURPOSES.
CHECK ALL DIMENSIONS ON SITE BEFORE ANY WORK IS COMMENCED.
ALL GOODS MATERIALS AND WORKMANSHIP MUST CONFORM WITH CURRENT BUILDING REGULATIONS, BRITISH STANDARDS AND CODES OF PRACTICE.
COPYRIGHT OF THIS DRAWING IS RETAINED BY GOULD PROPERTY CONSULTANTS LLP T/A GOULD BAXTER AND IT MUST NOT BE REPRODUCED WITHOUT WRITTEN CONSENT.

CLIENT:
Waafer Homes Limited

PROJECT:
Warninglid Primary School
Slaugham Lane
Warninglid
RH17 5TJ

DRAWING:
Street Scene
As Proposed

DATE. 29.08.2025	SCALE AT A1. 1:200 / 1:100	DRAWN BY. CS
		CHECKED BY. MC

JOB NO. GH706	DRAWING NO. PL.03	REV. B
------------------	----------------------	-----------

