


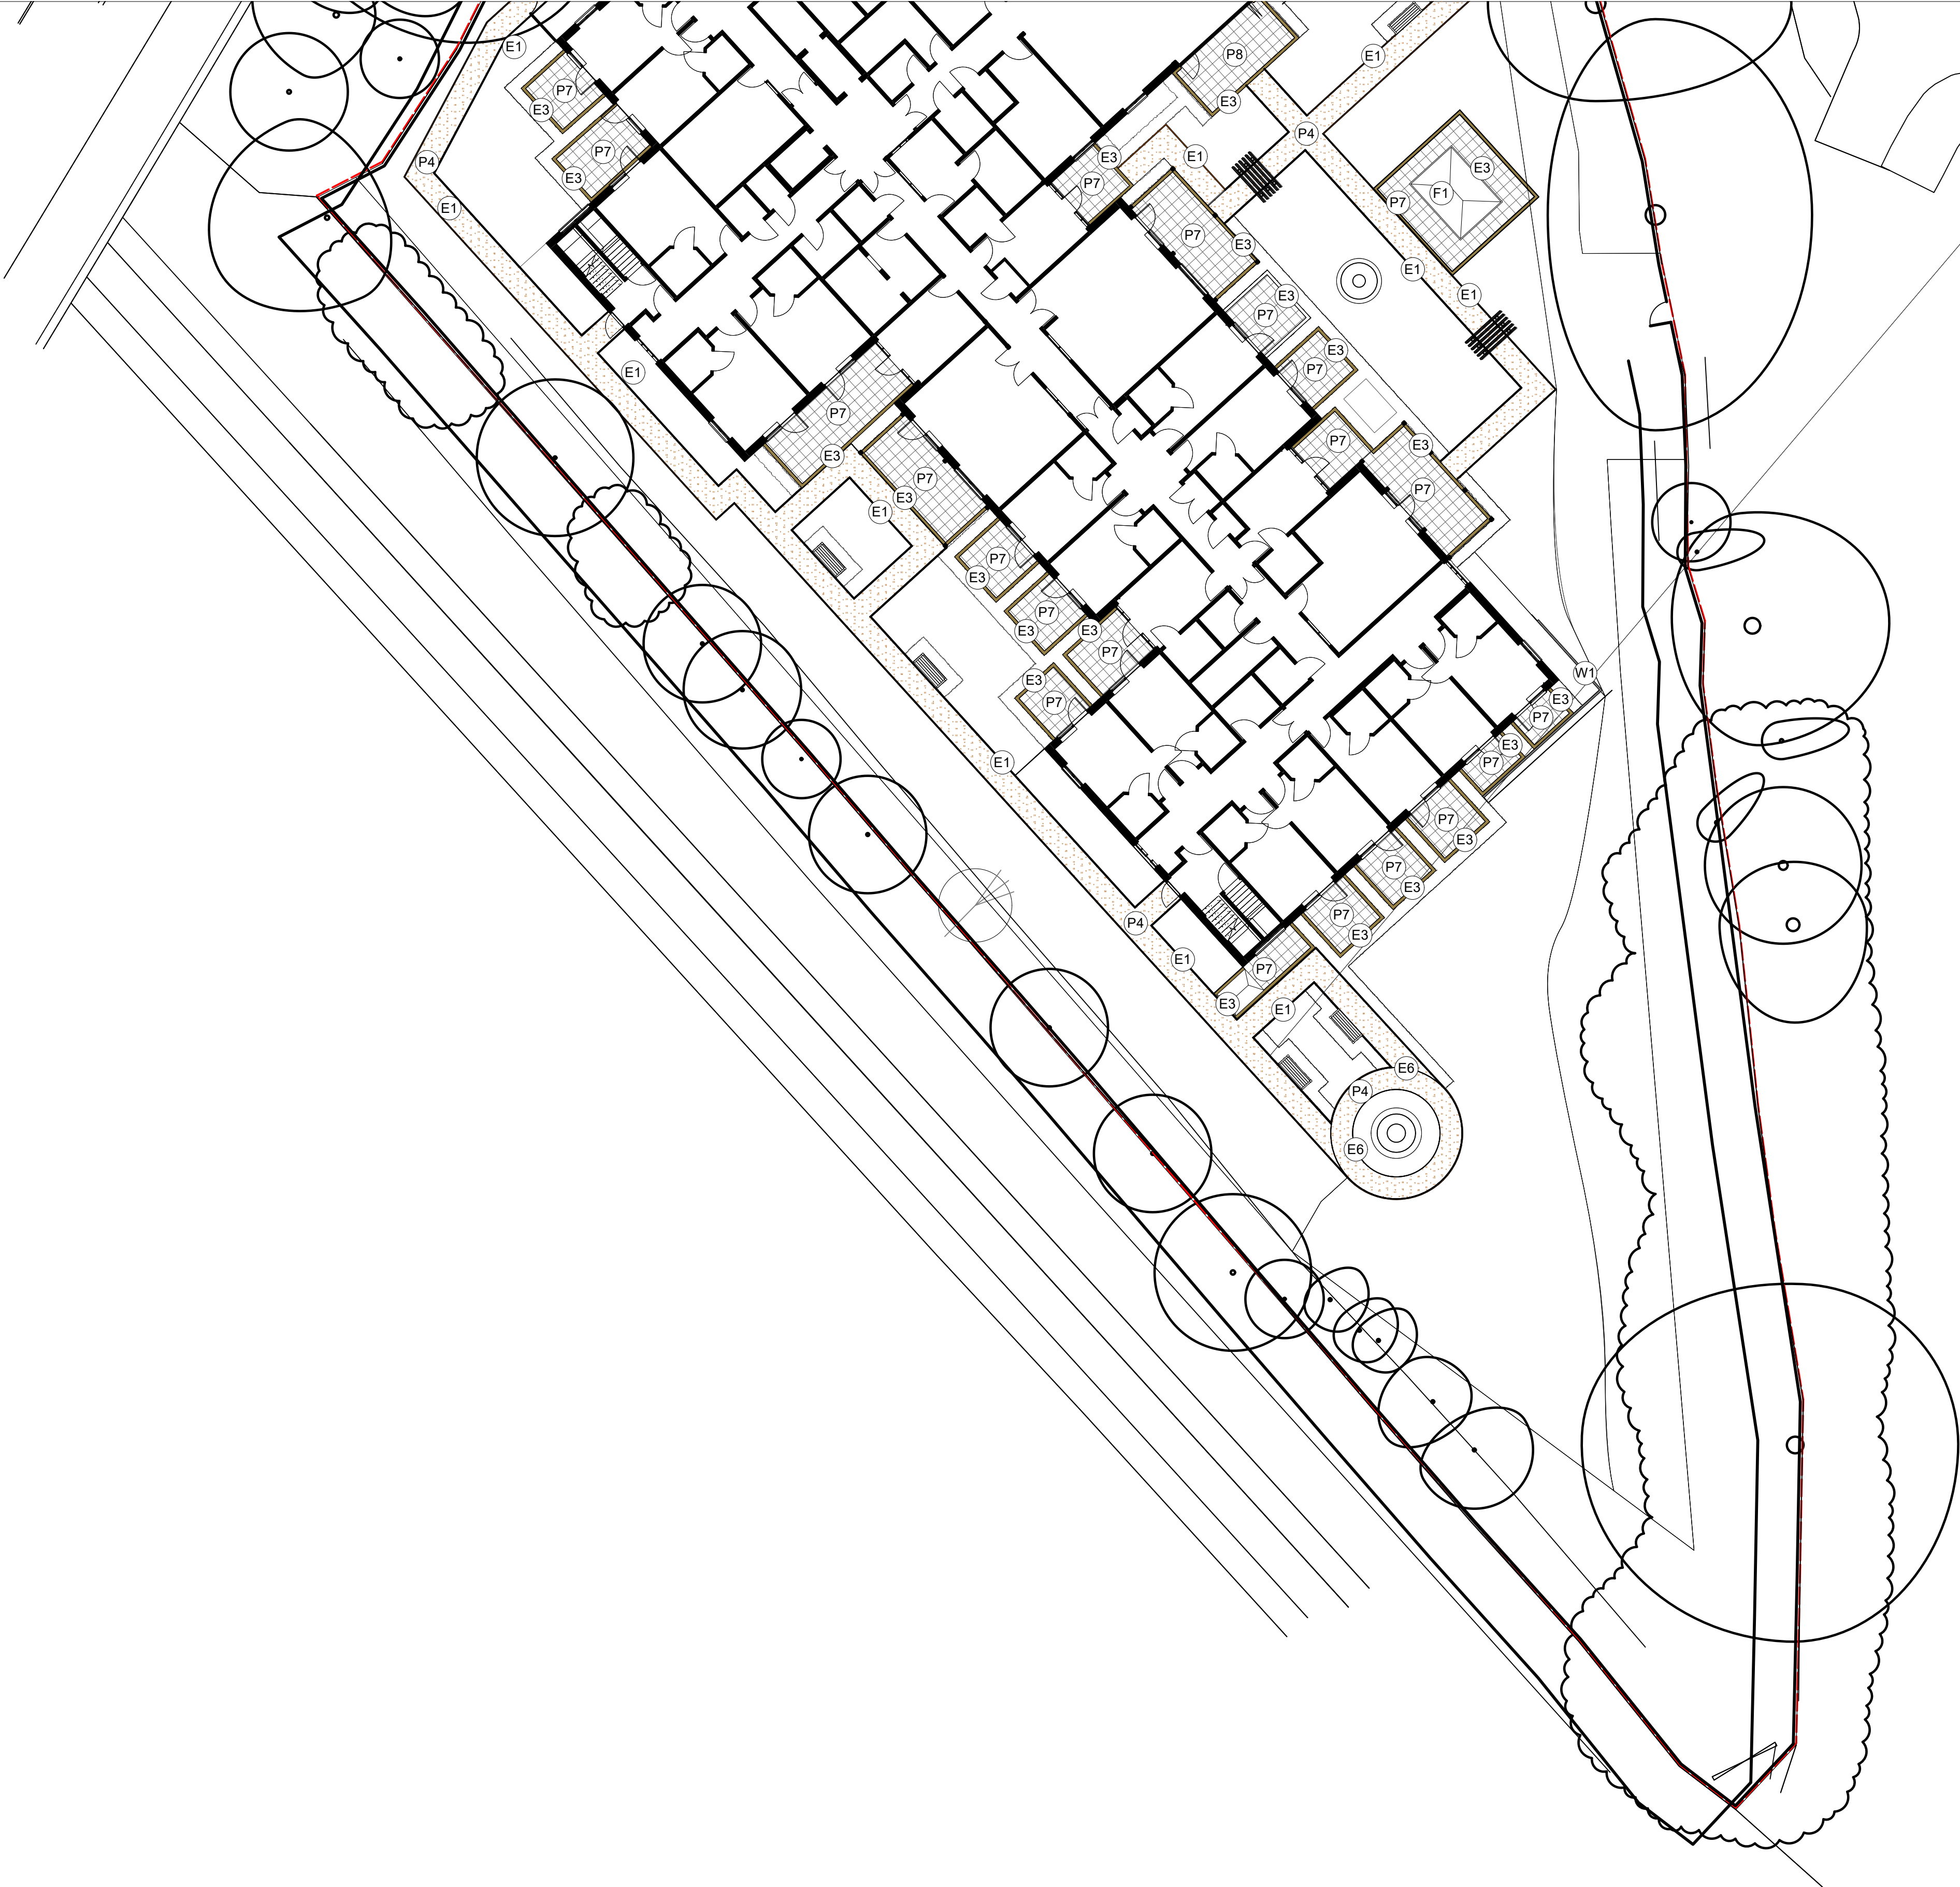

- Key:
- Redline Boundary
- Hard Landscape
- P1 Name: Proposed Vehicular Macadam
- P2 Name: Proposed Pedestrian Macadam
- P3 Name: Proposed Brushed Concrete  
Specification: To Engineers Specification
- P4 Name: Resin Bound Gravel  
Size: 6mm  
Colour: Barley Butter  
Specification: Laid on Asphalt Binder Course on Manufacturers Recommendations. Depth of 16mm  
Available From: SureSet or Equivalent Approved
- P5 Name: Blister Tactile Paving  
Size: 400 x 400mm  
Colour: Buff  
Available From: Marshalls or equivalent approved
- P6 Name: Keyblock Paving  
Size: 200 x 100 x 80mm  
Colour: Brindle  
Specification: Laid Herringbone Bond  
Available From: Marshalls or equivalent approved
- P7 Name: Tegula paving  
Colour: Traditional  
Size: 160 x 120, 160 x 160 x, 240 x 160 x 60mm  
Specification: Laid Stretcher Bond  
Available From: Marshalls or equivalent approved
- P8 Name: Key Block  
Size: 200 x 100 x 80mm  
Colour: Charcoal  
Specification: Laid Herringbone  
Available From Marshalls or equivalent approved
- E1 Name: Concrete Garden Edging  
Colour: Silver  
Size: 150 x 63 x 915mm  
Available From: Marshalls or Equivalent Approved
- E2 Name: Concrete Kerb - 100mm Raised Kerb  
Colour: Silver  
Size: 255 x 125 x 915mm  
Available From: Tobermore or Equivalent Approved
- E3 Name: Tegula Single Row  
Colour: Traditional  
Size: 160 x 160 x 60mm  
Available From: Marshalls or Equivalent Approved
- E4 Name: Keyblock Marker  
Colour: Charcoal  
Size: 200 x 100 x 80mm  
Specification: Alternate Blocks  
Available From: Marshalls or Equivalent Approved
- E5 Name: Concrete Kerb - Flush Kerb  
Colour: Silver  
Size: 255 x 125 x 915mm  
Available From: Tobermore or Equivalent Approved
- E6 AluExcel Edging  
Material Finish: Mill Aluminium, Anodised  
Size: 100mm (H) TBC  
Available From: Kinley Limited or Equivalent Approved
- W1 Name: Low Wall to Match Building Face Brick  
Specification: To Engineers Specification
- Furniture and features
- F1 Name: Timber Garden Shed  
Size: 1.8 x 2.4m  
Available From: Available from Tigers sheds or equivalent approved
- Name: Greenwich Teak Solid Wood Park Bench  
Size: 1800 x 500 x 500mm  
Available From: Branson Street Furniture or Equivalent Approved
- Name: Hardwood Timber Pergola Structure  
Size: 1200 x 2400 x 2400, 140 x 140 Posts, 140 x 65 Beams & 140 x 40mm Cross Rails  
Available From: Branson Street Furniture or Equivalent Approved
- Name: Leviathan OPeN Chunky Gazebo  
Size : 63 (w) x 3m (d)  
Colour: Timber  
Available form Dunster House or equivalent approved
- Name: Sheffield Cycle Stands  
Size: 715 x 800 x 48.3(dia)mm  
Colour: Galvanised to BS EN 150 1461:2009  
Specification: Base Plate Fixed  
Available From: Broxap or Equivalent Approved
- Name :Deacon Shlter  
Size: H2150 x W4000 x D2100mm  
Colour: As manufactured - Timber  
Available From Bailey Street Scene or equivalent approved
- H150cm Regal 3-Tier Cast Stone Water Fountain by Ambiente
- Sign post - Blue Badge Parking

|                         |            |                         |          |
|-------------------------|------------|-------------------------|----------|
| P05                     | 21/01/2025 | Revision number updated | MR       |
| P04                     | 14/01/2025 | Minor Updates           | LJ       |
| P03                     | 16/12/2024 | Updated Layout          | LJ       |
| P02                     | 22/09/2023 | Updates from comments   | HR       |
| REV                     | Date       | Description             | Drawn by |
| Base drawing:           |            |                         |          |
| Title:                  |            | Stage:                  |          |
| Hard Landscape Plan     |            | Construction            |          |
| Client:                 |            |                         |          |
| Whitberry Ltd           |            |                         |          |
| Project:                |            |                         |          |
| Kings Way, Burgess Hill |            |                         |          |
| Date:                   | Drawn by:  | Authorised:             |          |
| 13/09/2023              | LJ         | SD                      |          |
| Drawing Number:         |            | REV: P05                |          |
| 201224-TMA-XX-DR-L-4001 |            | Scale: 1:200 @A1        |          |



The Barn, Felthames Park  
Chalk Lane, Harlow  
Essex CM17 0PF

0845 094 3268  
info@tma-consultants.co.uk  
www.timmoyaassociates.co.uk