


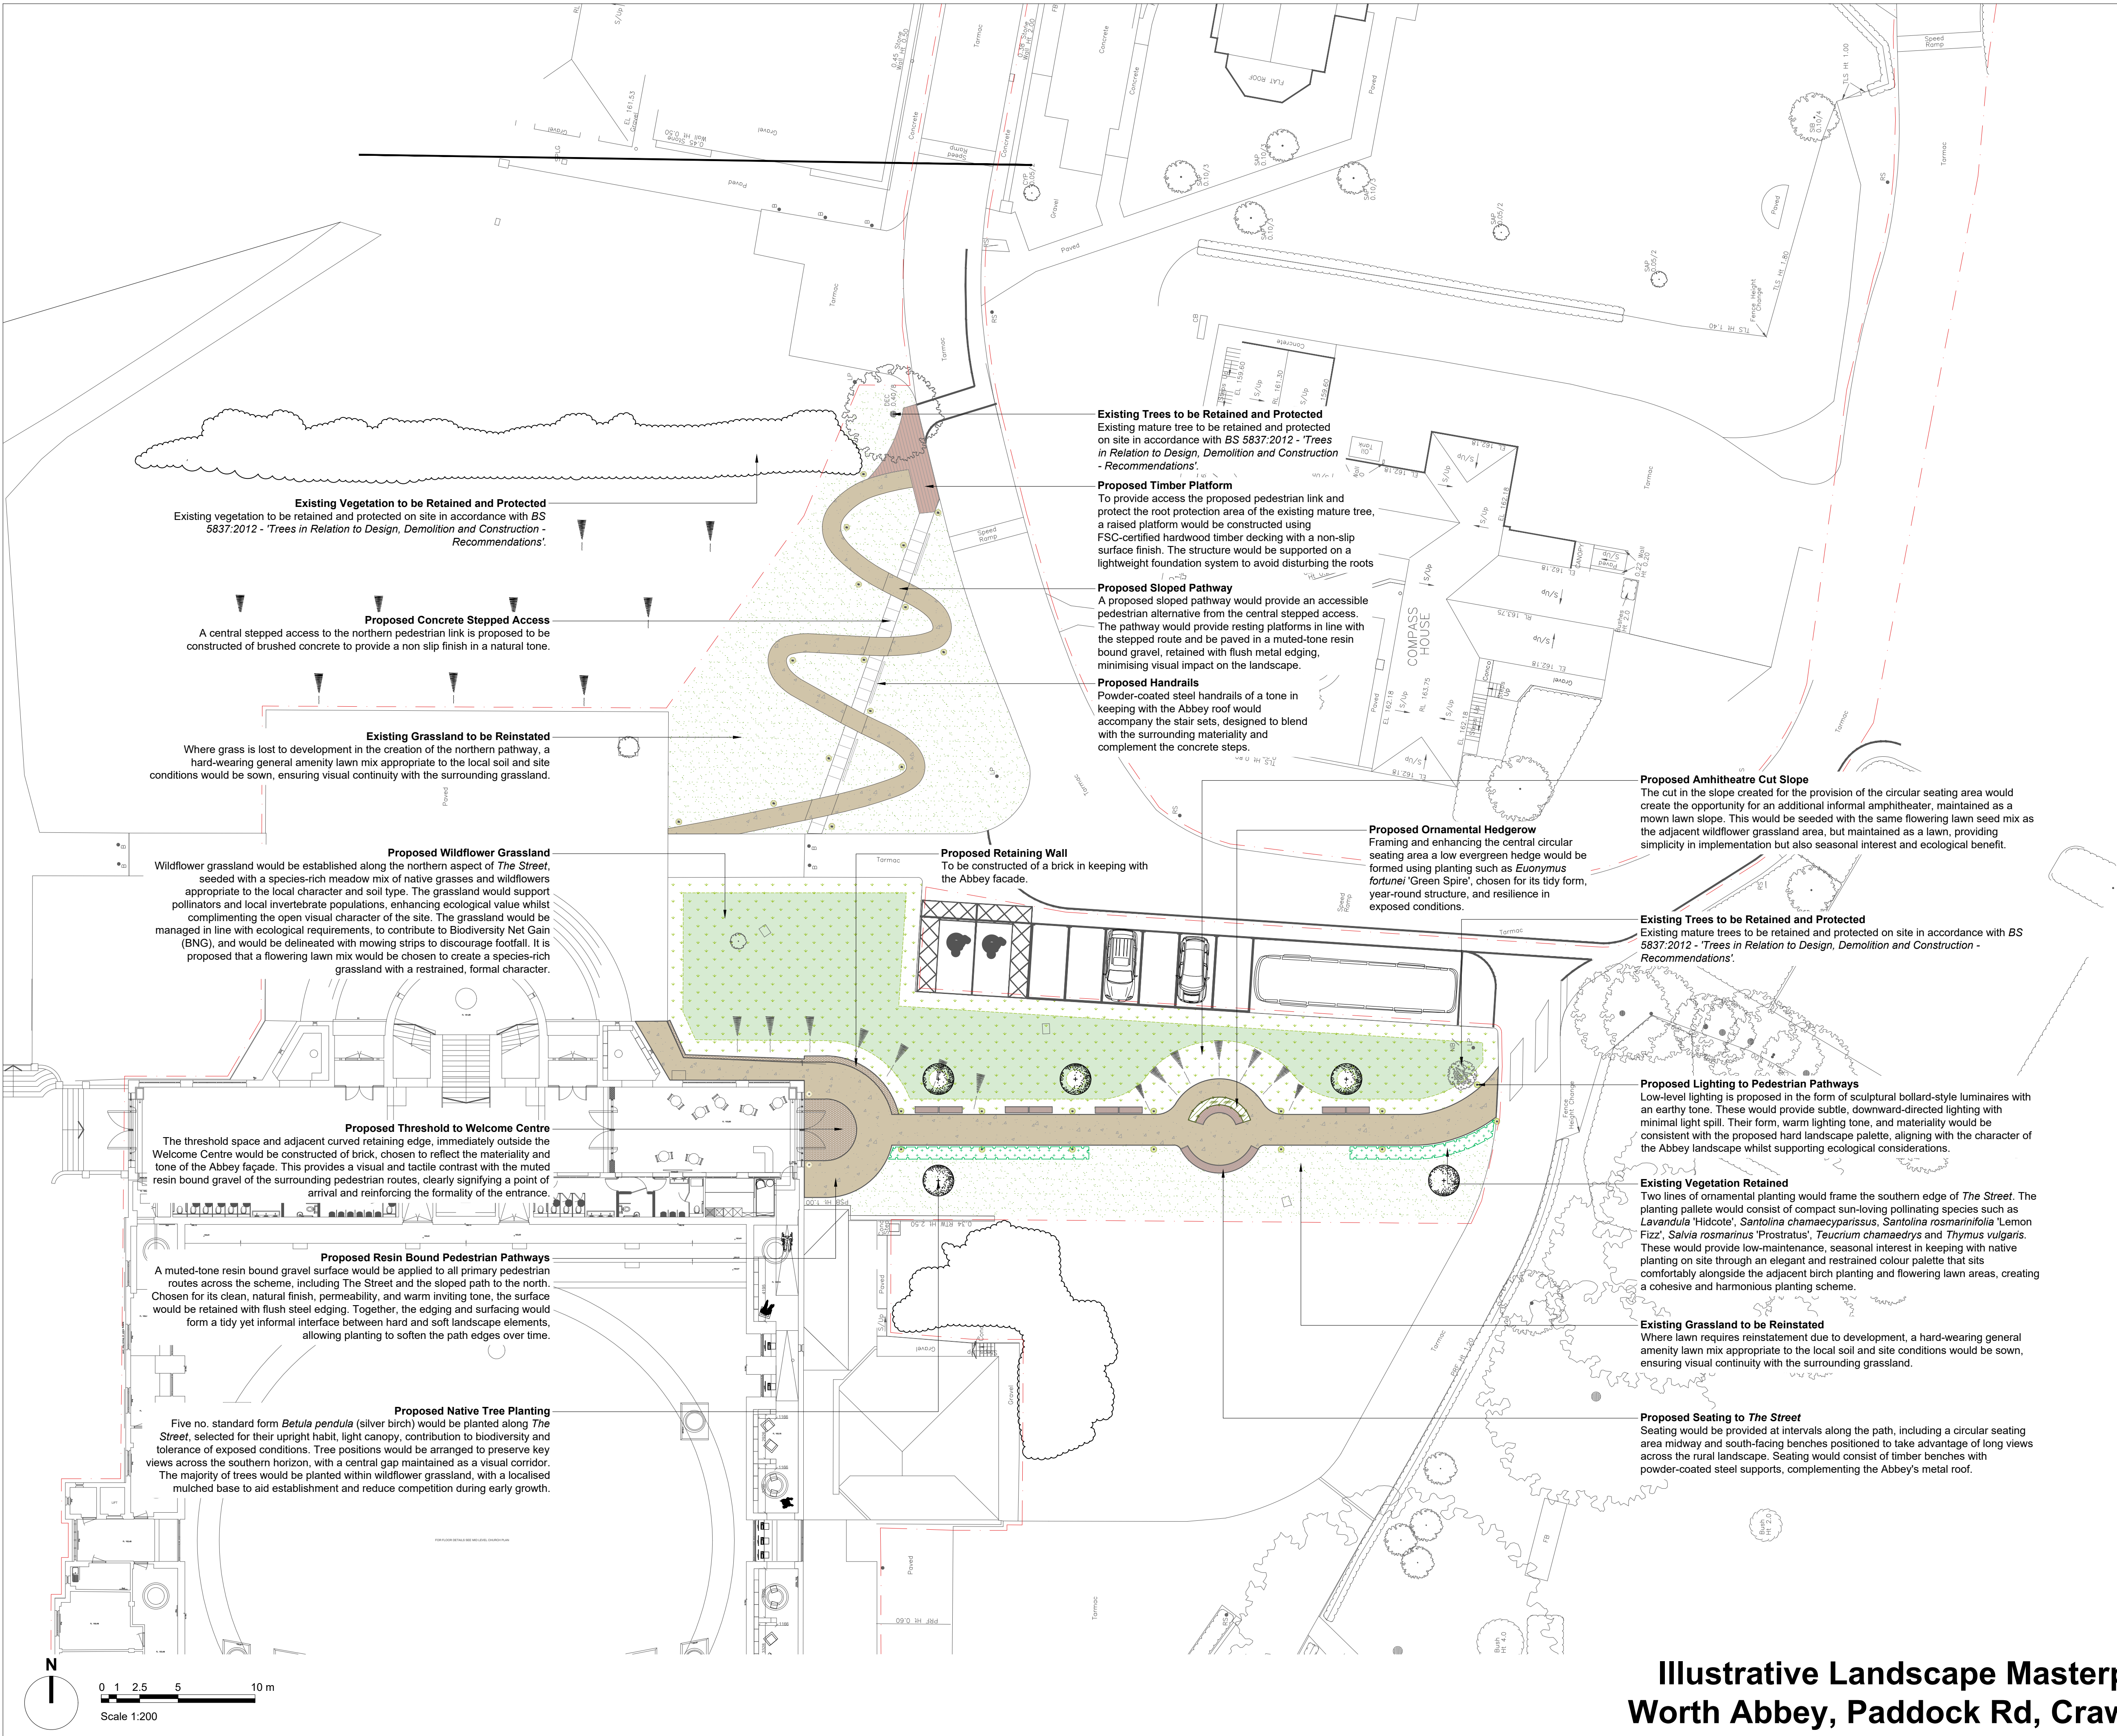


Legend

- Site Boundary**
- Existing Trees to be Retained and Protected**
Existing mature trees to be retained and protected on site in accordance with BS 5837:2012 - 'Trees in Relation to Design, Demolition and Construction - Recommendations'.
- Existing Vegetation to be Retained**
- Proposed Soft Landscape**
 - Native Trees**
 - Ornamental Hedgerows**
 - Ornamental Planting**
 - Native Wildflower Grassland**
 - Native Flowering Lawn**
 - Reinstated / Married in Lawn Areas**
- Proposed Hard Landscape**
 - Resin Bound Gravel**
 - Brick Pavers**
 - Timber and Steel Seating**
 - Timber Platform**
 - Lighting Bollards**

- Notes:**
- To be read in conjunction with accompanying documents produced by the Landscape Architect.
 - Not to be used for Contract nor Construction purposes.

PLANNING ISSUE

Rev	Description	Date	Drawn	Appr
00	Planning Issue	25.07.25	GL	KM

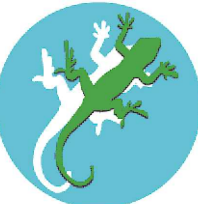**LIZARD**
Landscape Design and Ecology

The Old Bank, 34 South Street, Tarring, Worthing, West Sussex, BN14 7LH
T: 01903 216033 E: office@lizardlandscape.co.uk W: lizardlandscapeecology.com

Client Worth School Project Title and Location Worth Abbey Paddock Rd, Crawley			
Drawing Title Illustrative Landscape Masterplan			
Scale 1:200@A1	Drawn GL	Approved KM	Date 25.07.25
Drawing No LLD3566-LAN-DWG-010			Revision 00

Illustrative Landscape Masterplan Worth Abbey, Paddock Rd, Crawley