



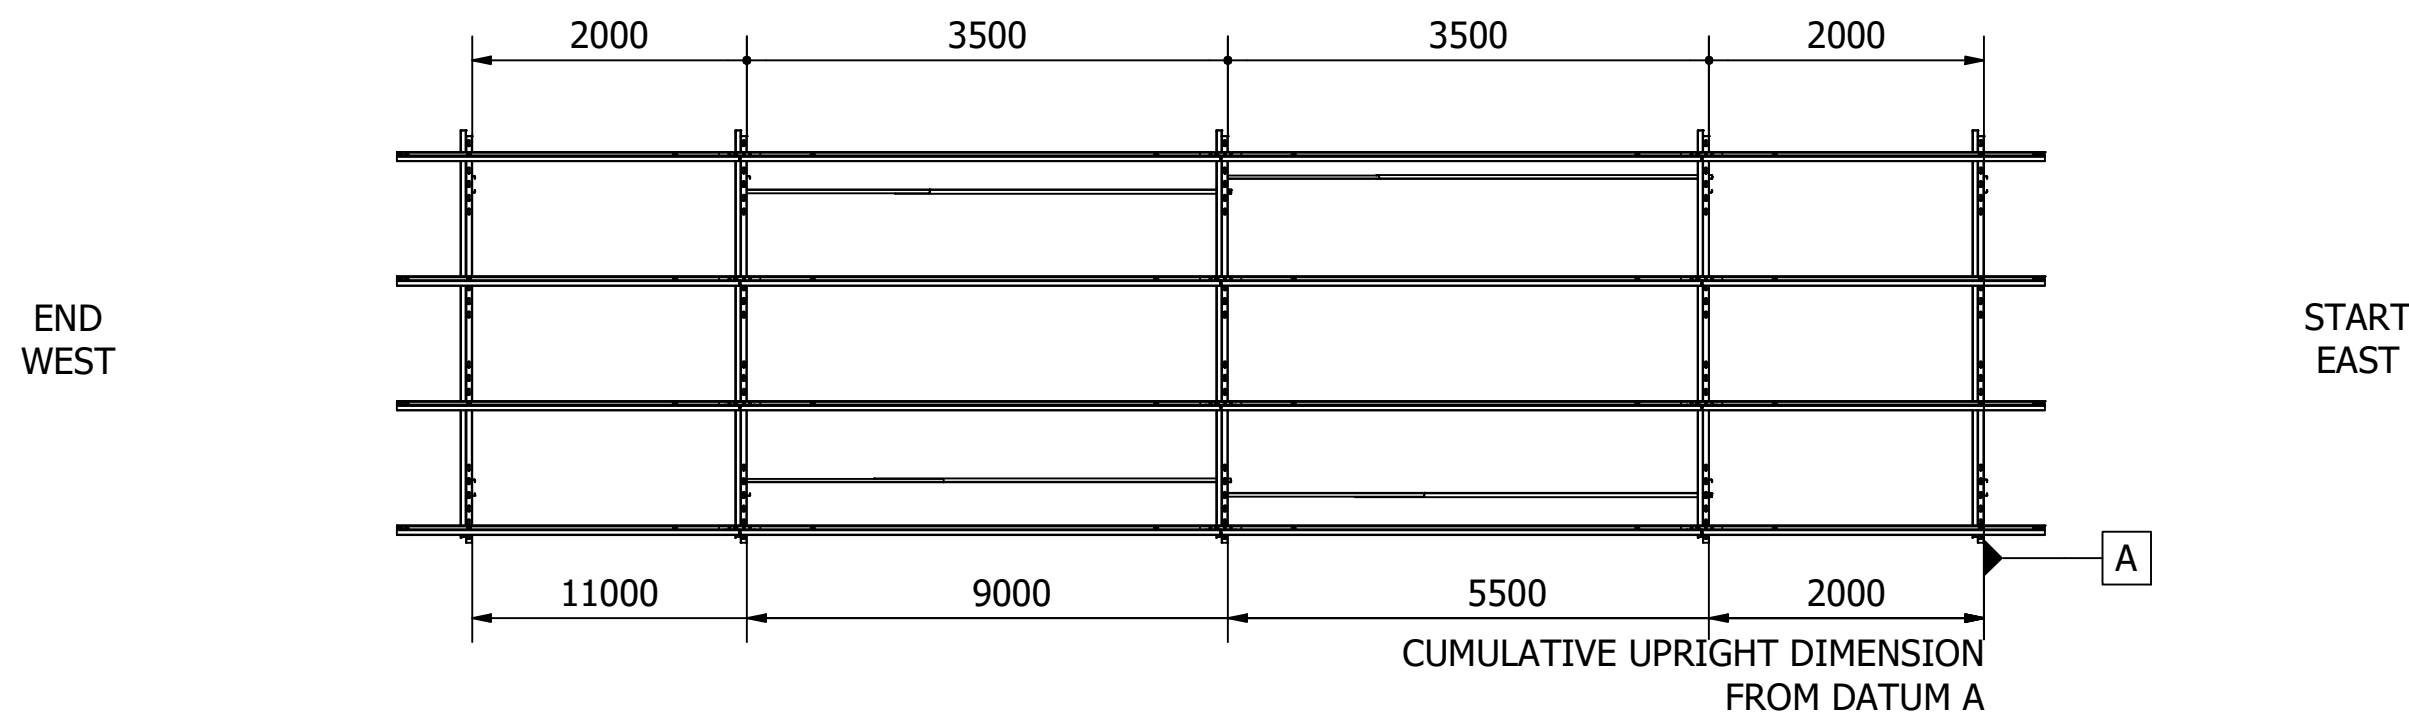


PLAN VIEW


SHOWING PILE POSITIONS

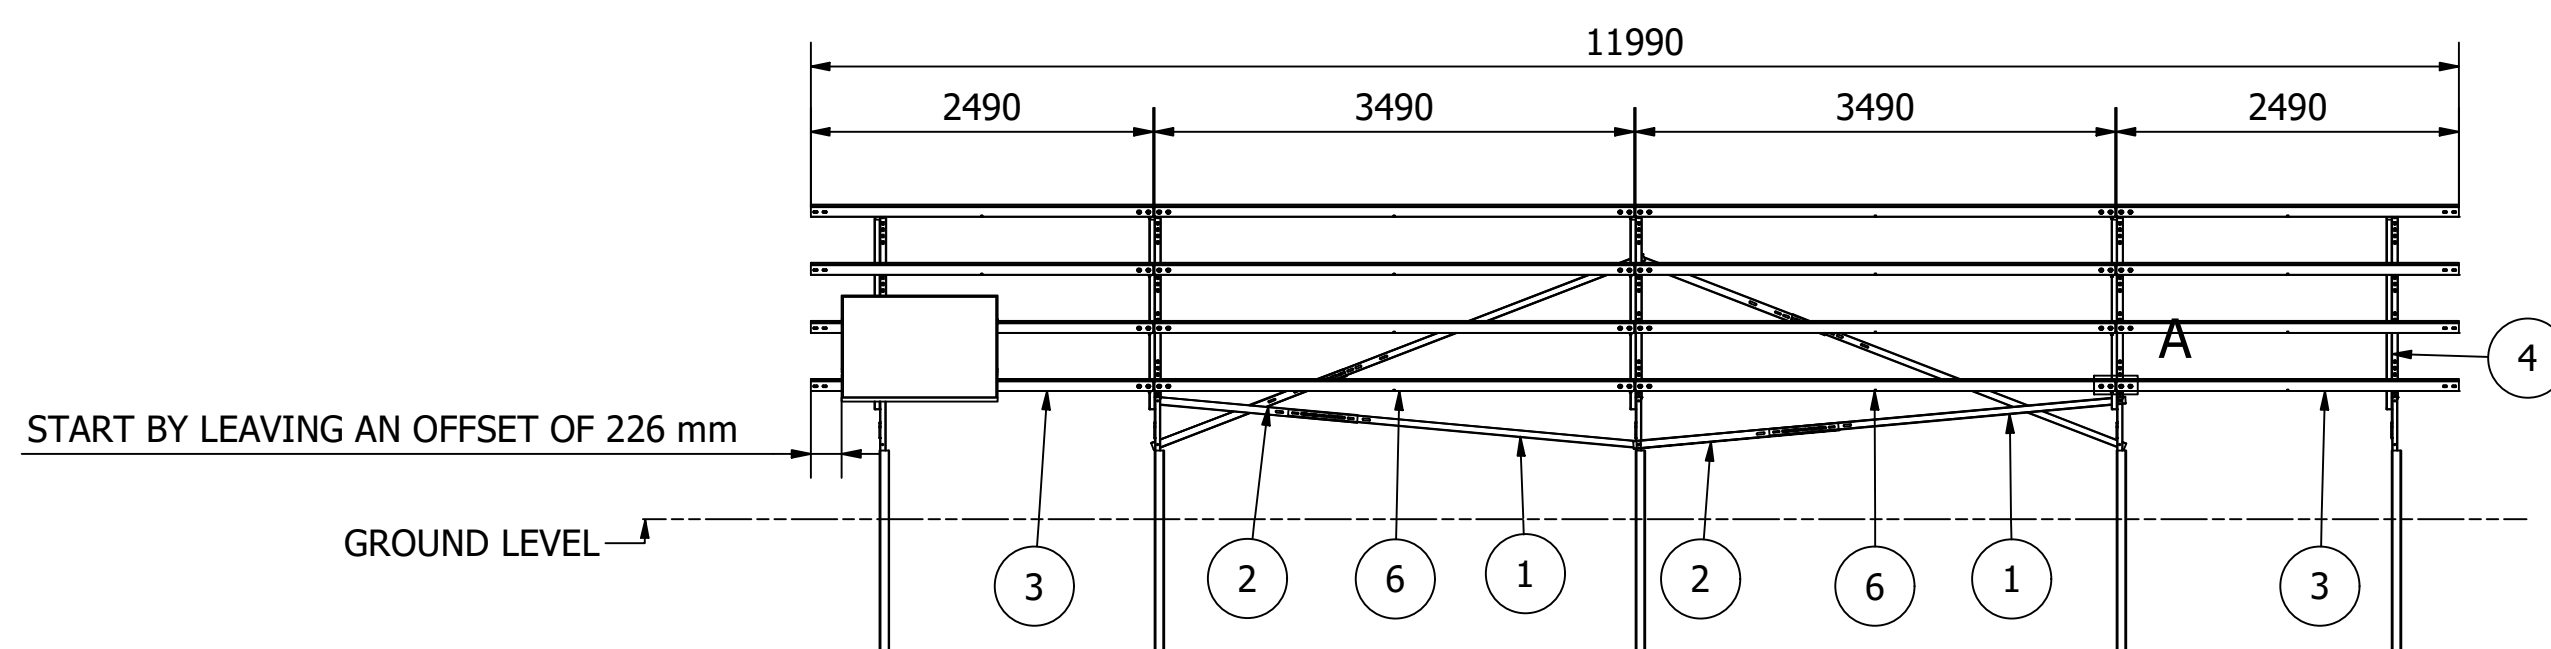

FRONT VIEW
SHOWING PURLIN POSITIONS

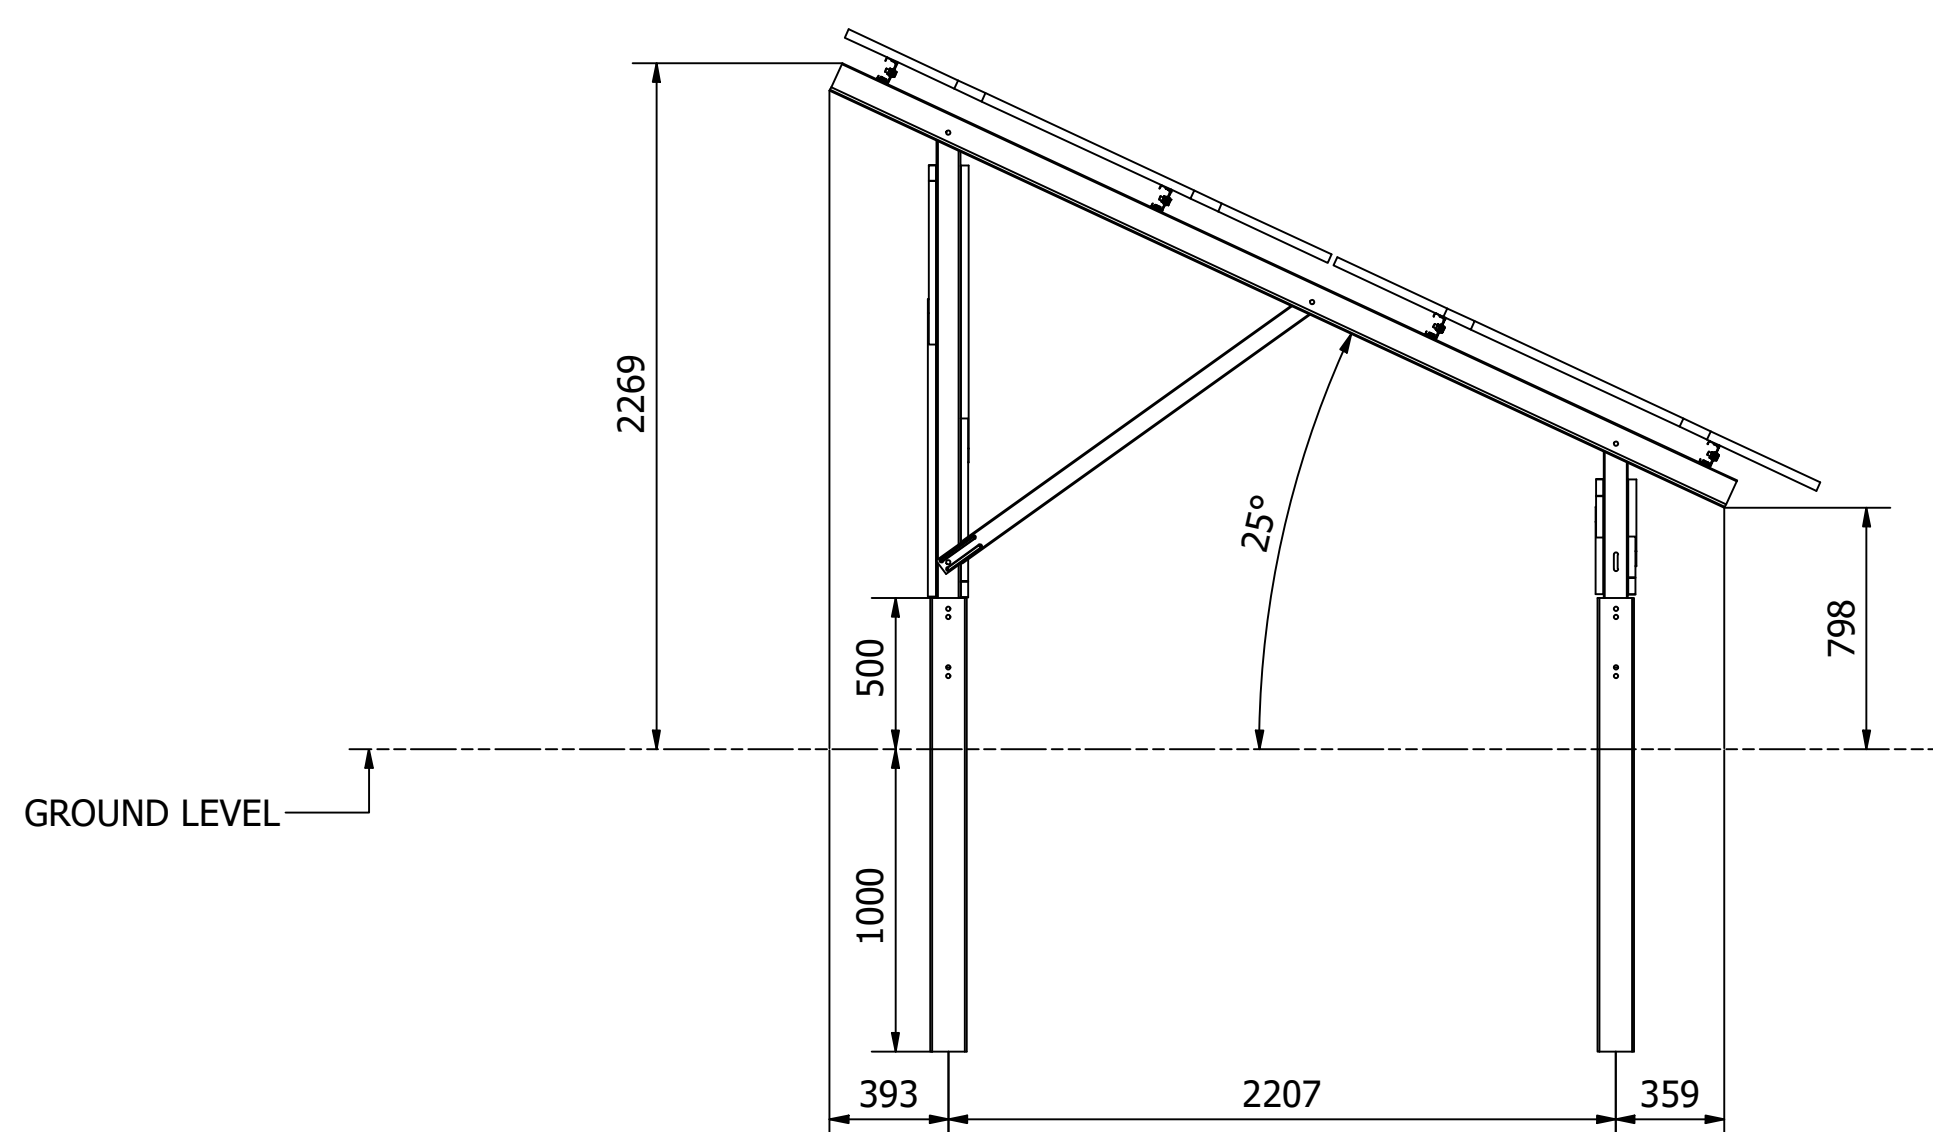


SIDE VIEW
NOT TO SCALE
SHOW UPRIGHT POSITIONS

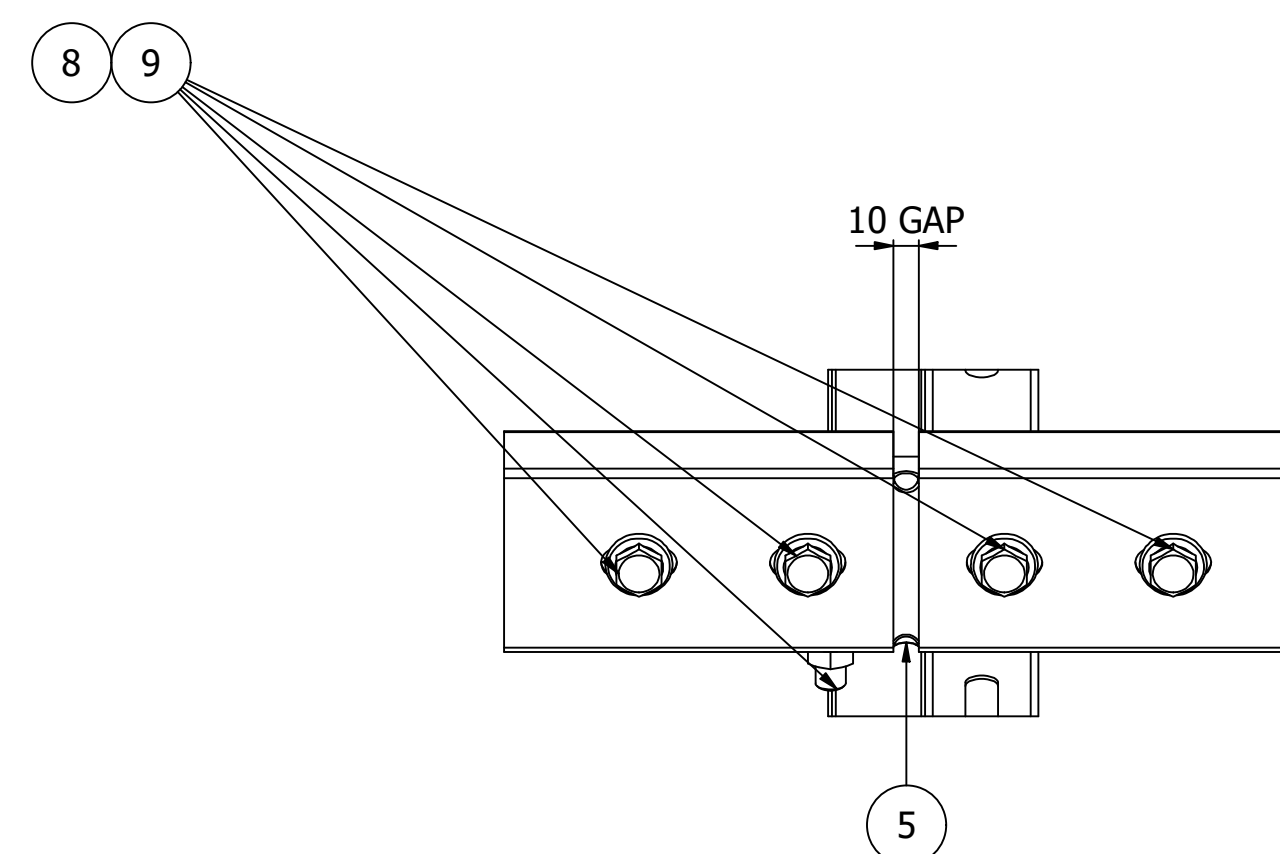

DETAILED VIEW A (1 : 3)
TYP ALL POSNS

IMPORTANT NOTE:

1. PANEL CLAMPING ZONE ADHERENCE IS THE RESPONSIBILITY OF INSTALLER
PURLIN POSITION CAN BE ADJUSTED TO SUIT PANEL MANUFACTURER'S CLAMPING ZONE
REFER TO THE PANEL MANUFACTURER SPECIFICATIONS FOR CLAMPING INFORMATION.
2. DRAWING DOES NOT INCLUDE BRACINGS, PLEASE REFER TO THE INSTALLATION GUIDE.

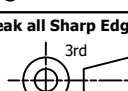PARTS LIST																							
ITEM	QTY	PART NUMBER	DESCRIPTION																				
1	4	0000-WBR-005	Internal Wind Brace 51x29x1.45mm 2600L																				
2	4	0000-WBR-001	External Wind Brace 57x26x1.45mm 1500L																				
3	8	1261-PUR-2490	GM PURLIN 80x40x1.45 2490L																				
4	5	2 in P - UPA - ADS																					
5	12	0000-JRC-105	GM COMMON JOINER 75x34x20x1.45 300L																				
6	8	1261-PUR-3490	GM PURLIN 80x40x1.45 3490L																				
7	20	2 In P - Solar Panel																					
8	60	SPS - M12	Serrated Flange Nut																				
9	60	SPS - M12 x 26	Hexagon Serrated Flange Bolt																				
All Dimensions are in Millimetres For Drawing Requirements, Refer to WI-08.03.01: Design Manual Fabrication Structural Framework Designed I.A.W. EN 1991 1-4:2005+A1 Tolerances (U.O.S.): Linear ±0.0mm Angular ±1.0° Manufacturing Tolerances (U.O.S.): Material Lengths ±1.0mm Holes & Slots (Size and positioning) ±0.5mm Angular ±1.0° Design Code: EN 1996-2002+A1, EN 1993-1-1:2005+A1, Parts 1, 3 & 7 (Eurocodes) Deburr and Break all Sharp Edges  IF IN DOUBT, ASK!  SOLARPORT Solarport Systems Ltd The Gate, Gore Cross Business Park Broadport Dorset DT9 3PH t: +44 (0)1308 800 501 e: info@solarportsystems.com w: www.solarportsystems.com ECR No. N/A Description of Change: First drawing, initial issue Date of Change: 01/08/2025 Drawn By: ME Checked By: ND <tr><td colspan="3"> Title: 2x10 - Concrete Pile </td><td colspan="3"></td></tr> <tr><td colspan="2"> Drawing No. Modular Library </td><td colspan="2"> Project No. M231261 </td><td colspan="2"> Revision 1 </td></tr> <tr><td colspan="2"> Scale: 1 : 55 </td><td colspan="2"> Sheet 1 of 1 </td><td colspan="2"> A1 </td></tr>						Title: 2x10 - Concrete Pile						Drawing No. Modular Library		Project No. M231261		Revision 1		Scale: 1 : 55		Sheet 1 of 1		A1	
Title: 2x10 - Concrete Pile																							
Drawing No. Modular Library		Project No. M231261		Revision 1																			
Scale: 1 : 55		Sheet 1 of 1		A1																			