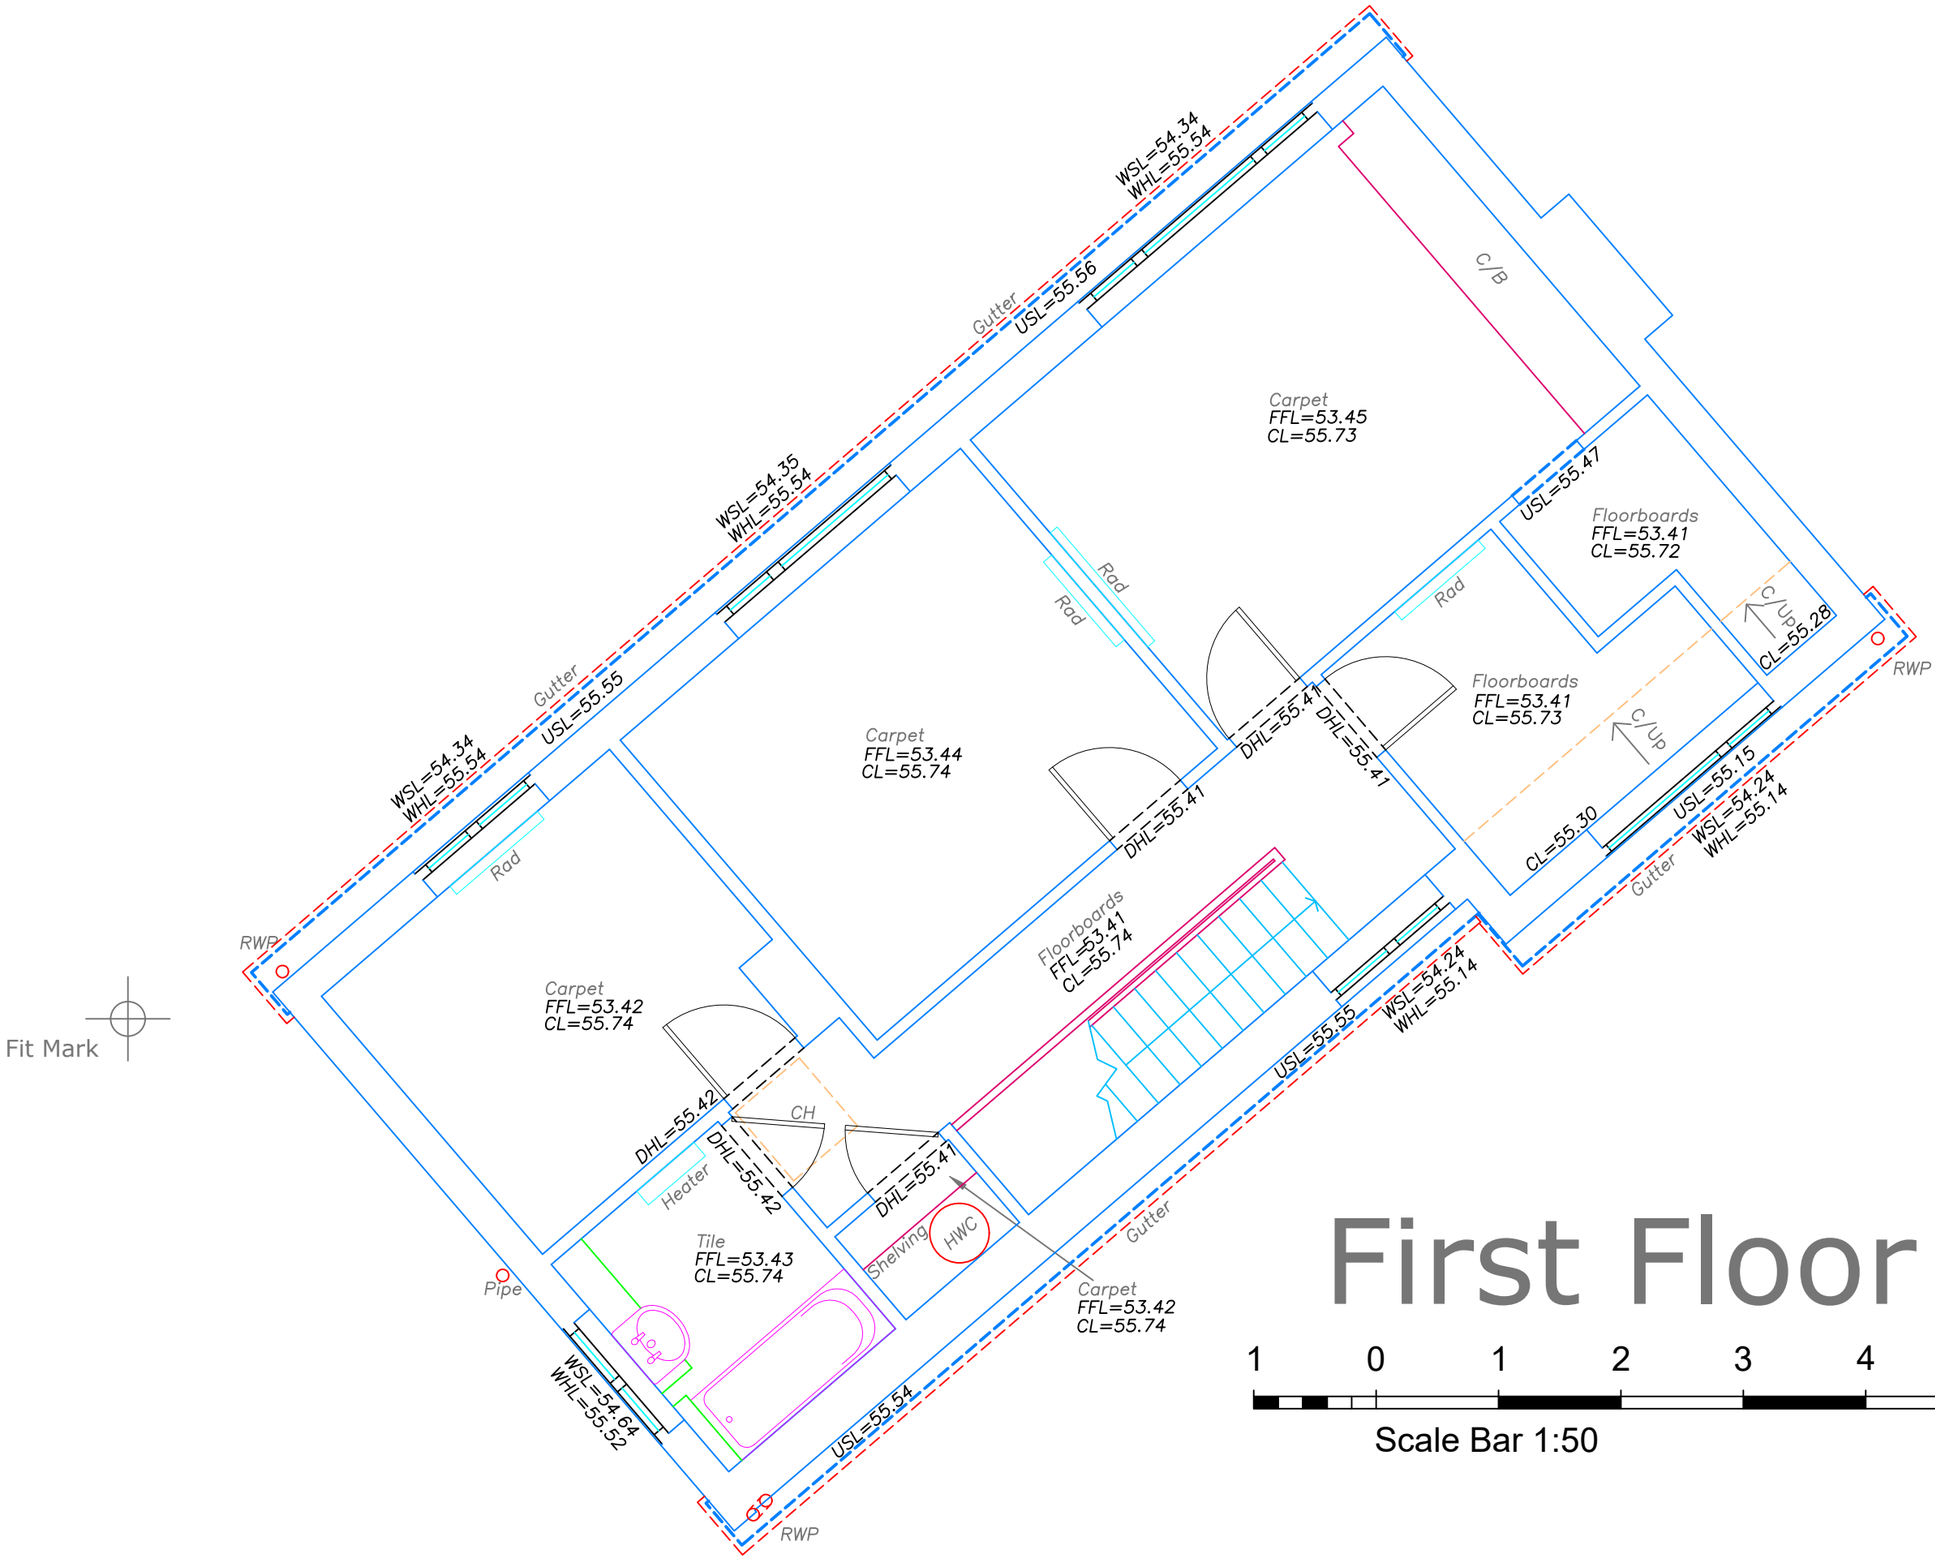


Fit Mark

Fit Mark

First Floor

1 0 1 2 3 4 5

Scale Bar 1:50

GRID:
All information is to Ordnance Survey National Grid, computed using Leica Smartnet RTK Network

DATUM:

All Levels are Orthometric Heights Related To OSGM15 Datum.

NOTES:

- Surveyed boundaries may not be legal boundaries.
- Dimensions should not be scaled. All information contained in the drawing should be checked and verified on site prior to any fabrication/construction.
- All utilities have been identified to the best of the surveyors knowledge but cannot be guaranteed. Due to non entry of inspection chambers all pipe sizes should be checked and verified before any works commence.
- Services such as Inspection Chambers and Water Meters etc may be obscured by parked cars or debris.
- Tree spreads shown indicatively only.
- A separate layer with each individual tree spread exists. Layer is turned off.

Building Survey Key

HEIGHTS

AC	Underside of Arch Crown
AS	Underside of Arch Spring
C	Ceiling
CF	False Ceiling
DH	Door Head
DS	Door Sill
UB	Underside of Beam
UBox	Underside of Boxing
UD	Underside of Duct
UJ	Underside of Joist
UP	Underside of Pipe
UPE	Underside of Pelmet
URSJ	Underside of RSJ
US	Underside of (Generic)
WAC	Window Arch Crown
WAS	Window Arch Spring
WH	Window Head
WS	Window Sill

FEATURES

A	Approximate
ACB	Alarm Control Box
B	Boiler
CB	Cupboard
CFUp	Ceiling False Sloping Up
CH	Ceiling Hatch
CUp	Ceiling Sloping Up
CWT	Cold Water Tank
DP	Down Pipe
DPC	Damp Proof Course
ECU	Electrical Consumer Unit
EDB	Electrical Distribution Unit
FB	Fuse Box
G	Gully
GP	Gas Pipe
HWC	Hot Water Cylinder
IC	Inspection Cover
RSC	Rolled Steel Column
RSJ	Rolled Steel Joist
RWP	Rain Water Pipe
SC	Server Cabinet
SKL	Skylight
SP	Stand Pipe
SVP	Soil Vent Pipe
TB	Telecoms Box
VP	Vent Pipe
WH	Water Heater
WP	Waste Pipe

LEVELS

ACL	Arch Crown
ASL	Arch Spring
CL	Ceiling
CFL	False Ceiling
DHL	Door Head
DSL	Door Sill
EL	Eaves
FL	Floor
FFL	Finished Floor
FRL	Flat Roof
ICL	Inspection Cover
PWL	Parapet Wall
RL	Ridge
SSL	Structural Slab
TWL	Top of Wall
UBL	Underside of Beam
UBoxL	Underside of Boxing
UDL	Underside of Duct
UJL	Underside of Joist
UPL	Underside of Pipe
UPEL	Underside of Pelmet
URSJL	Underside of RSJ
USL	Underside of (Generic)
WACL	Window Arch Crown
WASL	Window Arch Spring
WHL	Window Head
WSL	Window Sill

SYMBOLS

- Pipe Floor to Ceiling
- Pipe into Floor
- Pipe into Ceiling

C=2.45 Ceiling height above floor level
FFL=53.45 Finish Floor Level related to datum

B/Up → Stairs \ Steps Up
Box/Up → Beam Slopes Up
C/Up → Boxing Slopes Up
Ceiling Slopes Up

Symbology

Single Gate
Double Gate
Banking
Step Up
Ø Diameter shown in mm
Survey Station

Linetypes

Telecom Overhead
Power Overhead
Foul Water
Surface Water
Combined Water
Unknown Services
Change of Surface
Drop Kerb
Fence
Wall
Kerb
Building Face
Overhead Feature
Trench Scar
Tree Canopy
Bushes/FoliageOvergrowth
Tree Canopy Extents

rev	description	by	date
REV:	DESCRIPTION:	BY:	DATE:

FORESITE GEOMATICS
SURVEYING & SITE ENGINEERING

2 Unicorn Way
Burgess Hill
West Sussex
RH15 0UU
T: 01444 672090
E:office@foresitegeomatics.co.uk

CLIENT: Steve Mogg

SITE: 19 Gander Hill
Haywards Heath
RH16 1QU

TITLE: First Floor

SCALE AT A3:	DATE:	SURVEYED:	DRAWN:	CHECKED:
1:50	OCT 2024	HH	SG	KD

PROJECT NO:	DRAWING NO:	REVISION:
24096	24096_03	