


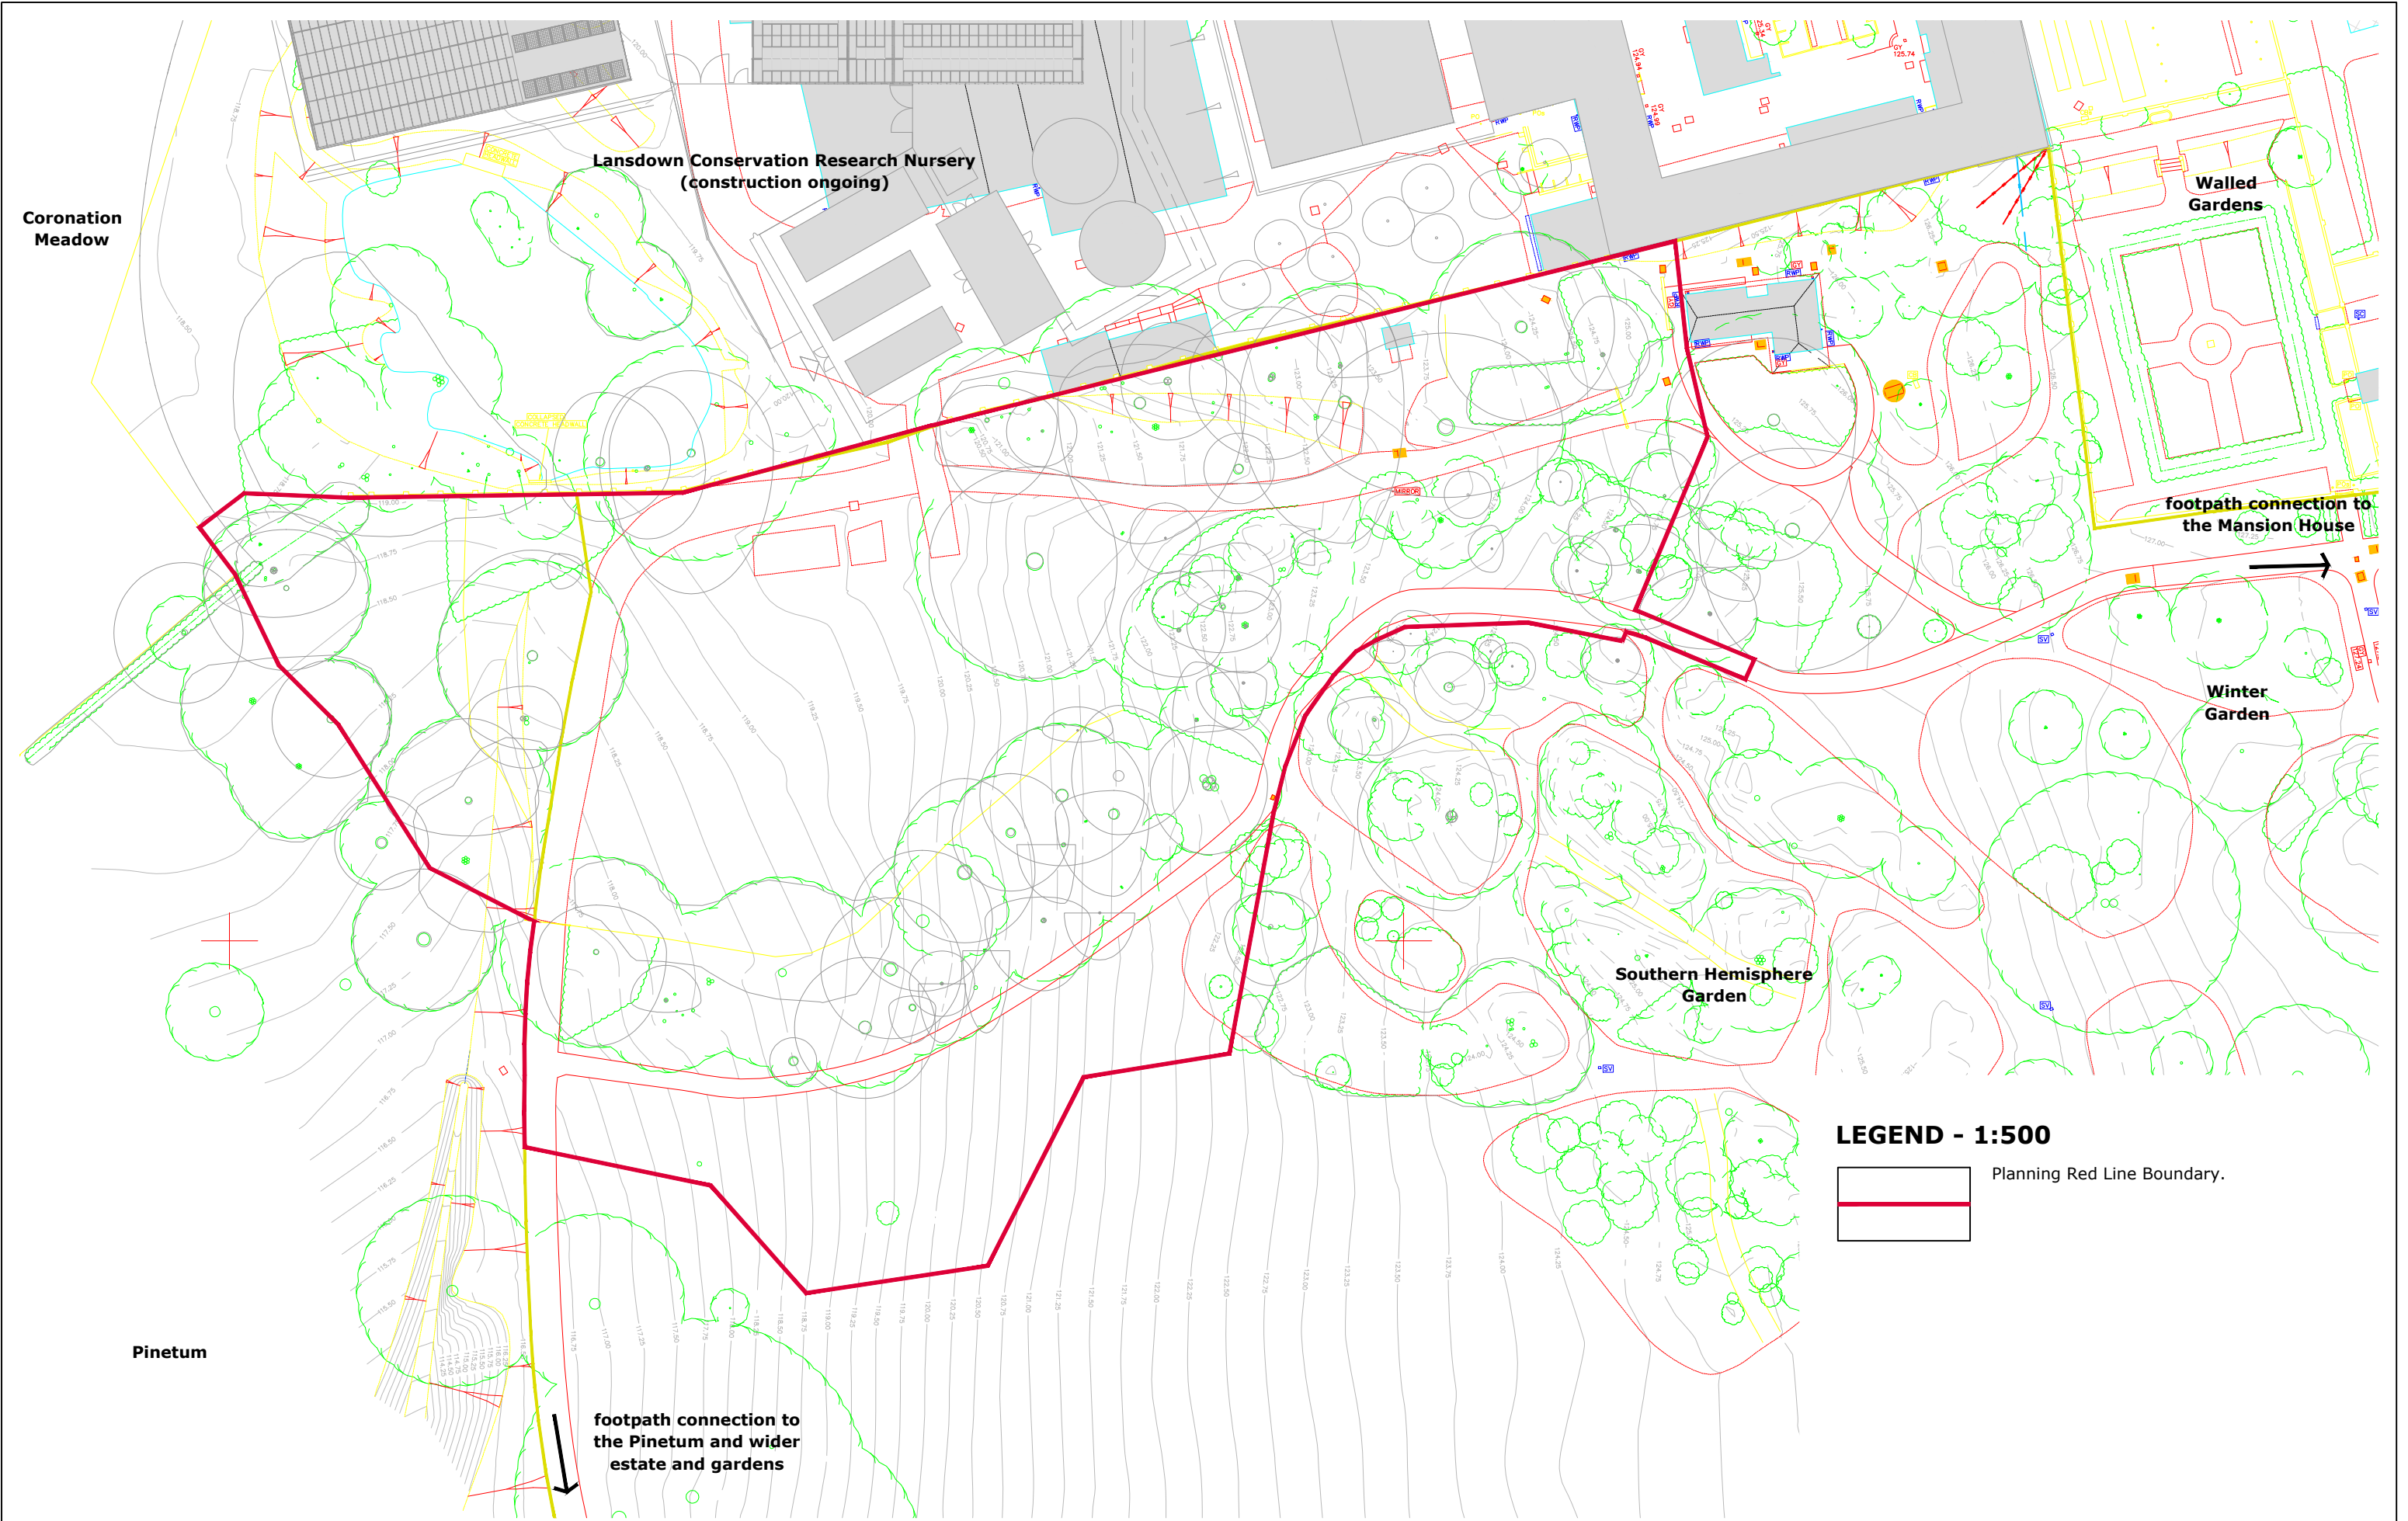

LEGEND - 1:500

Planning Red Line Boundary.

Rev	Description	By	Chk	Date
1	Issue for planning submission.	LH	EG	16.07.26
2	Updated following design team feedback - Planning Issue.	LH	EG	17.07.26

NOTES - IF IN DOUBT, ASK

- Do not scale directly from this drawing.
- All dimensions are in millimetres.
- All levels are shown in metres Above Ordnance Datum (AOD).
- All levels and dimensions are to be checked on site by the site manager/contractor prior to commencing any works or ordering any materials.
- This drawing is to be viewed in conjunction with all other detailed drawings and specifications from all members of the design team.
- Any conflicts/discrepancies are to be highlighted to Southern Green prior to commencing works or ordering any materials.
- All products and materials shown on this drawing, are to be provided as specified or as 'equal and approved' by the client/ design team.

CDM - SAFETY, HEALTH & ENVIRONMENTAL INFORMATION

Principal Designer: **Studio Hardie**

In addition to the hazard/ risks normally associated with the types of work detailed on this drawing, note the following project specific risks which require attention/ mitigation by the contractor undertaking the works:

Construction: Working on a stopped site, unidentified below ground constraints and services.

Maintenance/ Cleanings: Same as above.

Decommissioning/ Demolition: Same as above.

It is assumed that all works will be carried out by a competent contractor, working where appropriate, to their own approved method statement. This is not an exhaustive list and reference must be made to the Construction Phase Plan or Health and Safety File and any additional Risk Assessment documents available.

0m

5m

10m

25m

Scale Bar - 1:500 @ A3

1544_WAKEHURST PLAY PROJECT

Kew Wakehurst

Existing Site Block Plan

☐ Comment/ Approval

☐ Contract

☐ Costing

☐ Construction

☒ Planning

☐ Record Dwg

☐ Tender

☐ BIM

1544_051

Rev A

1:500 @ A3

15.07.26

RH17 6TN

© Copyright and all intellectual property rights remain vested in Southern Green Ltd

0191 440 0034
www.southerngreen.co.uk
studio@southerngreen.co.uk

SouthernGreen