


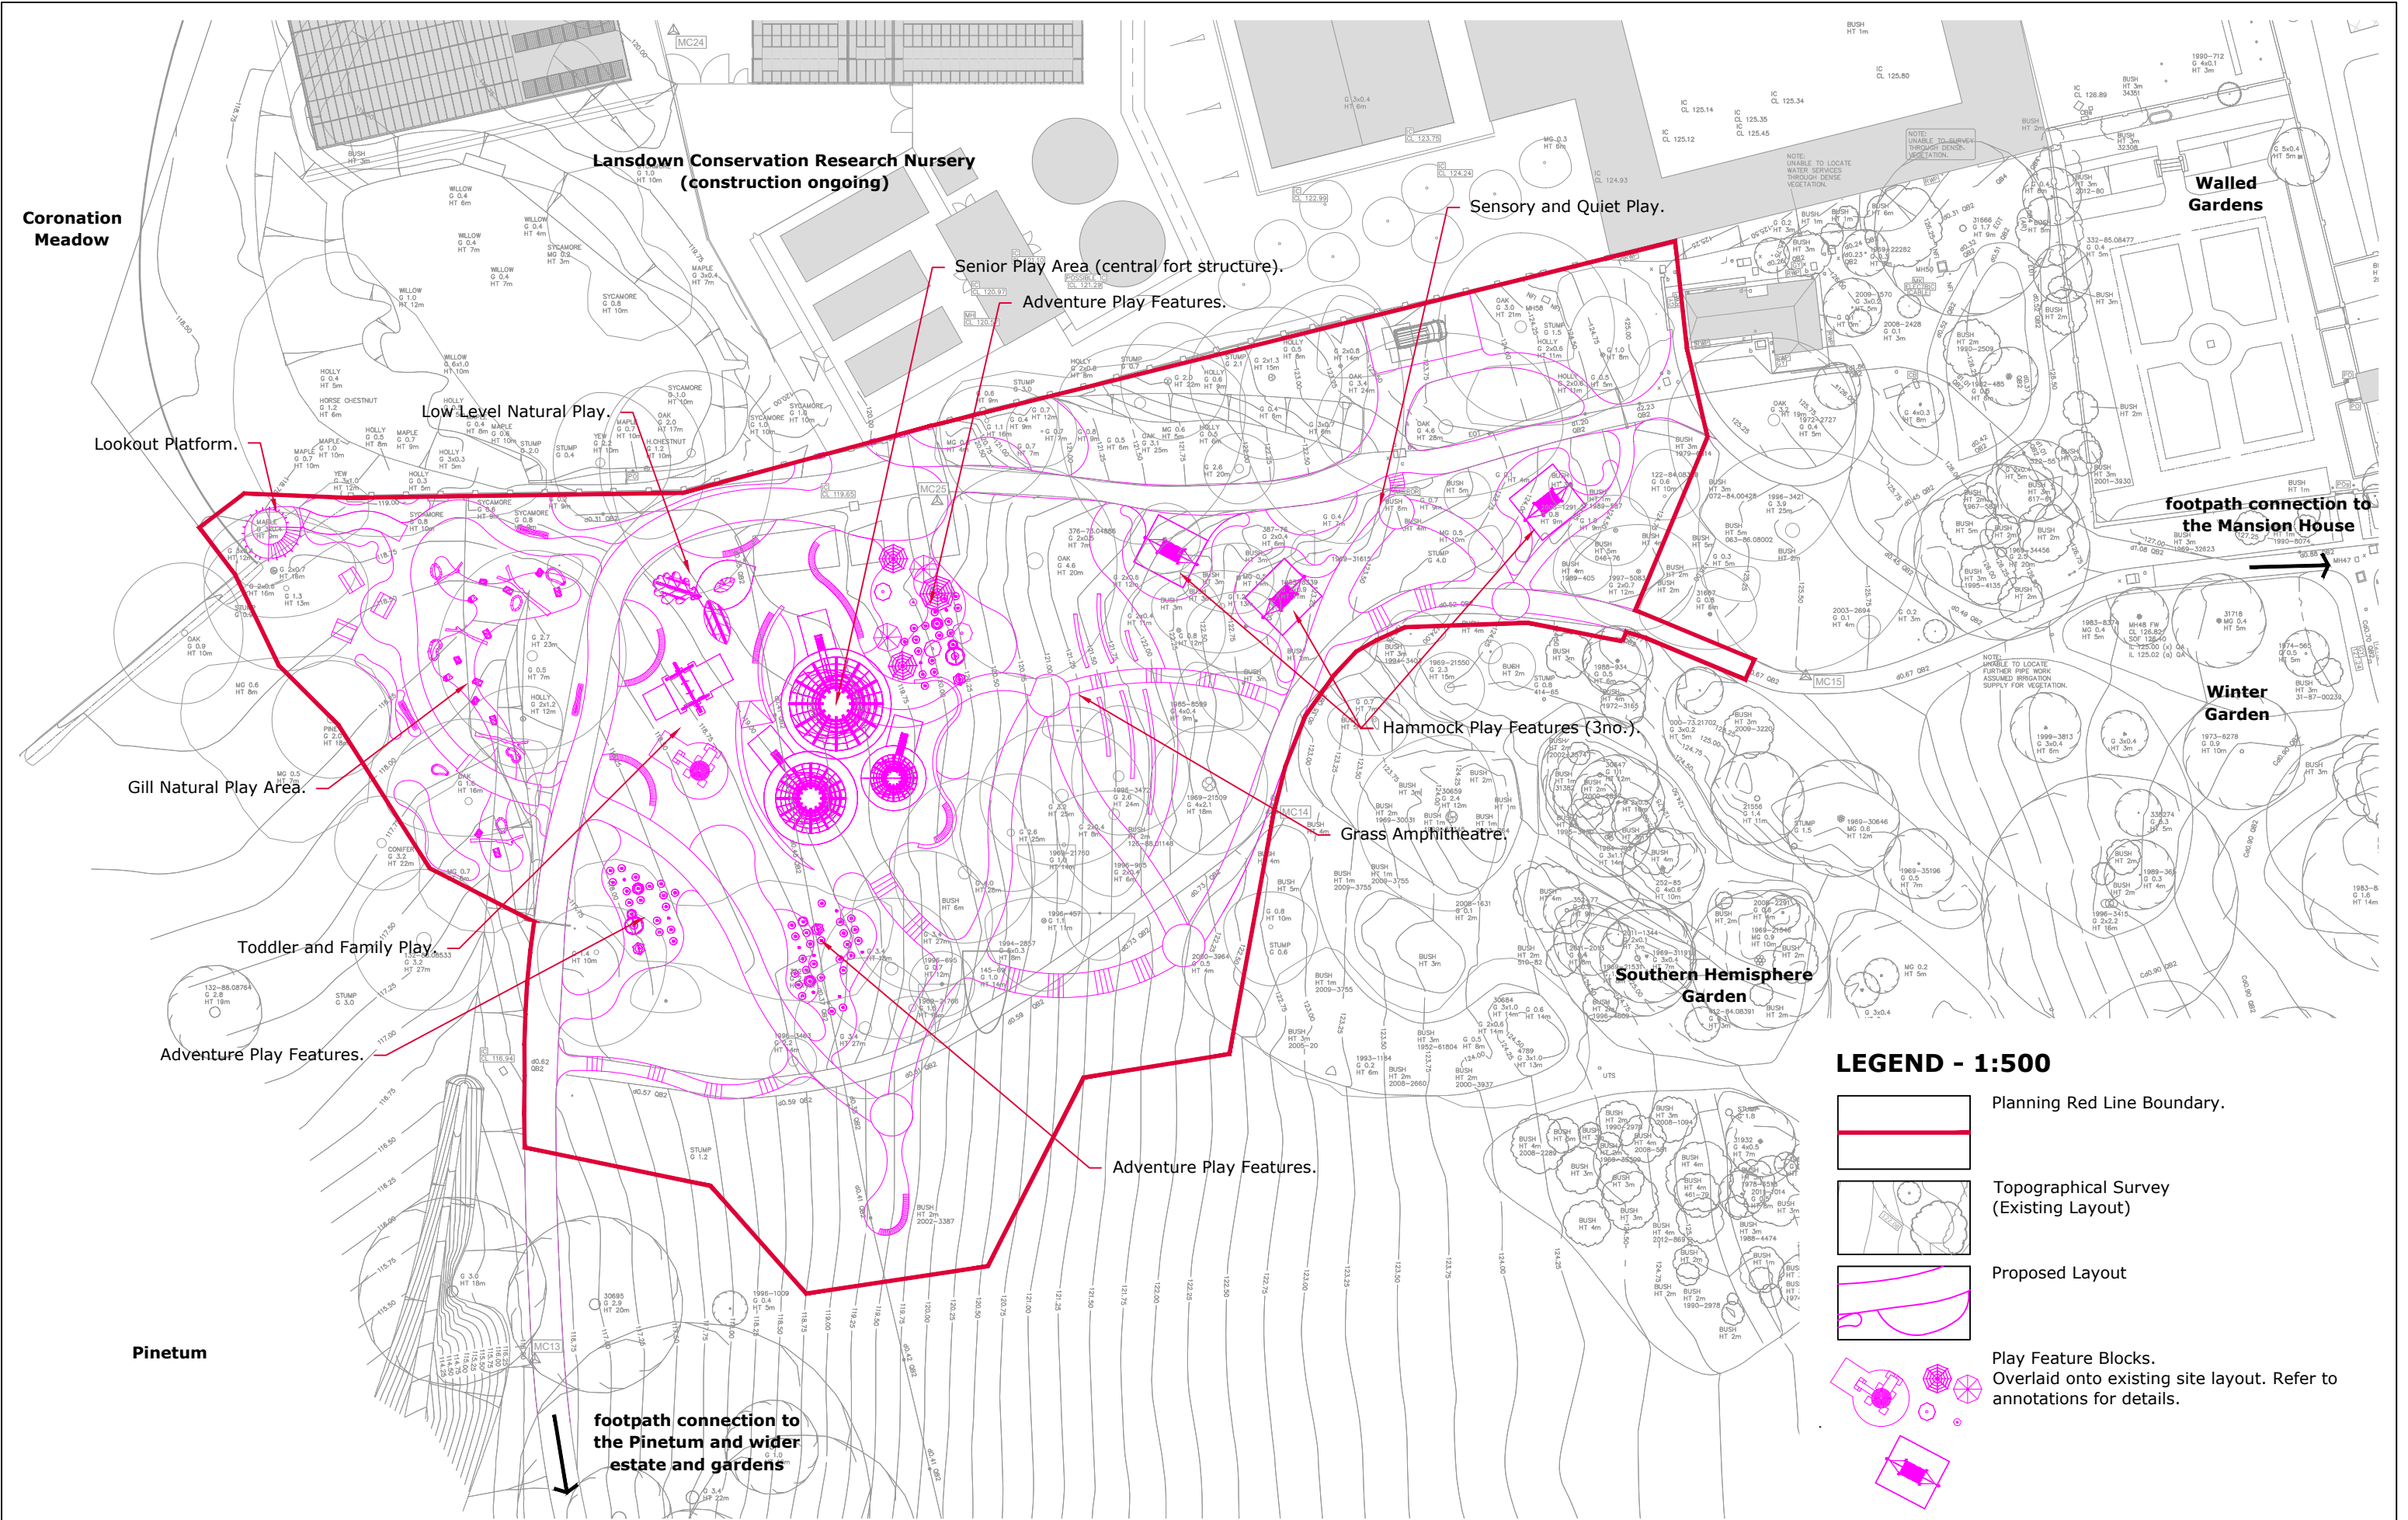


LEGEND - 1:500




Planning Red Line Boundary.



Topographical Survey
(Existing Layout)

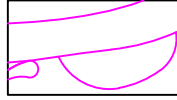


Proposed Layout

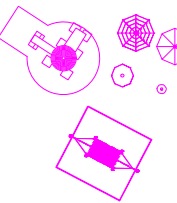

Play Feature Blocks.
Overlaid onto existing site layout. Refer to
annotations for details.

Rev	Description	By	Chk	Date
1	Issue for planning submission.	LH	EG	16.07.26
2	Updated following design team feedback - Planning Issue.	LH	EG	16.07.26

CDM - SAFETY, HEALTH & ENVIRONMENTAL INFORMATION
Principal Designer: Studio Harvie
In addition to the hazards/risks normally associated with the types of work detailed on this drawing, note the following project specific risks which require attention/ mitigation by the contractor undertaking the works:
Construction: Working on a stopped site, unidentified below ground constraints and services.
Maintenance/ Cleanings: Same as above.
Decommissioning/ Demolition: Same as above.
It is assumed that all works will be carried out by a competent contractor, working where appropriate, to their own approved method statement. This is not an exhaustive list and reference must be made to the Construction Phase Plan or Health and Safety File and any additional Risk Assessment documents available.

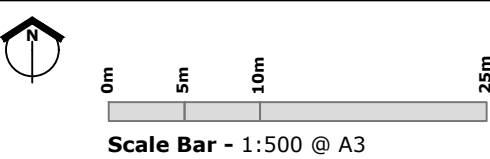

1544_WAKEHURST PLAY PROJECT			
Kew Wakehurst		Drawing Issue Status	
Proposed Site Block Plan		☐ Comment/ Approval ☐ Contract	
		☐ Cladding ☐ Construction	
		☒ Planning ☐ Record Dwg	
		☐ Tender ☐ BIM	
1544_052		Rev A	
1:500 @ A3	15.07.26	RH17 6TN	
© Copyright and all intellectual property rights remain vested in Southern Green Ltd			