


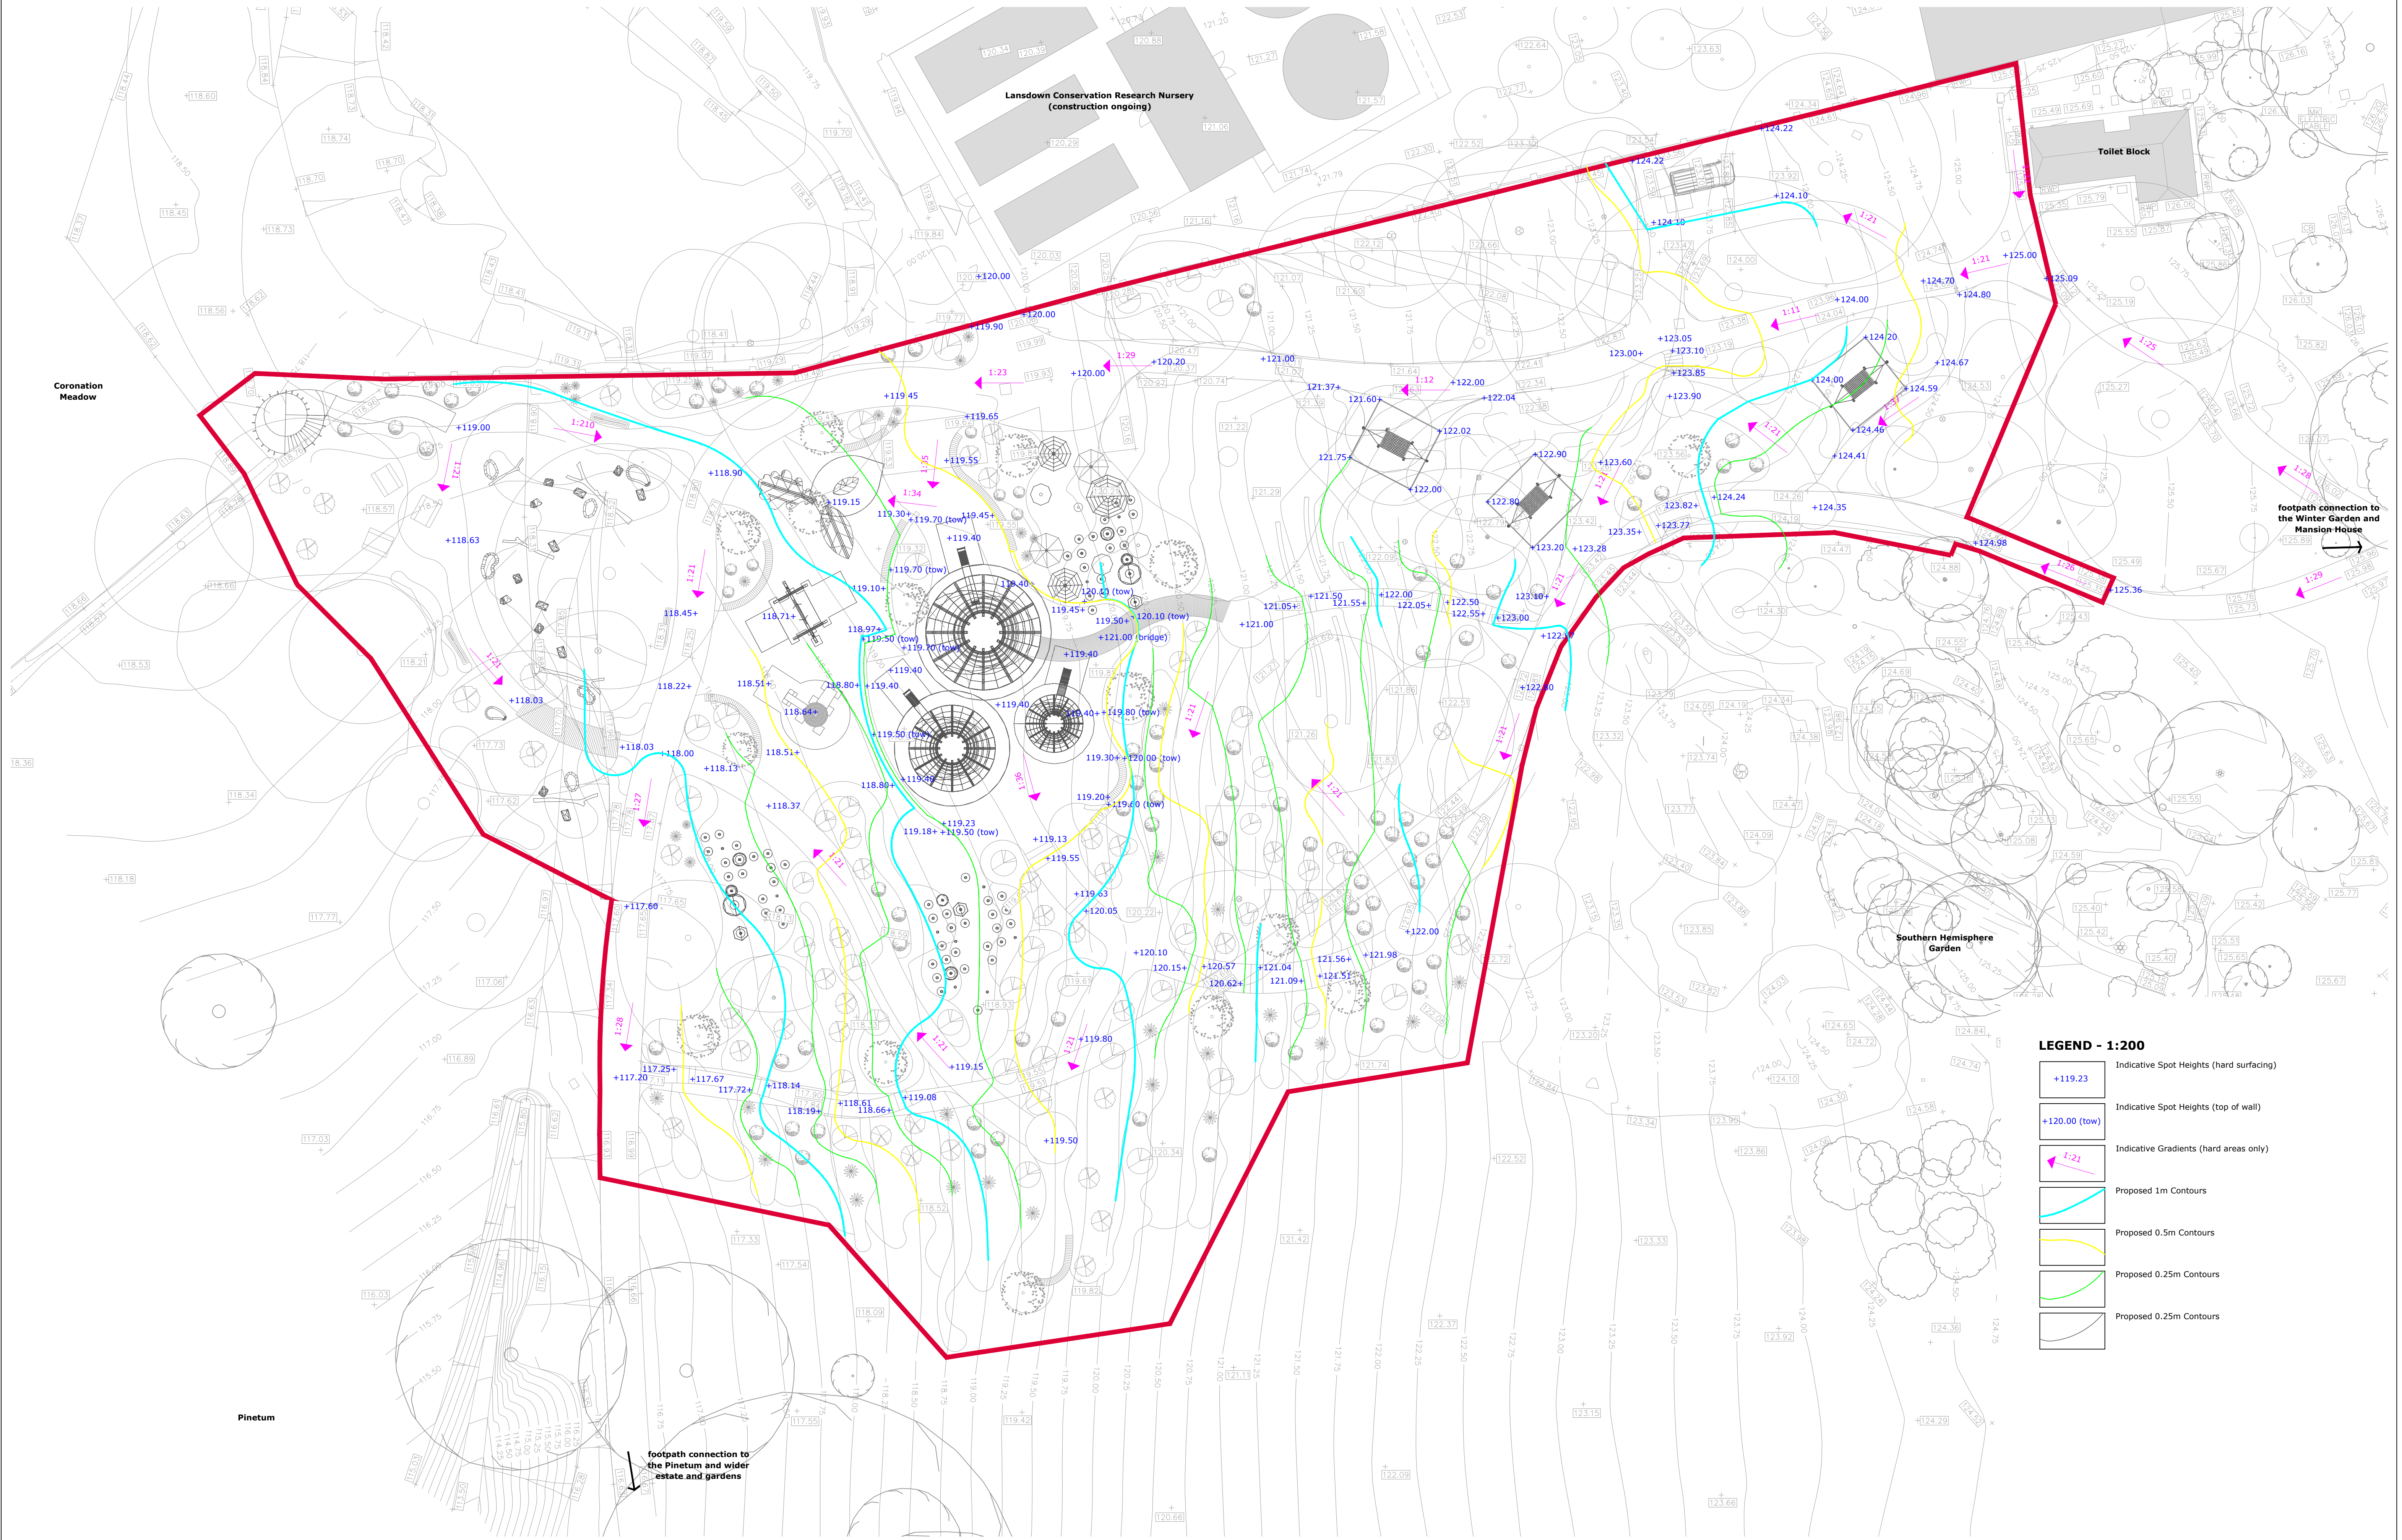

LEGEND - 1:200

+119.23

Indicative Spot Heights (hard surfacing)

+120.00 (tow)

Indicative Spot Heights (top of wall)

1:21

Indicative Gradients (hard areas only)

Proposed 1m Contours

Proposed 0.5m Contours

Proposed 0.25m Contours

Proposed 0.25m Contours

Rev	Description	By	Chk	Date	NOTES - IF IN DOUBT, ASK	CDM - SAFETY, HEALTH & ENVIRONMENTAL INFORMATION	1544_WAKEHURST PLAY PROJECT	Drawing Issue Status	SouthernGreen
--	Issue for planning submission.	EV	LH	17.07.26	1. Do not scale directly from this drawing. 2. All dimensions are in millimetres. 3. All levels are shown in metres Above Ordnance Datum (AOD). 4. All levels and dimensions are to be checked on site by the site manager/contractor prior to commencing any works or ordering any materials. 5. This drawing is to be viewed in conjunction with all other detailed drawings and specifications from all members of the design team. 6. Any conflicts/discrepancies are to be highlighted to Southern Green prior to commencing works or ordering any materials. 7. All products and materials shown on this drawing, are to be provided as specified or as 'equal and approved' by the client/ design team.	Principal Designer: Studio Hardie In addition to the hazards/ risks normally associated with the types of work detailed on this drawing, note the following project specific risks which require attention/ mitigation by the contractor undertaking the works: Construction: Working on a stepped site, unidentified below ground constraints and services. Maintenance/ Cleaning: Same as above. Decommissioning/ Demolition: Same as above. It is assumed that all works will be carried out by a competent contractor, working where appropriate, to their own approved method statement. This is not an exhaustive list and reference must be made to the Construction Phase Plan or Health and Safety File and any additional Risk Assessment documents available.	Kew Wakehurst Levels, Gradients and Contours 1544_220 Rev - 1:200 @ A1 17.07.26 RH17 6TN	☐ Comment/ Approval ☐ Contract ☐ Costing ☐ Construction ☒ Planning ☐ Record Dwg ☐ Tender ☐ BIM	© Copyright and all intellectual property rights remain vested in Southern Green Ltd 0191 440 0034 www.southerngreen.co.uk studio@southerngreen.co.uk