

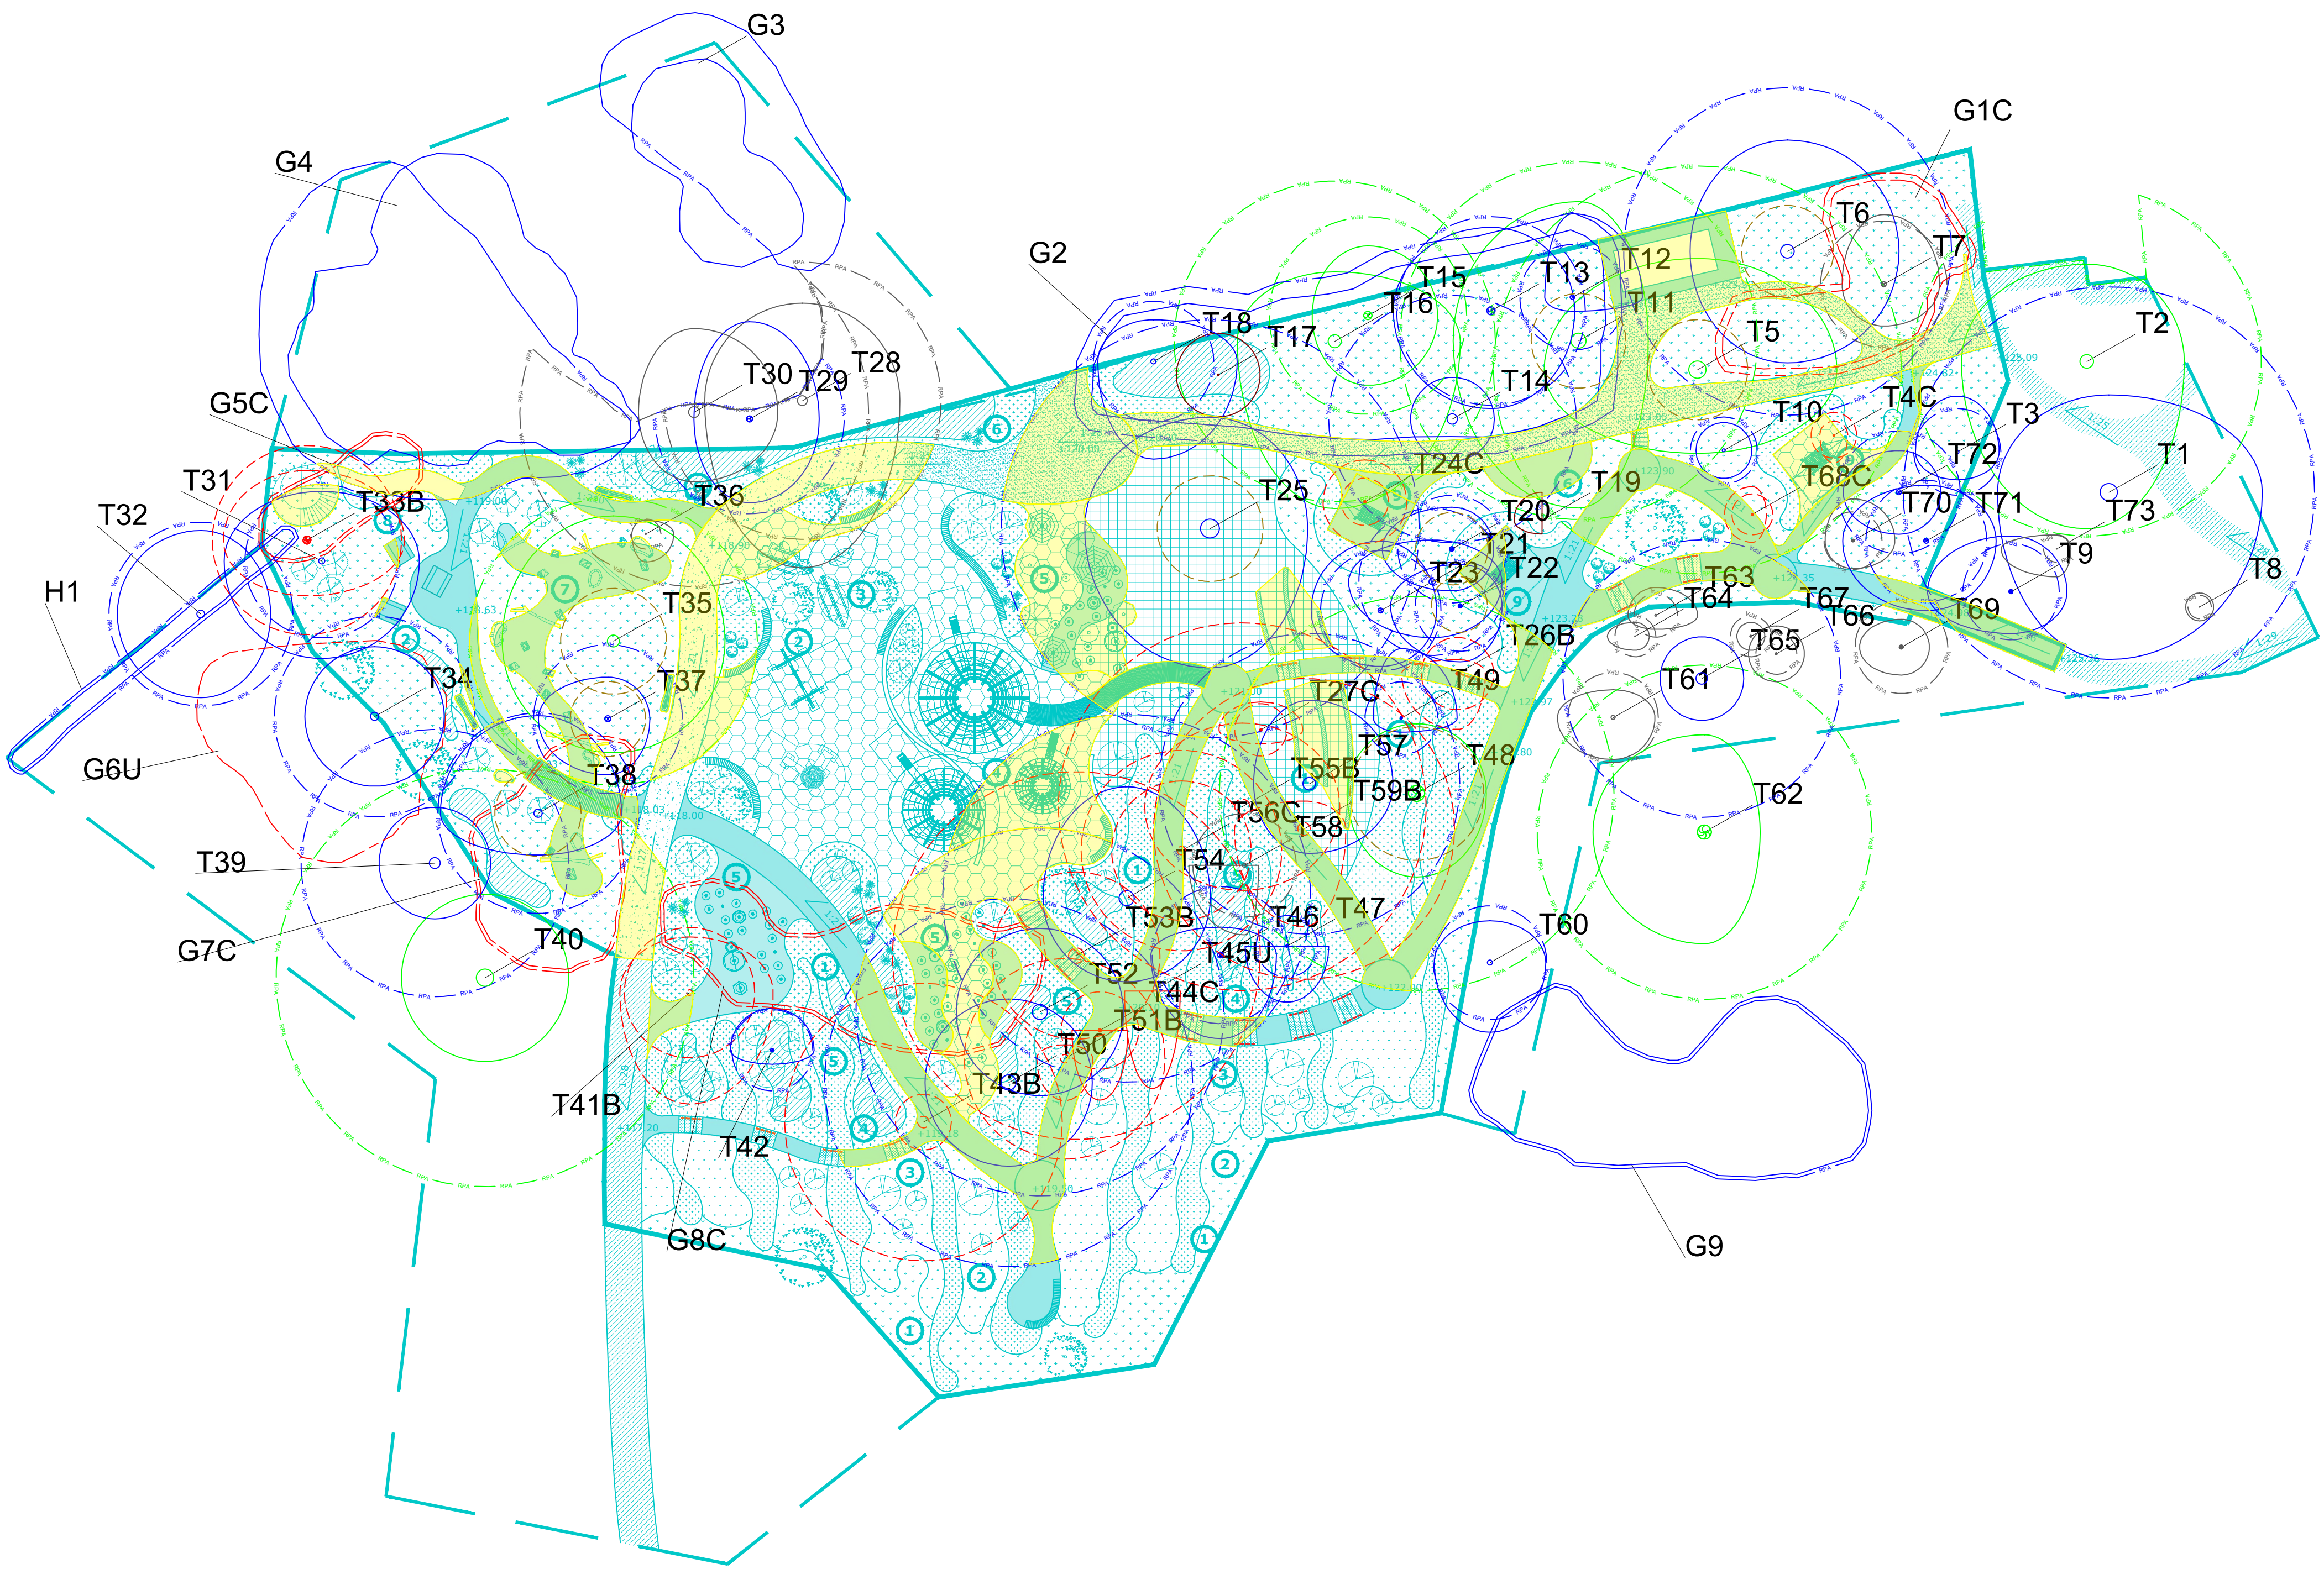
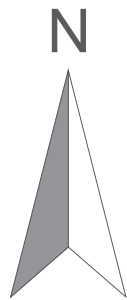
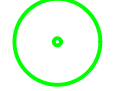
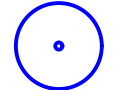
 


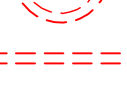

Job title			Wakehurst
Client			Kew Wakehurst
Map title			Tree Retention and Removal Plan
Section:	1/1	Scale (at A1)	1:300
Date of survey			3/07/2026 & 4/07/2026
Surveyor			Wesley Rawson
Drawn	WR	Approved	IH
		Date	13/07/2026

-  Category A - Trees of high quality or value with a life expectancy of 40+ years*
-  Category B - Trees of moderate quality or value with a life expectancy of 20+ years
-  Category C - Trees of low quality or value with a life expectancy of 10+ years
-  Category U - Poor quality trees with limited value and a life expectancy of <10 years
-  RPA Root Protection Area (RPA) of category A trees
-  RPA Root Protection Area (RPA) of category B trees
-  RPA Root Protection Area (RPA) of category C trees
-  Category A - Groups of trees, hedgerows and woodland
-  Category B - Groups of trees, hedgerows and woodland
-  Category C - Groups of trees, hedgerows and woodland
-  Category U - Groups of trees, hedgerows and woodland
-  Structural Root Zone (SRZ) around stems of trees
-  Trees to be removed
-  Groups & Hedgerows to be removed
-  Construction incursion into RPA of retained tree

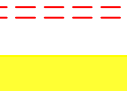