
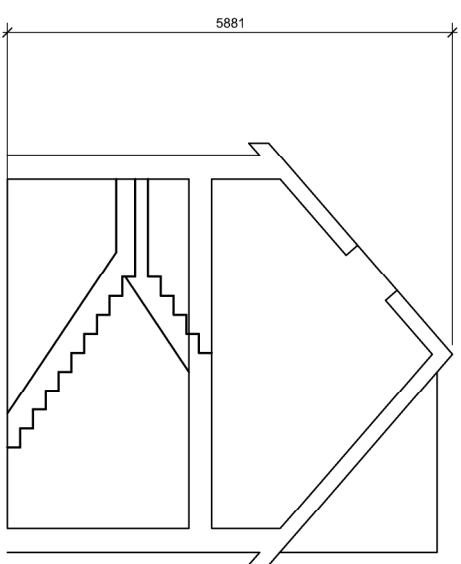
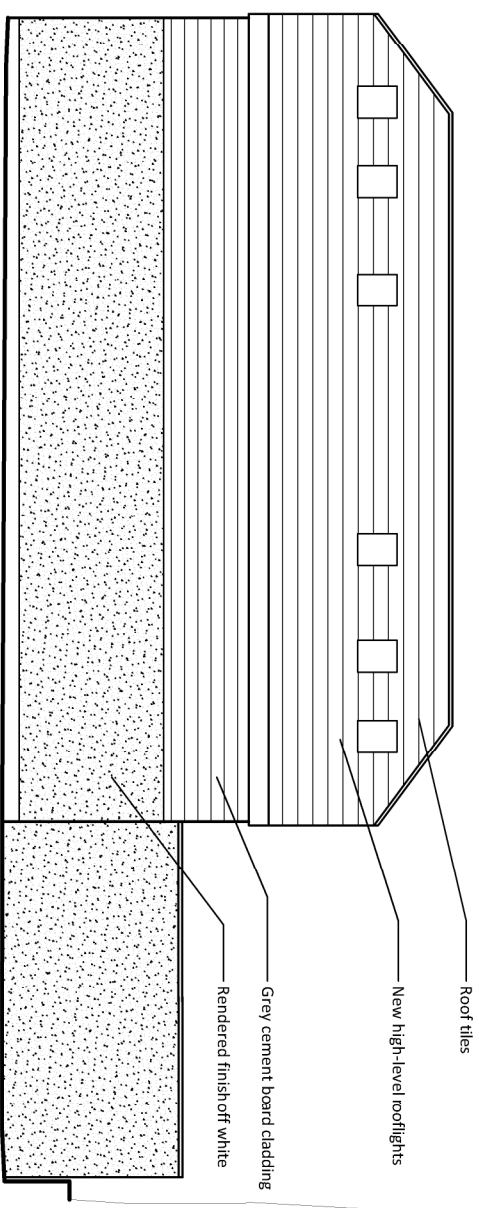
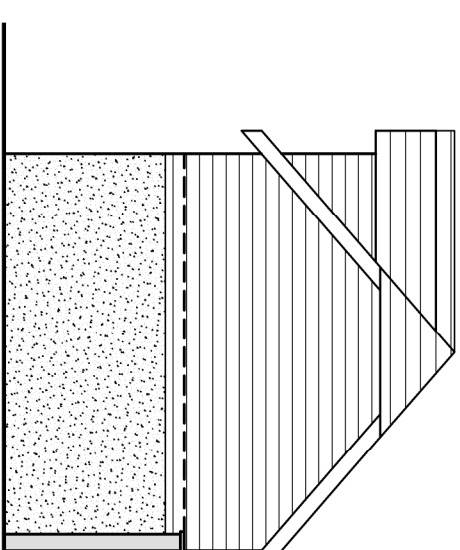
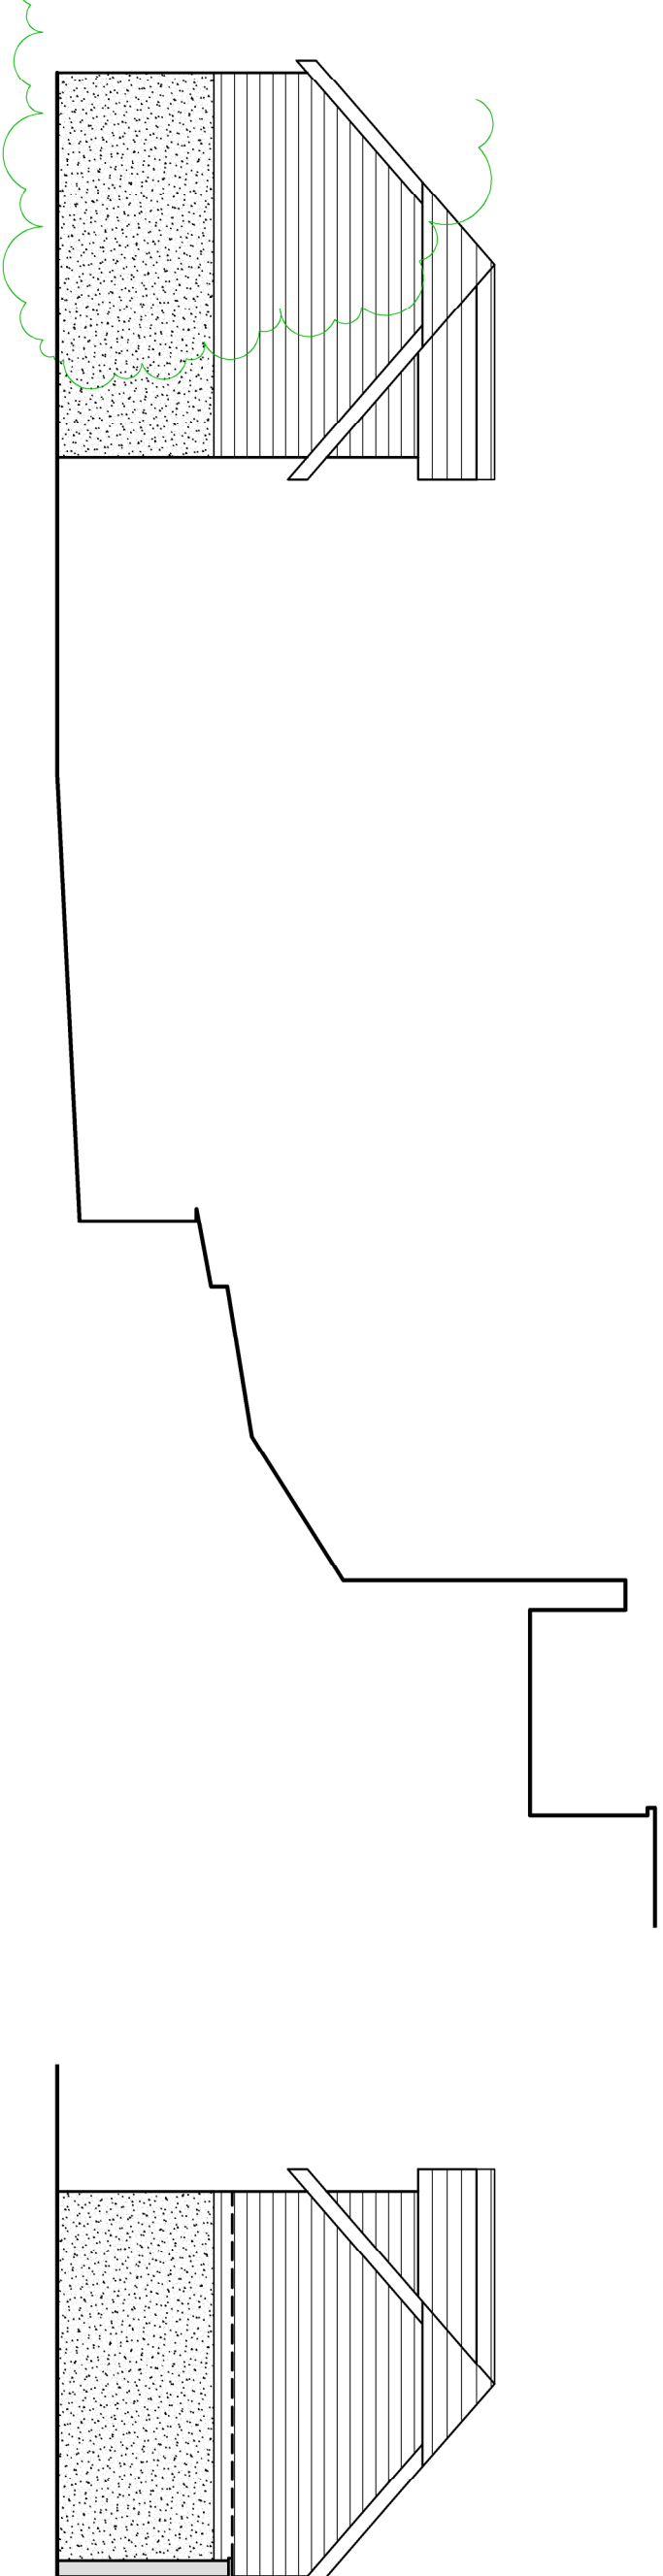


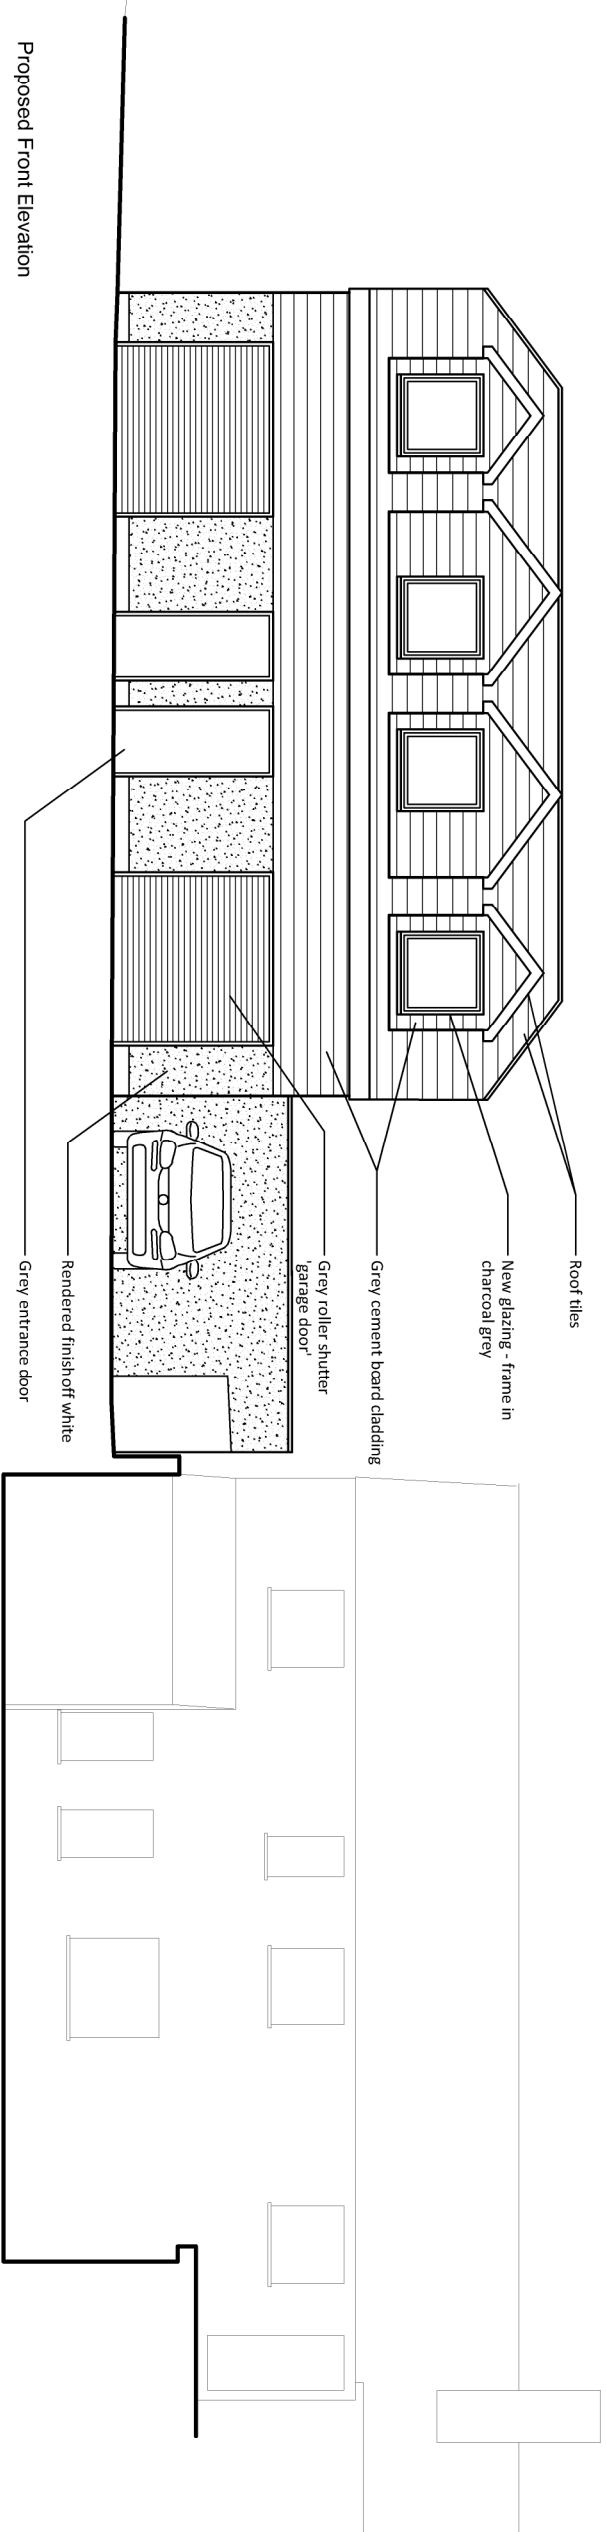

PLANNING

Drawing Number	Date
054-005-3-10 Rev -	December 2024
Scale	Paper Size
1:100	A3
Drawn	JT
	Checked JT