
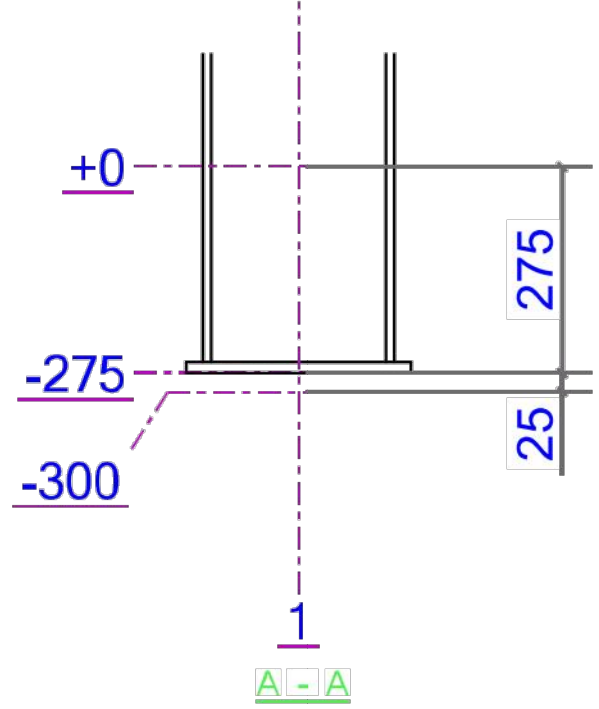
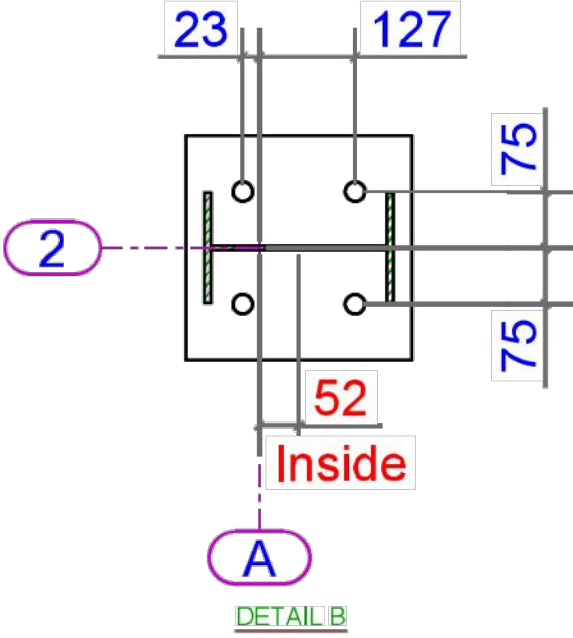
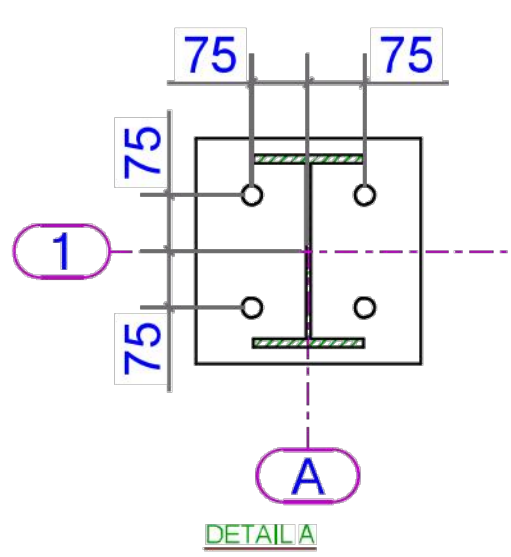
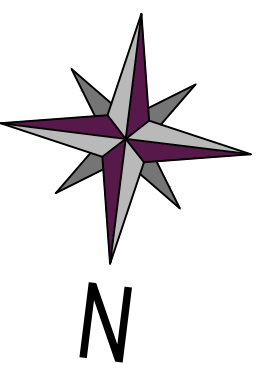
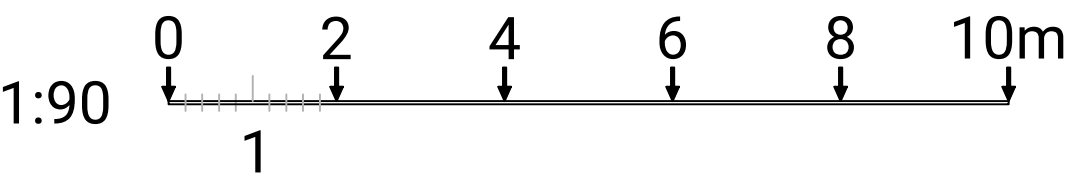


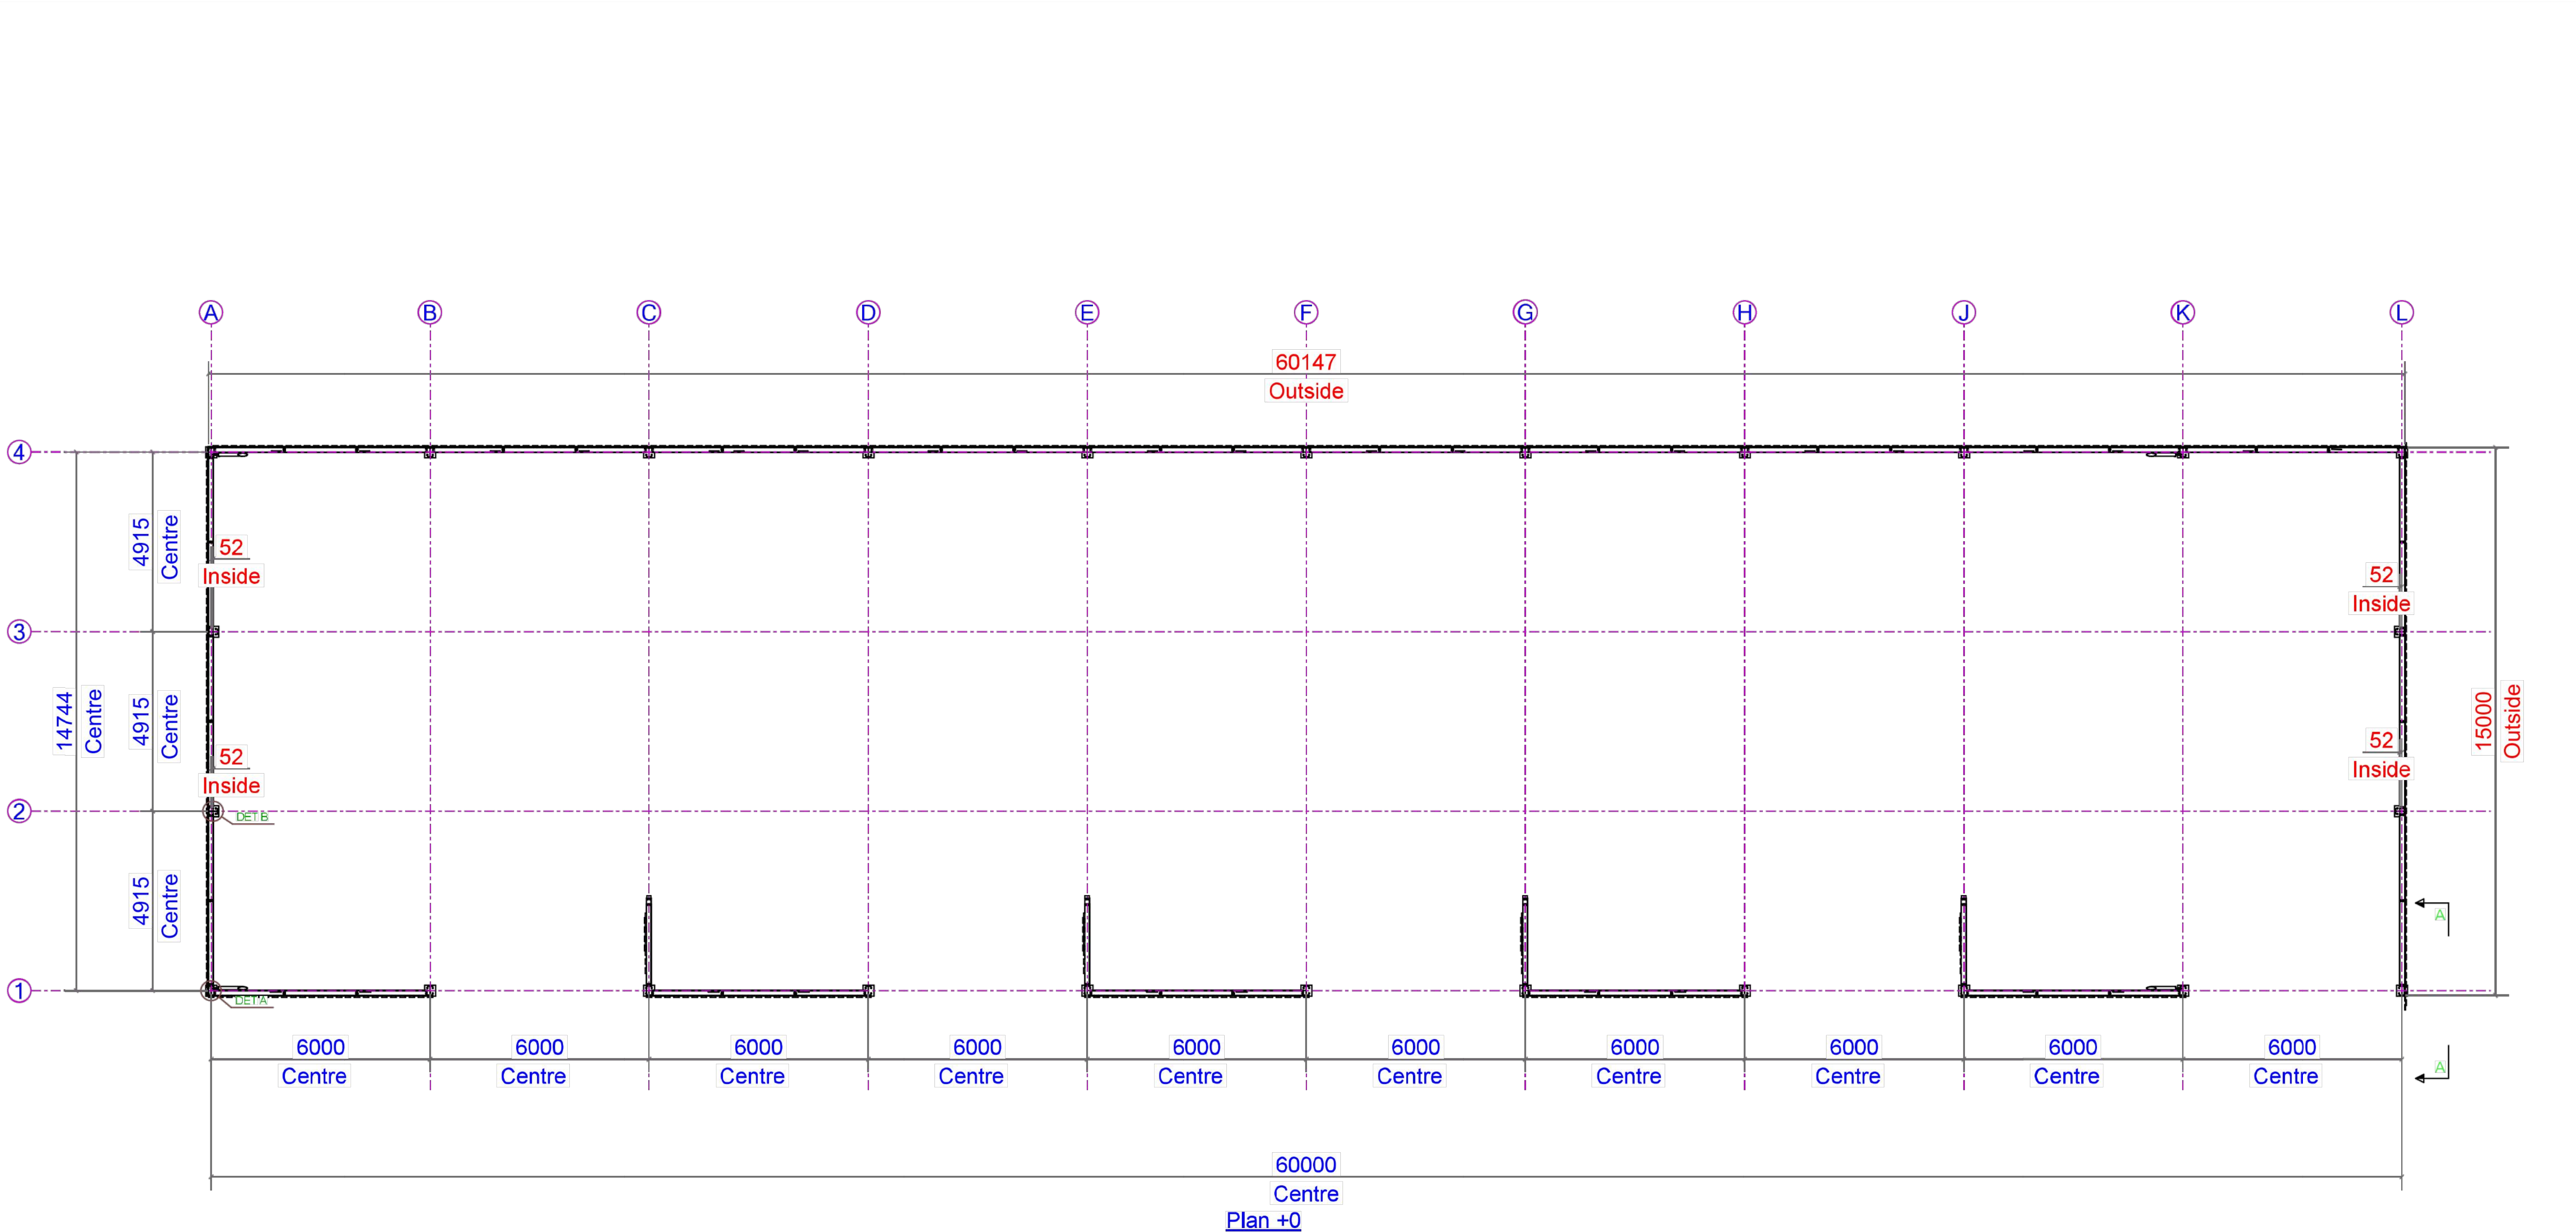

REV MARK	REVISION DESCRIPTION	REVISION DATE		
General storage building				
Lydhurst Estate, West Sussex, RH175TR				
DOCUMENT NUMBER				
DRAWING TITLE	Base plan			
CONTRACT	Lydhurst Estate			
MODELLED BY	Steel connections	ISSUE DATE		
CONTRACT NO	MW1247	SCALE		
DRAWING No	G [1]	1:10 1:90 @ A1		
		REVISION No.		