


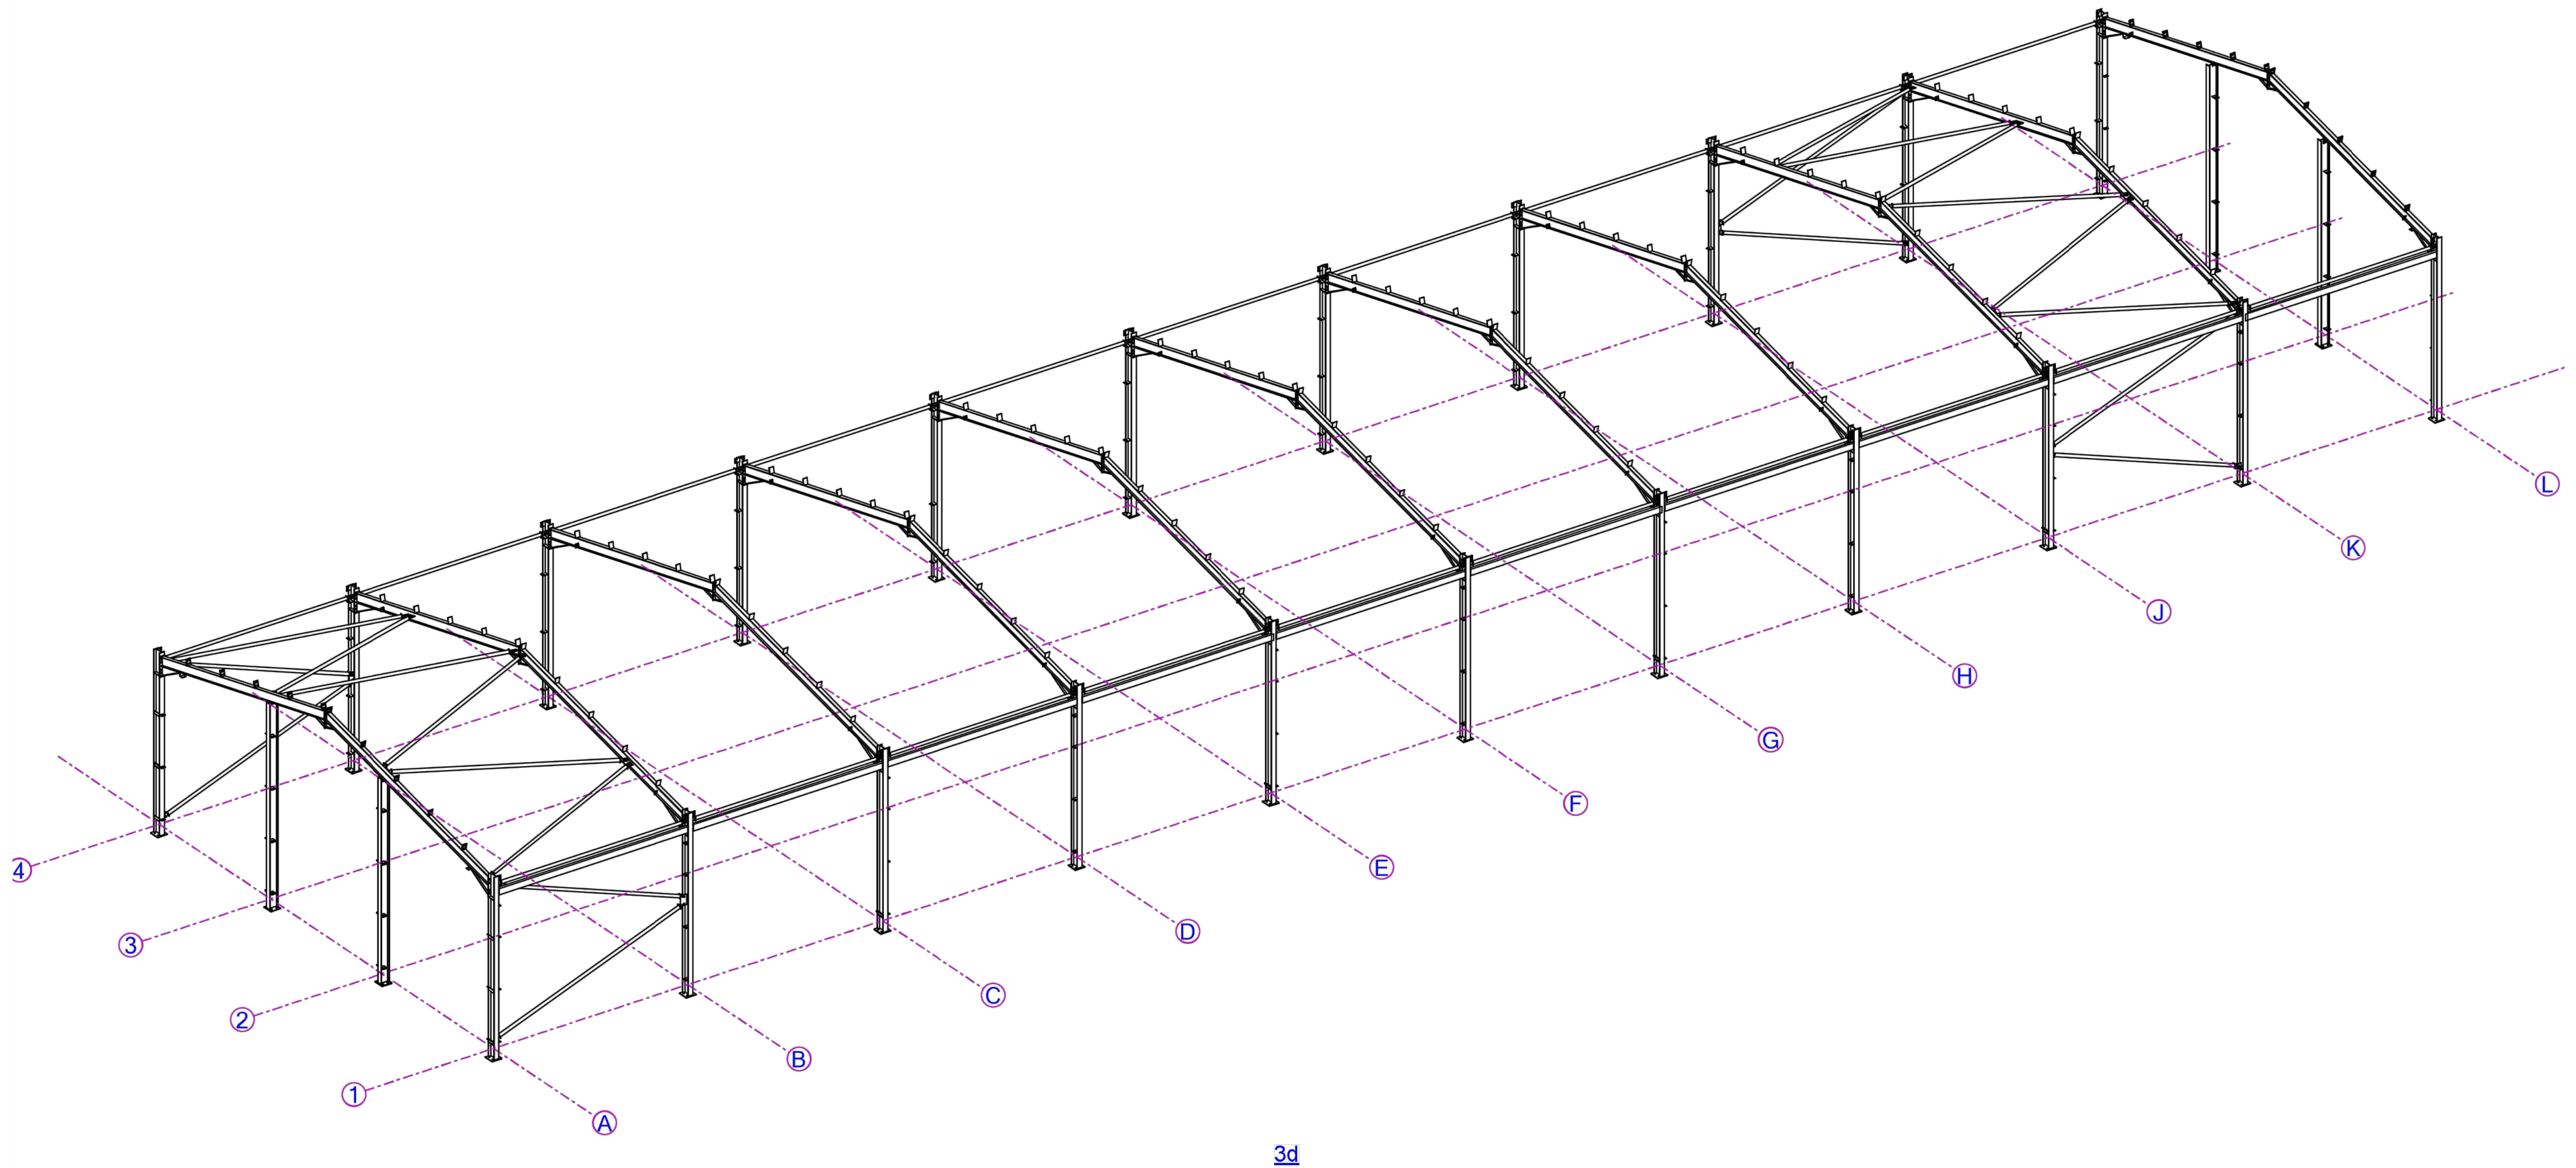

3d

REV MARK		REVISION DESCRIPTION	REVISION DATE
		General storage building	
		Lydhurst Estate, West Sussex, RH175TR	
			
DOCUMENT NUMBER			
DRAWING TITLE		3D-Erection	
CONTRACT		Lydhurst Estate	
MODELLED BY		Steel connections	ISSUE DATE
CONTRACT NO		MW1247	SCALE
DRAWING No		G [3]	ILLUSTRATION
		REVISION No.	