


PROPOSED GUTTER

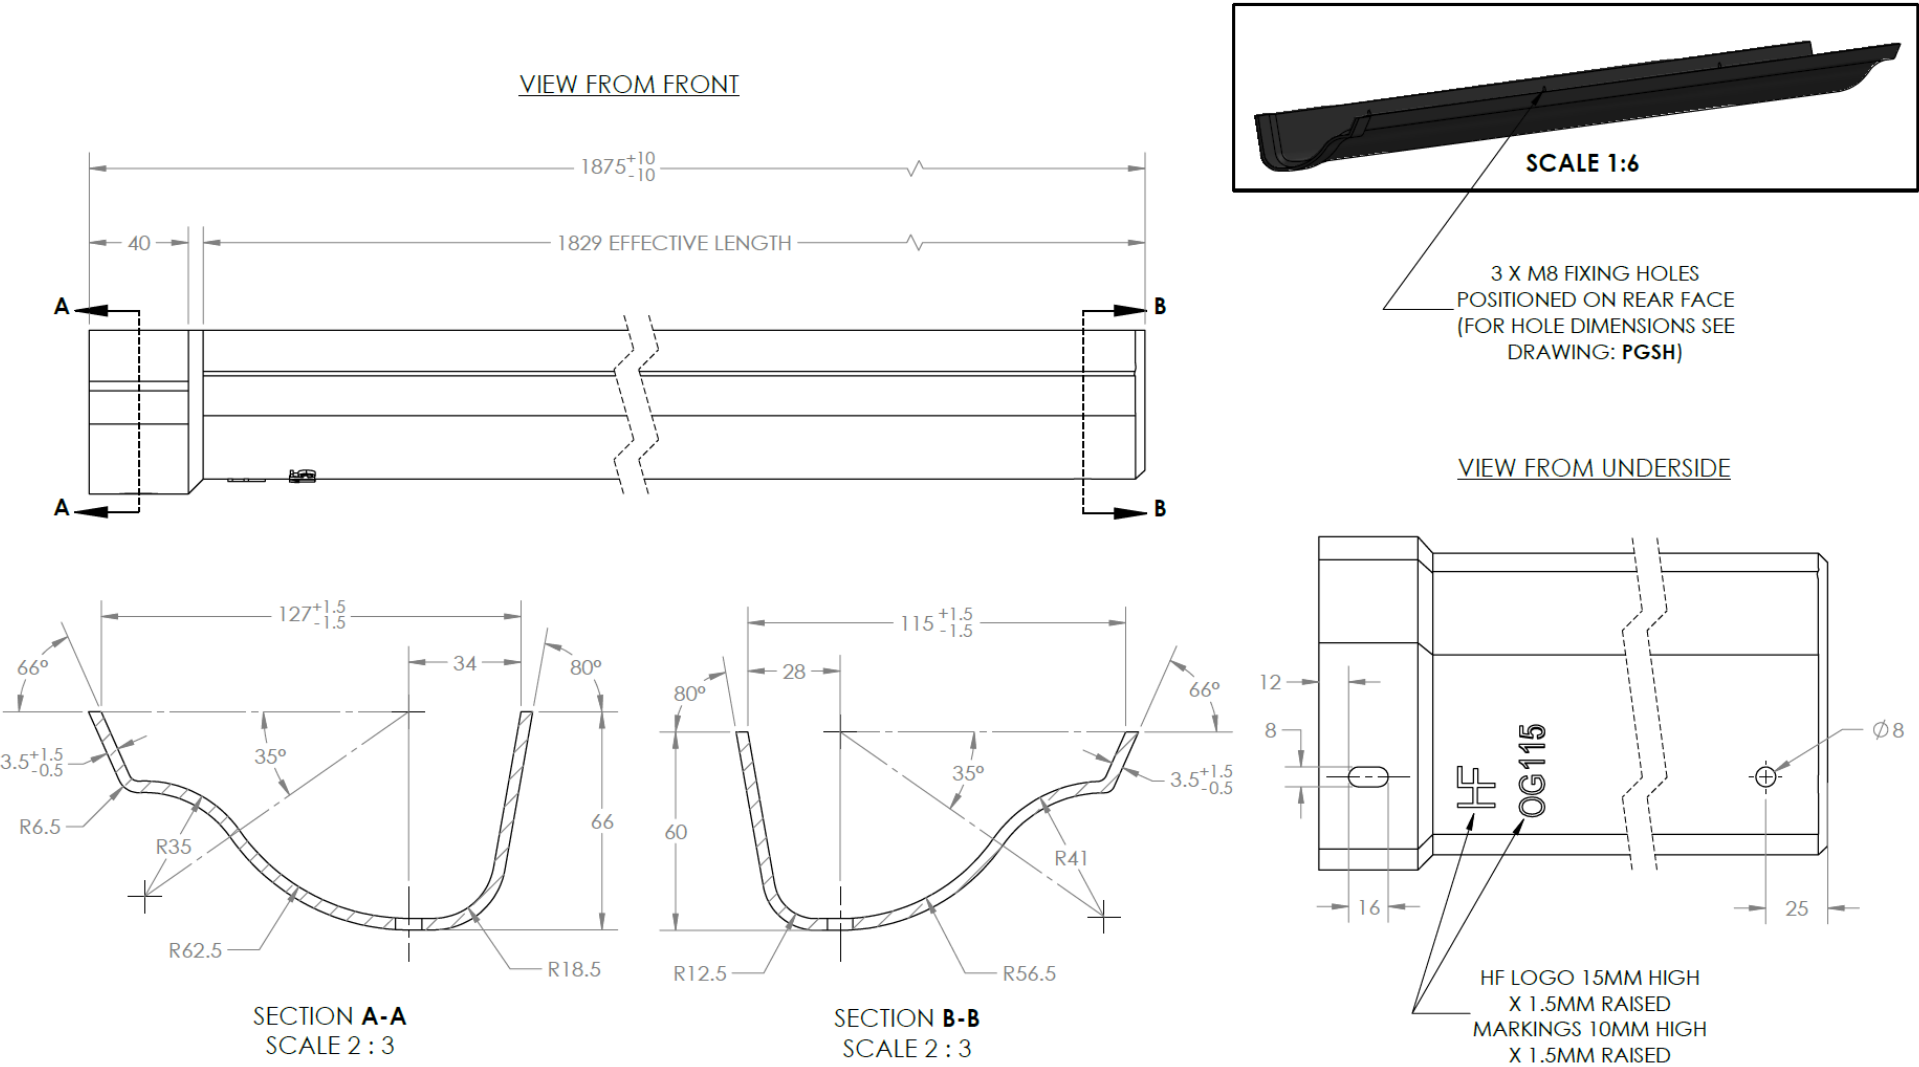

NOTE: ALL UNSPECIFIED RADII AND FILLETS = R3

**CLARE HOUSE
LEWES ROAD
EAST GRINSTEAD
RH19 3SY**