


PLANNING PURPOSES ONLY

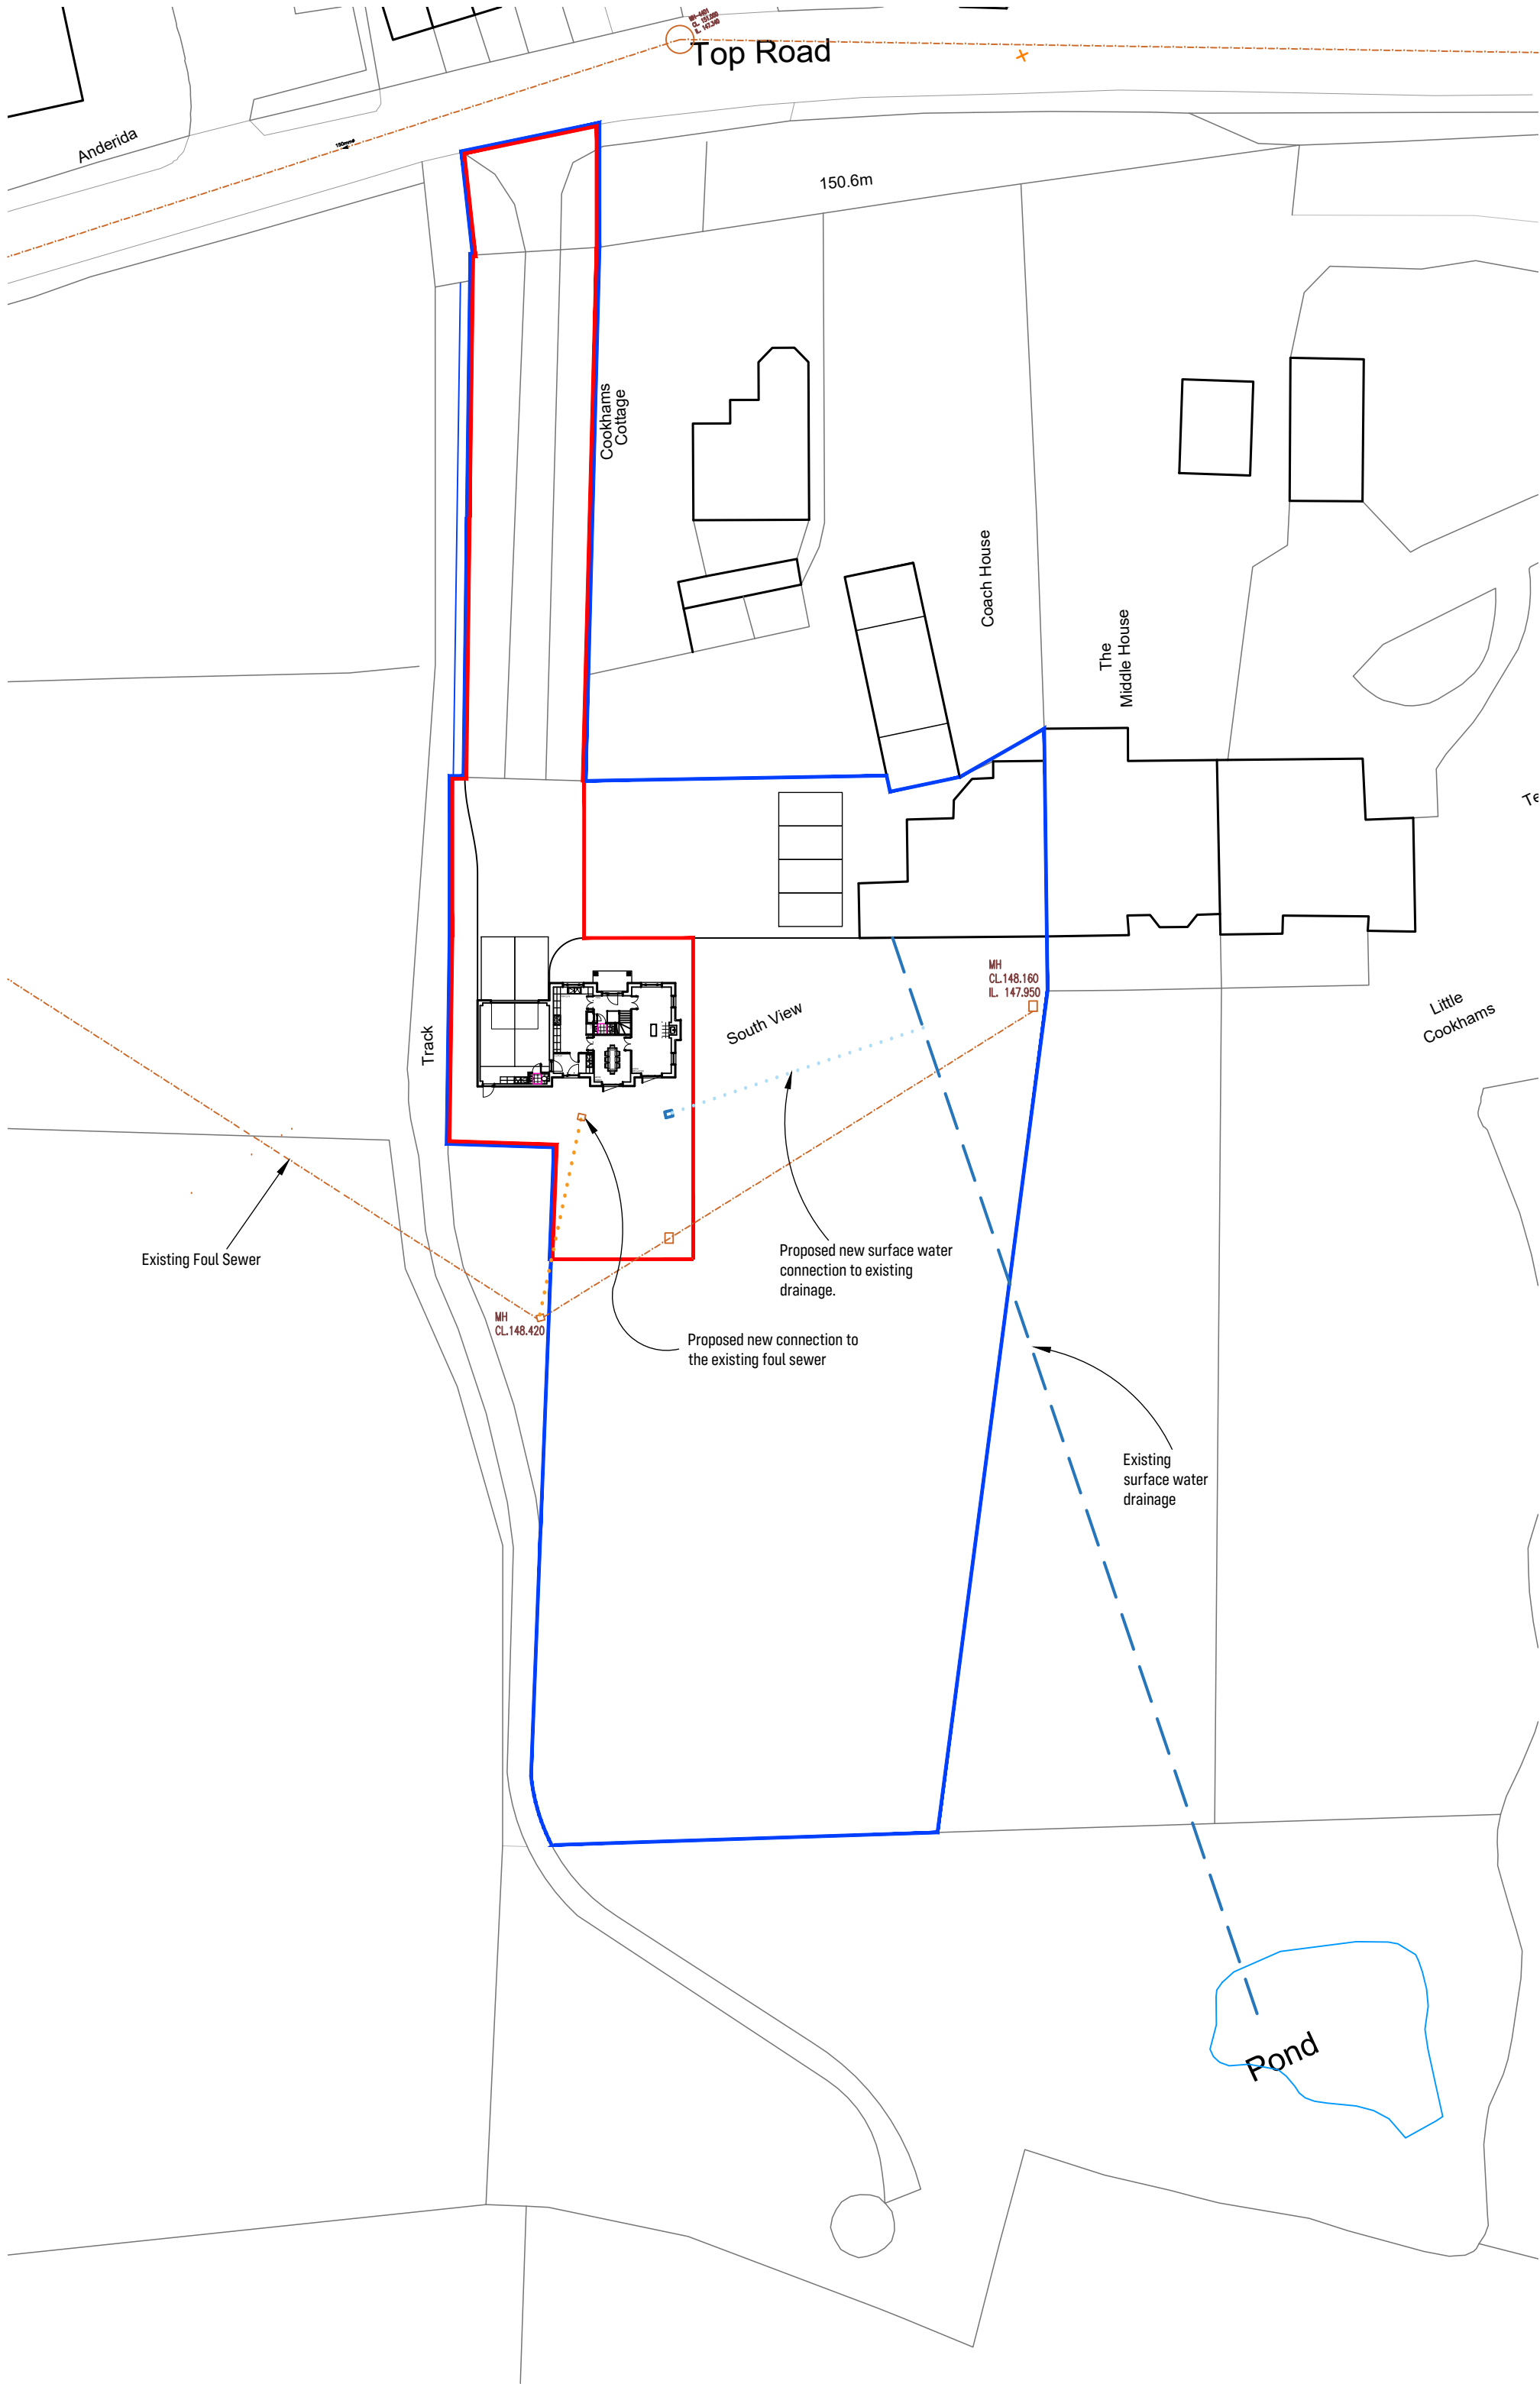

Services Key	
Proposed Surface Water Drainage.	
Existing Surface Water Drainage.	-----
Proposed Surface Water Drainage.	
Existing Foul Water Sewer	-----

General Notes

This Foul water drainage arrangements plan has been prepared for Planning purposes only.

It is not intended for construction.

This drawing is to be read in conjunction with all other engineers and architects drawings, and the


P00	Preliminary Issue	MM	19.05.26
Rev	Description	Initials	Date

SOUTHVIEW

//Foul water drainage arrangements

Client Name	Peter Pomfrett		
Address	South View, Cookhams Top Road, Sharpthorne East Grinstead, West Sussex		

Drawn By	MM	Checked By	—
Scale	1:500 @ A2	Date	19/05/26
Scene Ref.	STHV	Rev no.	PL00
Dwg no.	STHV SCN XX 1215 DR A 01.004 A3		

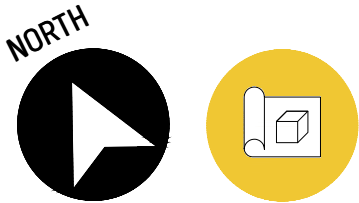

1:500 0m 5m 10m 15m 30m 45m

